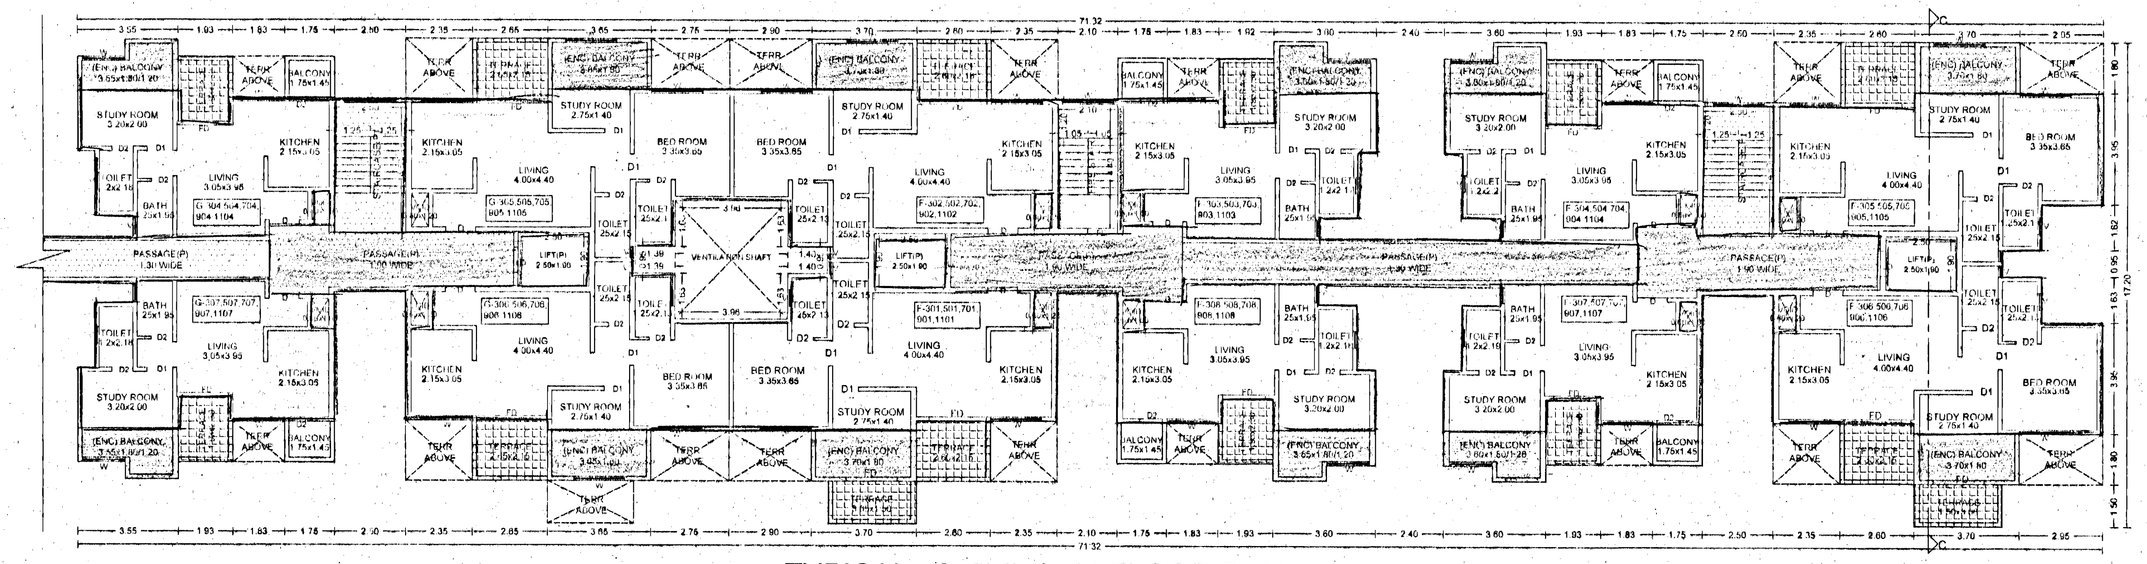

TYPICAL - 3, 5, 7, 9, 11 FLOOR PLAN

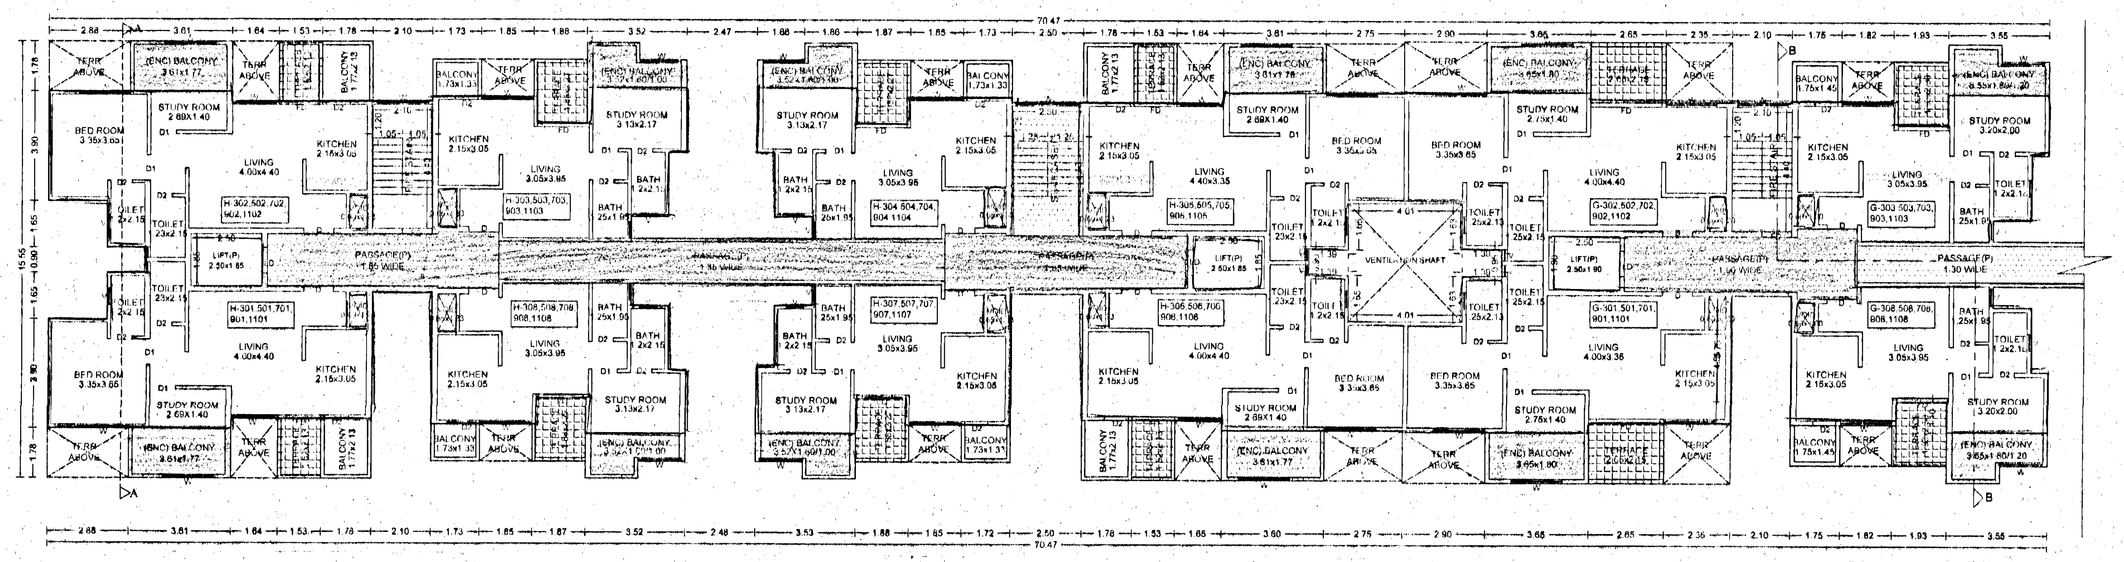

TYPICAL - 3, 5, 7, 9, 11 FLOOR PLAN

TYPICAL - 3, 5, 7, 9, 11 FLOOR PLAN

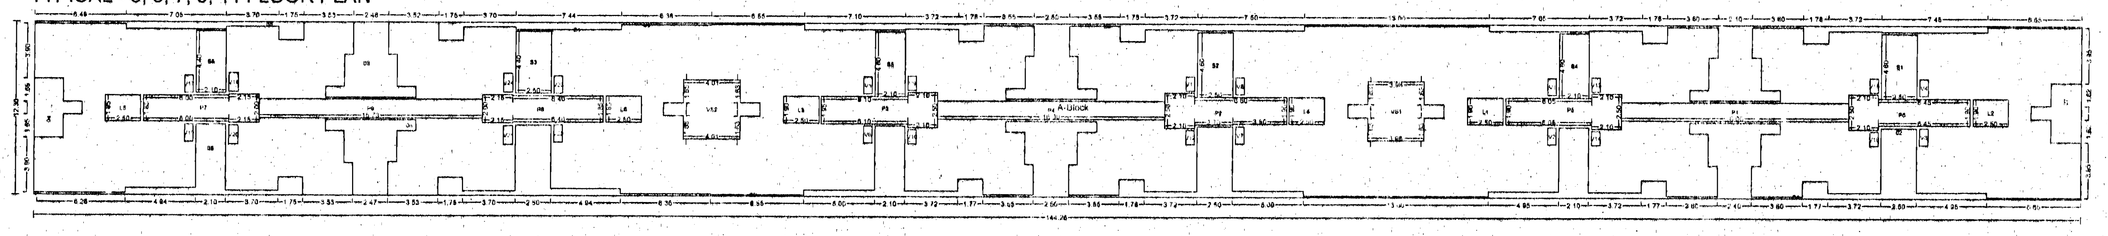

Polygon	Area
A-Block	1774.40
01	78.70
02	131.81
03	15.11
04	9.92
05	7.93
06	19.06
07	10.38
08	17.43
L1	4.75
L2	4.75
L3	4.75
L4	4.75
L5	4.63
L6	4.63
P1	20.80
P2	17.74
P3	17.15
P4	20.80
P5	16.75
P6	17.51
P7	15.41
P8	16.14
P9	21.23
VS1	19.28
VS2	19.42
V1	0.72
V2	0.72
V3	0.72

V4	0.72
V5	0.72
V6	0.72
V7	0.72
V8	0.72
V9	0.60
V10	0.60
V11	0.60
V12	0.60
V13	0.60
V14	0.60
V15	0.60
V16	0.60
V17	0.74
V18	0.86
V19	0.74
V20	0.86
V21	0.86
V22	0.74
V23	0.74
V24	0.86
B1	11.50
S2	11.50
S3	11.00
S4	9.68
S5	9.68
S6	9.74
B1	0.00
B2	0.00
B3	0.00
B4	0.00
B5	0.00
Total	1170.10

TERRACE CALCULATIONS : FGHIJ WING

FLOOR	SIZE	AREA	TOT. AREA
TWELFTH FLOOR	1.80 X 2.90 X 4	20.88	152.64
	2.15 X 2.50 X 4	21.50	
	2.15 X 2.35 X 4	20.21	
	1.80 X 2.95 X 2	10.62	
	1.80 X 2.75 X 2	9.90	
	1.50 X 3.05 X 1	4.58	
	1.45 X 1.83 X 8	21.17	
	1.78 X 2.88 X 2	10.22	
	1.33 X 1.85 X 4	9.80	
	1.78 X 2.76 X 2	9.78	
	1.85 X 2.13 X 4	13.98	
ELEVENTH FLOOR	2.15 X 2.60 X 4	22.36	118.26
	1.50 X 3.05 X 2	9.16	
	2.15 X 2.65 X 4	22.79	
	1.93 X 2.30 X 8	34.40	
	1.88 X 2.28 X 4	16.59	
	1.53 X 2.13 X 4	12.96	
TENTH FLOOR	1.80 X 2.90 X 4	20.88	152.64
	2.15 X 2.50 X 4	21.50	
	2.15 X 2.35 X 4	20.21	
	1.80 X 2.95 X 2	10.62	
	1.80 X 2.75 X 2	9.90	
	1.50 X 3.05 X 1	4.58	
	1.45 X 1.83 X 8	21.17	
	1.78 X 2.88 X 2	10.22	
	1.33 X 1.85 X 4	9.80	
	1.78 X 2.76 X 2	9.78	
	1.85 X 2.13 X 4	13.98	
NINTH FLOOR	2.15 X 2.60 X 4	22.36	118.26
	1.50 X 3.05 X 2	9.16	
	2.15 X 2.65 X 4	22.79	
	1.93 X 2.30 X 8	34.40	
	1.88 X 2.28 X 4	16.59	
	1.53 X 2.13 X 4	12.96	
EIGHTH FLOOR	1.80 X 2.90 X 4	20.88	137.16
	2.15 X 2.50 X 4	21.50	
	2.15 X 2.35 X 4	20.21	
	1.80 X 2.95 X 2	10.62	
	1.80 X 2.75 X 2	9.90	
	1.50 X 3.05 X 1	4.58	
	1.45 X 1.83 X 4	10.58	
	1.78 X 2.88 X 2	10.22	
	1.33 X 1.85 X 2	4.90	
	1.78 X 2.76 X 2	9.78	
	1.85 X 2.13 X 4	13.98	

SEVENTH FLOOR	2.15 X 2.60 X 4	22.36	118.26
	1.50 X 3.05 X 2	9.18	
	2.15 X 2.65 X 4	22.79	
	1.93 X 2.30 X 8	34.40	
	1.88 X 2.28 X 4	16.59	
	1.53 X 2.13 X 4	12.96	
SIXTH FLOOR	1.80 X 2.90 X 4	20.88	152.64
	2.15 X 2.50 X 4	21.50	
	2.15 X 2.35 X 4	20.21	
	1.80 X 2.95 X 2	10.62	
	1.80 X 2.75 X 2	9.90	
	1.50 X 3.05 X 1	4.58	
	1.45 X 1.83 X 8	21.17	
	1.78 X 2.88 X 2	10.22	
	1.33 X 1.85 X 4	9.80	
	1.78 X 2.76 X 2	9.78	
	1.85 X 2.13 X 4	13.98	
FIFTH FLOOR	2.15 X 2.60 X 4	22.36	118.26
	1.50 X 3.05 X 2	9.16	
	2.15 X 2.65 X 4	22.79	
	1.93 X 2.30 X 8	34.40	
	1.88 X 2.28 X 4	16.59	
	1.53 X 2.13 X 4	12.96	

FOURTH FLOOR	1.80 X 2.90 X 4	20.88	152.64
	2.15 X 2.50 X 4	21.50	
	2.15 X 2.35 X 4	20.21	
	1.80 X 2.95 X 2	10.62	
	1.80 X 2.75 X 2	9.90	
	1.50 X 3.05 X 1	4.58	
	1.45 X 1.83 X 8	21.17	
	1.78 X 2.88 X 2	10.22	
	1.33 X 1.85 X 4	9.80	
	1.78 X 2.76 X 2	9.78	
	1.65 X 2.13 X 4	13.98	
THIRD FLOOR	2.15 X 2.60 X 4	22.36	118.26
	1.50 X 3.05 X 2	9.16	
	2.15 X 2.65 X 4	22.79	
	1.93 X 2.30 X 8	34.40	
	1.88 X 2.28 X 4	16.59	
	1.53 X 2.13 X 4	12.96	
SECOND FLOOR	1.45 X 15.48 X 1	825.53	with lift
	1.80 X 2.90 X 4	20.88	
	2.15 X 2.50 X 4	21.50	
	2.15 X 2.35 X 4	20.21	
	1.80 X 2.95 X 2	10.62	
	1.80 X 2.75 X 2	9.90	
	1.50 X 3.05 X 1	4.58	
	1.45 X 1.83 X 6	15.88	
	1.78 X 2.88 X 2	10.22	
	1.85 X 2.13 X 4	13.98	
	1.33 X 1.85 X 2	4.90	
	1.78 X 2.76 X 2	9.78	
FIRST FLOOR	2.15 X 2.65 X 4	22.79	144.61
	2.15 X 2.00 X 4	22.36	
	1.50 X 3.10 X 1	4.65	
	1.50 X 3.15 X 1	4.73	
	1.40 X 2.30 X 6	25.80	
	1.53 X 2.13 X 12	38.89	
	1.88 X 2.28 X 3	12.44	
	1.95 X 2.28 X 3	12.95	
Total		-	2449.61

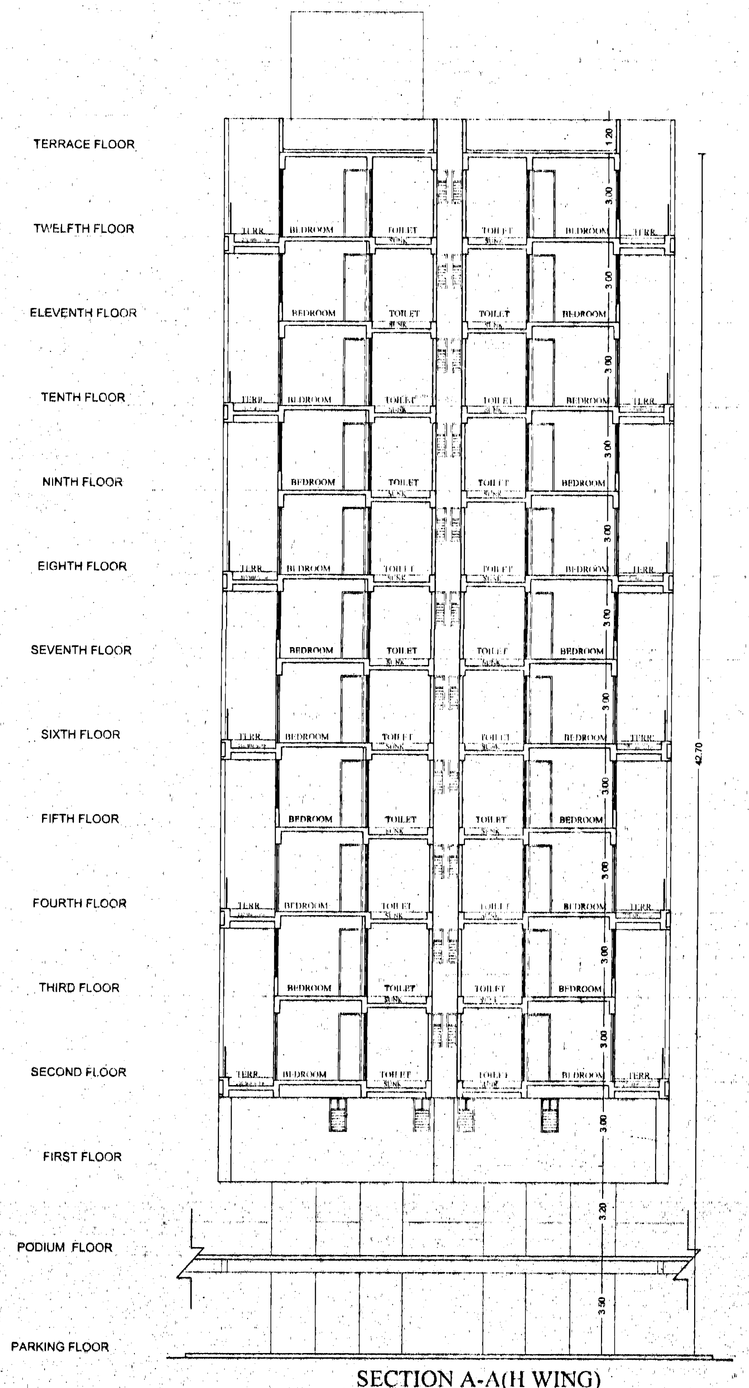

SECTION A-A(H WING)

BUILDING: FGH WING

STAMP OF APPROVAL

SANCTIONED NO. BP/CHIKHALI/29/2012 Dated. 24/12/2012
SANCTIONED NO. BP/CHIKHALI/44/2013 Dated. 27/11/2013
SANCTIONED NO. BP/CHIKHALI/10/2018 Dated. 14/2/2018
Sanctioned No. B.P. /CHIKHALI/ 2021
Subject to conditions mentioned in the Office Order No.
even dated 24/3/21

Pimpri,
Date: 24/3/2021

O. C. Signed by
Joint City Engineer

Joint City Engineer
Building Permission Dept.
PCMC, Pimpri, Pune-18

OWNER'S NAME:	OWNER'S SIGN:
M/s Namoh Builders & Developers Mr. Nilesh M. Newale (Partner) & others	
PROJECT:	
SURVEY NO : 1195,1196,1197 HISSA NO : PLOT NO : CTS NO : DESCRIPTION : REGULAR TRACK, VILLAGE - CHIKHALI	
ARCHITECT:	ARCHITECT'S SIGN:
Usha Rangarajan LIC NO. - CA/96/13423 LAND MARK DESIGN GROUP PLOT NO 12 SECTOR NO 28 SIMRUN TEMPLE ROAD, NAVET PRUNDHARAN, PUNE 411001	

JOB NO.	DRG.NO.	SCALE	DRAWN BY	CHECKED BY
		1:100		

INWARD NO.	JNWD/CHK/0024/12	DATE	06 MAR 2021
KEY NO.		SHEET NO.	7 / 13