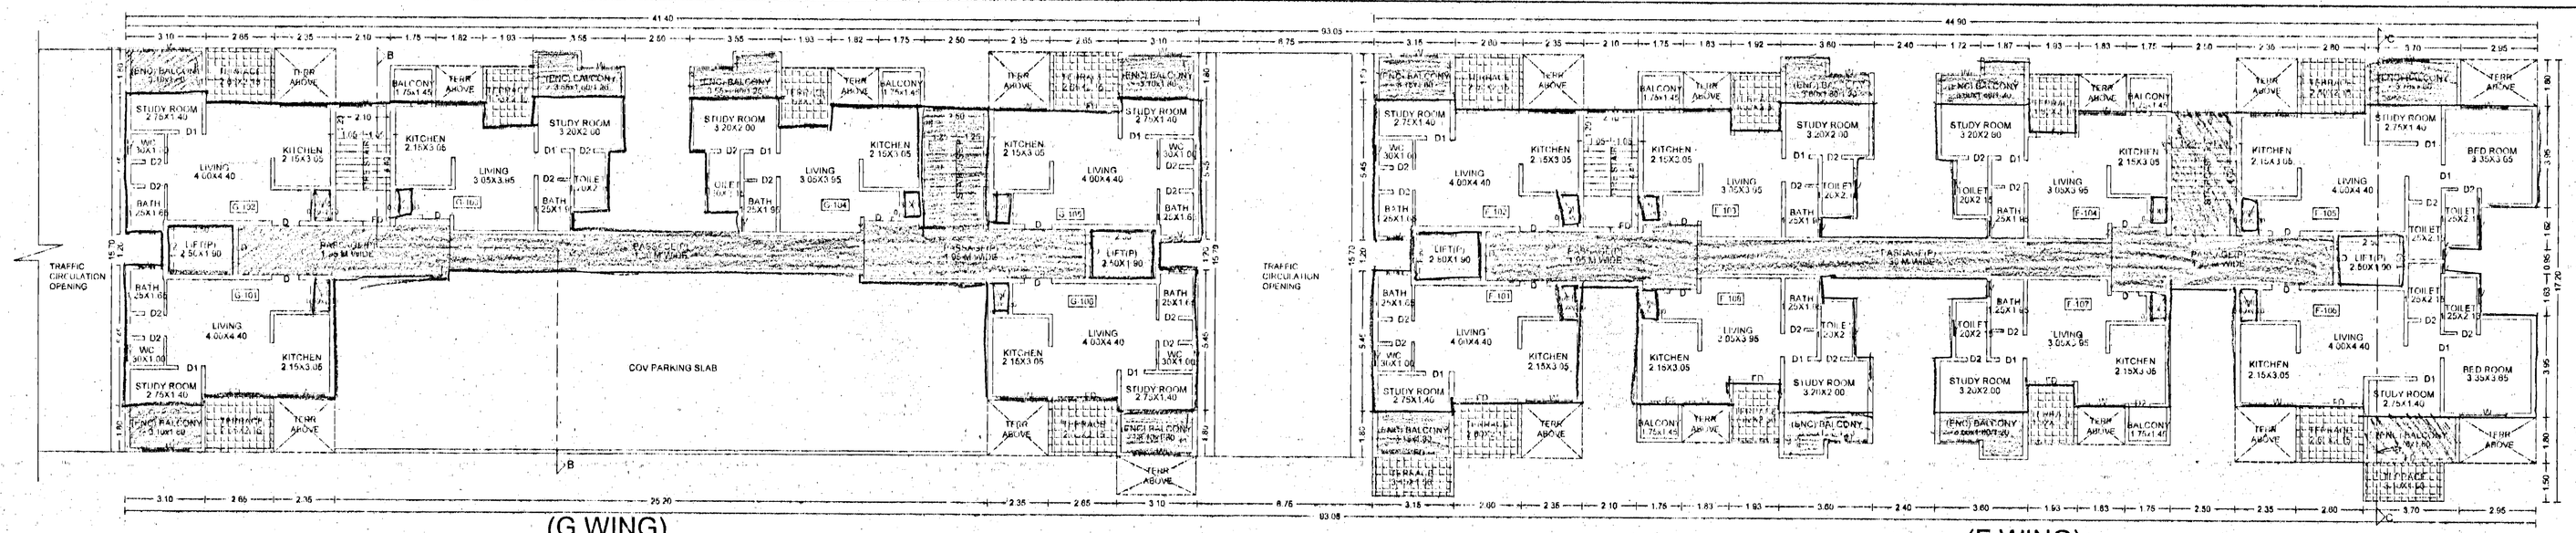

(G WING) FIRST FLOOR PLAN (F WING)

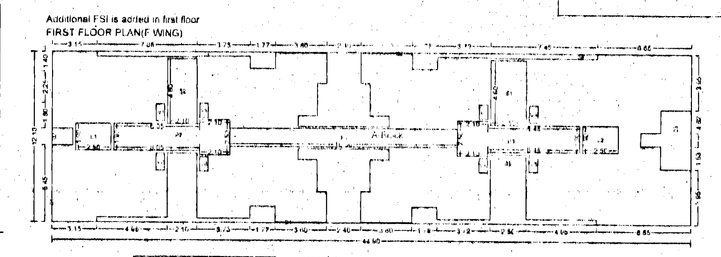

Additional FSI is added in first floor
FIRST FLOOR PLAN(F WING)

Polygon	Area
A Block	543.29
D1	0.00
D2	1.74
D3	10.38
D4	30.34
D5	51.28
L1	4.75
L2	4.75
P1	20.80
P2	16.75
P3	17.51

V1	0.72
V2	0.72
V3	0.72
V4	0.72
V5	0.60
V6	0.60
V7	0.60
V8	0.60
S1	11.50
S2	9.66
B1	0.00
B2	0.00
Total	708.56

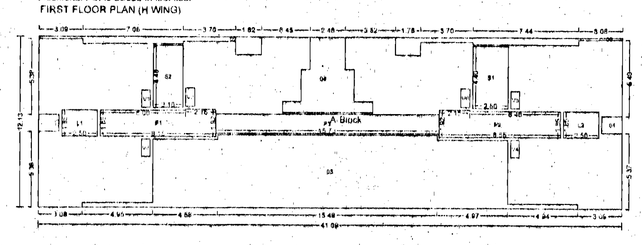

Additional FSI is added in first floor
FIRST FLOOR PLAN (H WING)

Polygon	Area
A-Block	498.16
D1	1.72
D2	7.59
D3	1.72
D4	19.11
D5	120.85
D6	7.82
L1	4.63
L2	4.63
P1	15.24
P2	15.98
P3	21.23

V1	0.74
V2	0.86
V3	0.74
V4	0.74
V5	0.74
V6	0.86
S1	11.00
S2	9.24
Total	744.19

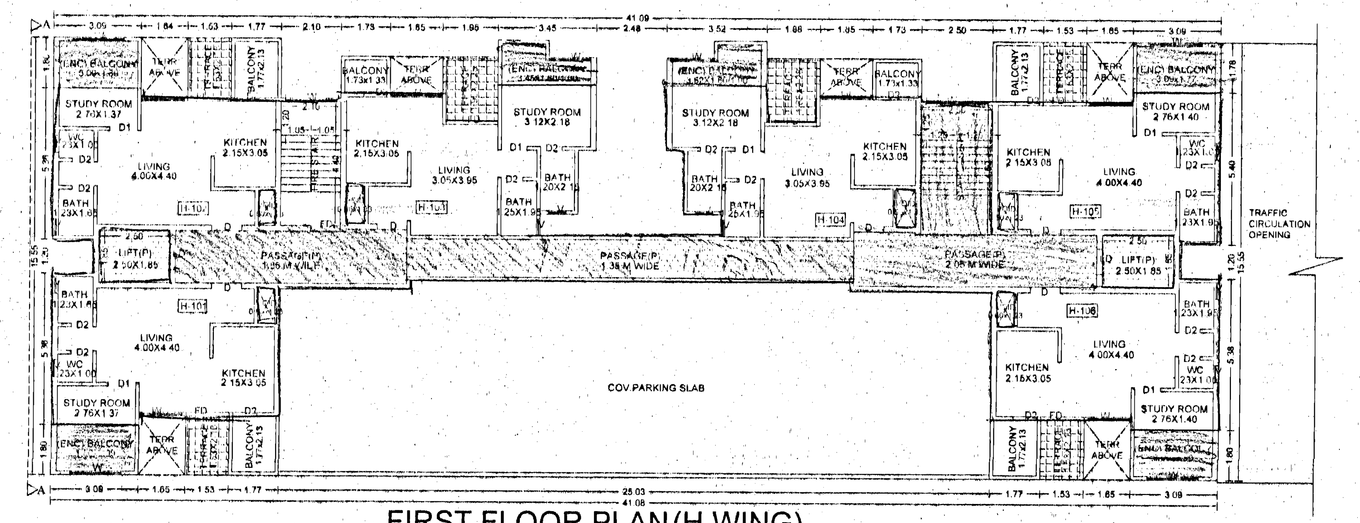

FIRST FLOOR PLAN(H WING)

Additional FSI is added in first floor
FIRST FLOOR PLAN (G WING)

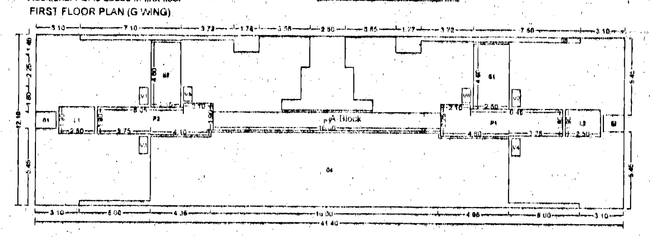

Polygon	Area
A Block	500.94
D1	1.74
D2	1.74
D3	0.00
D4	132.58
D5	30.58
L1	4.75
L2	4.75
P1	17.12
P2	16.23
P3	20.80
V1	0.72
V2	0.72
V3	0.72
V4	0.72
V5	0.60
V6	0.60
S1	11.50
S2	9.08
Total	248.40

BUILDING: FGHIJ WING

STAMP OF APPROVAL

SANCTIONED NO BP/CHIKHALI/29/2012 Dated: 24/12/2012
SANCTIONED NO BP/CHIKHALI/44/2013 Dated: 27/11/2013
SANCTIONED NO BP/CHIKHALI/10/2018 Dated: 14/2/2018

Revised No. B.P./CHIKHALI/ 2017
Subject to conditions mentioned in the office order No.
Date Good 28/3/21

Report
Date: 28/3/2021

O. C. Signed by
Joint City Engineer

for Joint City Engineer
Building Permission Dept
PCMC, Pimpri, Pune-18

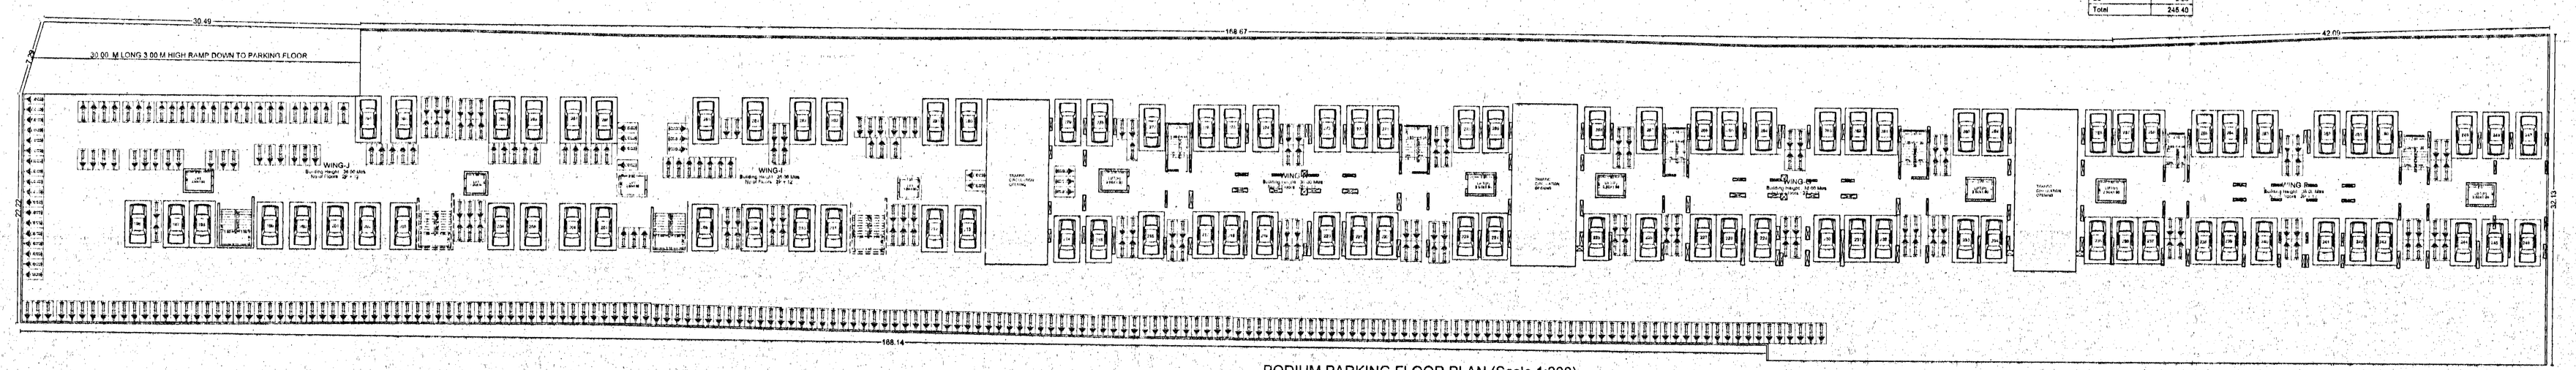

PODIUM PARKING FLOOR PLAN (Scale 1:200)

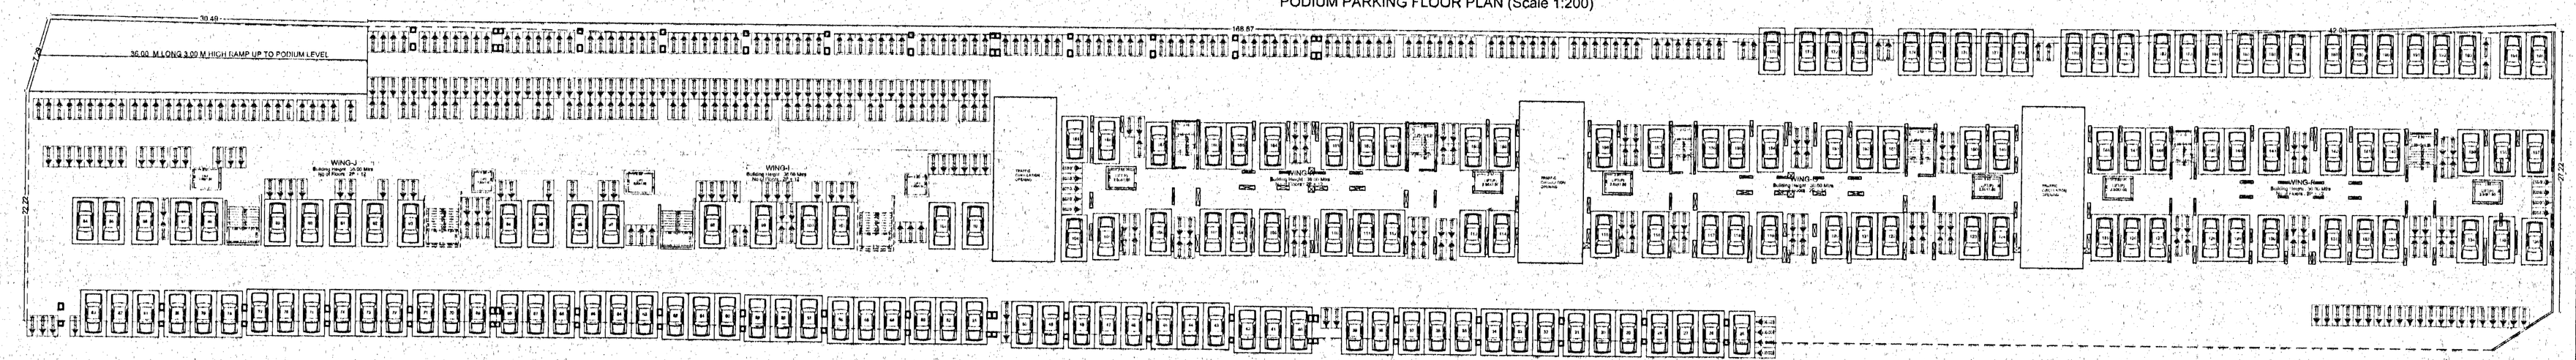

PARKING FLOOR PLAN (Scale 1:200)

OWNER'S NAME: M/s Namoh Builders & Developers
Mr. Nilesh M. Newale (Partner) & others
OWNER'S SIGN.

PROJECT:
SURVEY NO : 1106,1196,1197 HISSA NO :
PLOT NO : CTS NO :
DESCRIPTION : REGULAR TRACK, VILLAGE - CHIKHALI

ARCHITECT: ARCHITECTS & CONSULTANTS

JOB NO.	DRG NO.	SCALE	DRAWN BY	CHECKED BY
		1:100		
AWARD NO	NWMF/HI/0074/13	DATE		
KEY NO	A/ B/	SHEET NO.	5/15	