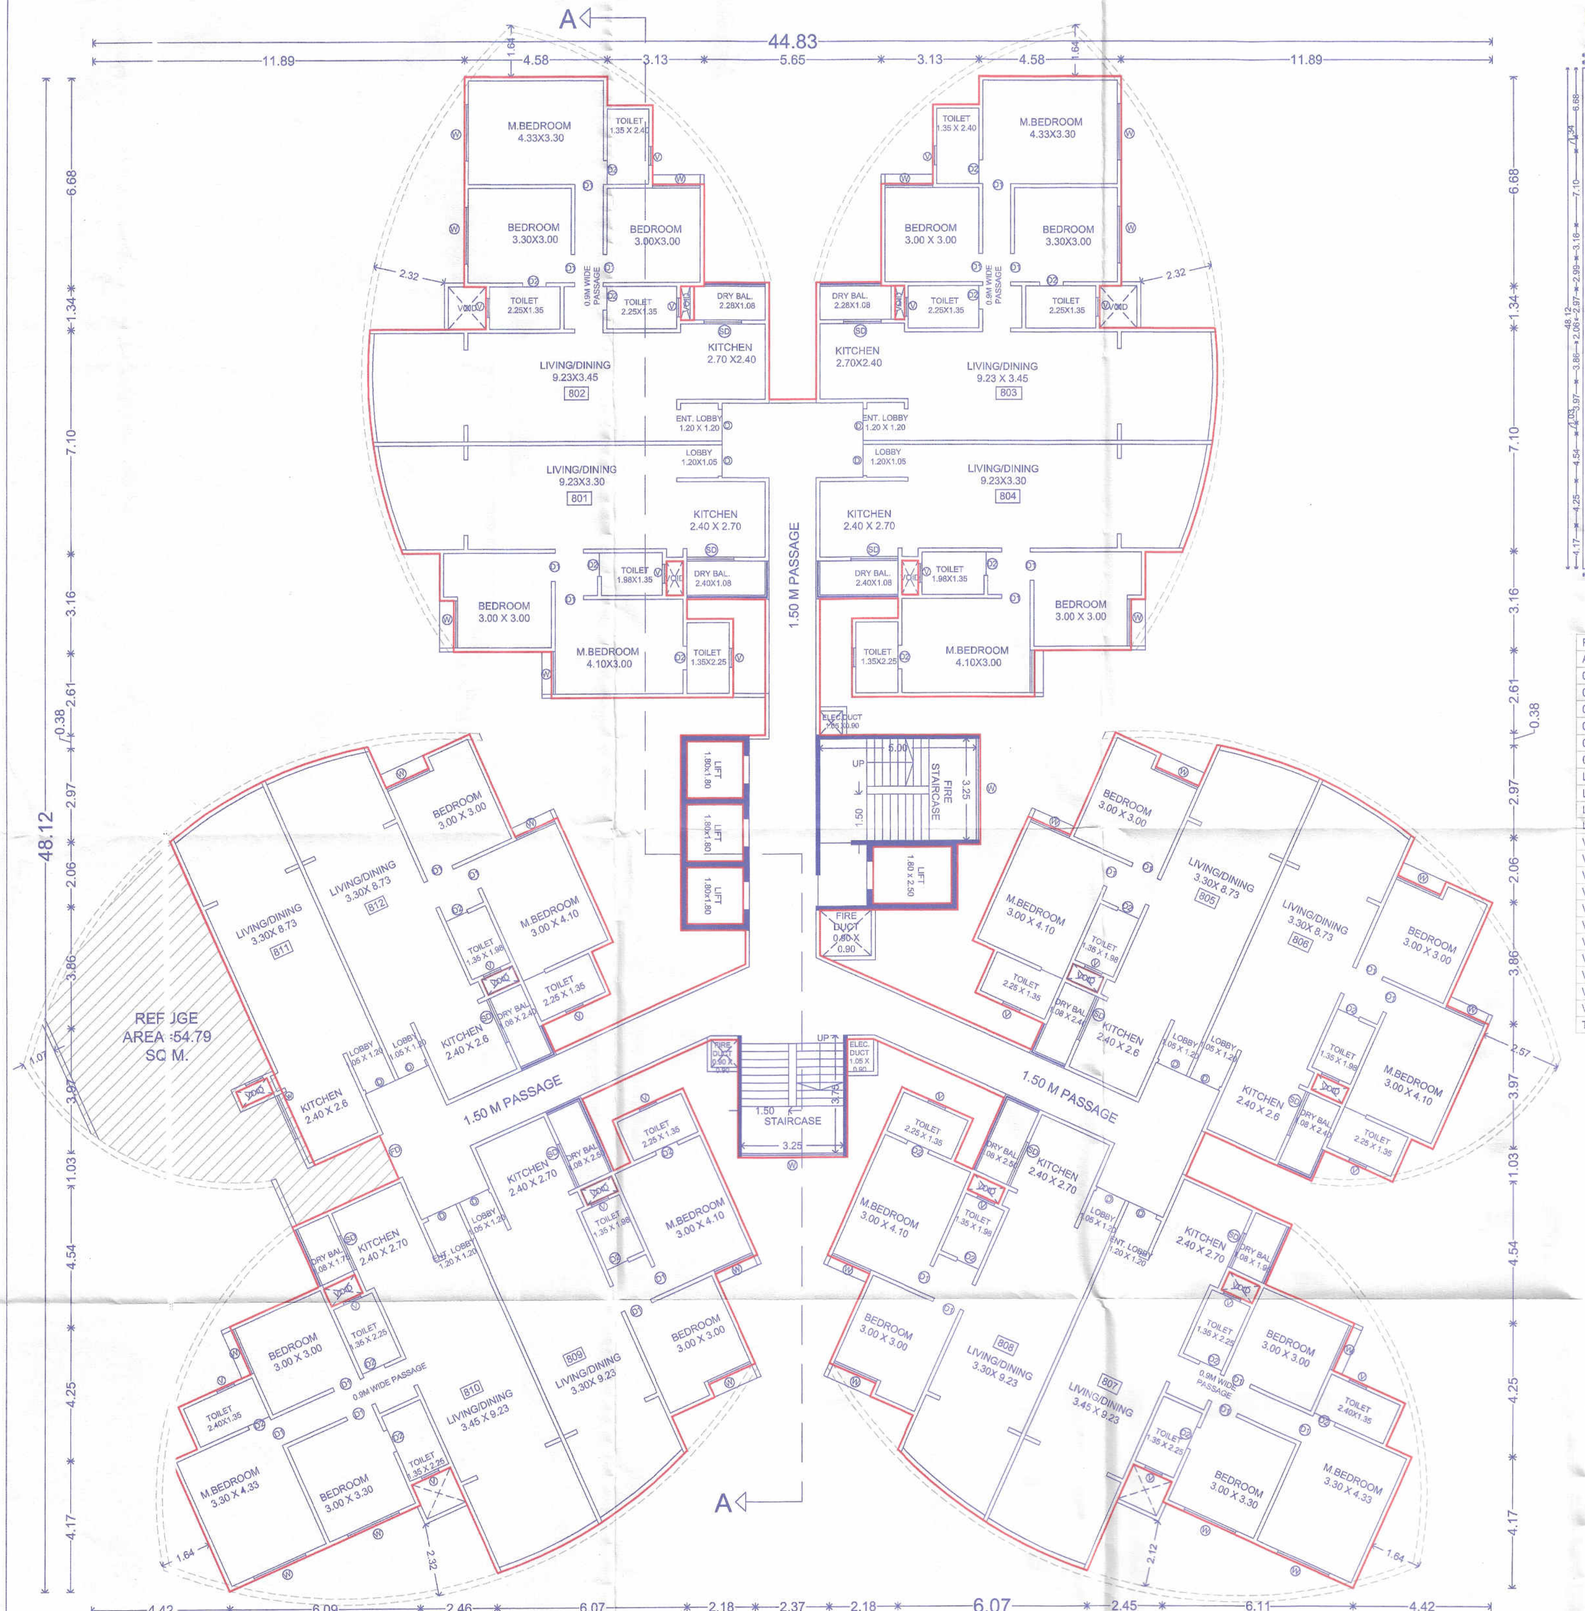

REFUGE FLOOR PLAN
8TH FLOOR (SCALE-1:100)

REFUGE FLOOR PLAN
8TH FLOOR (SCALE 1:500)

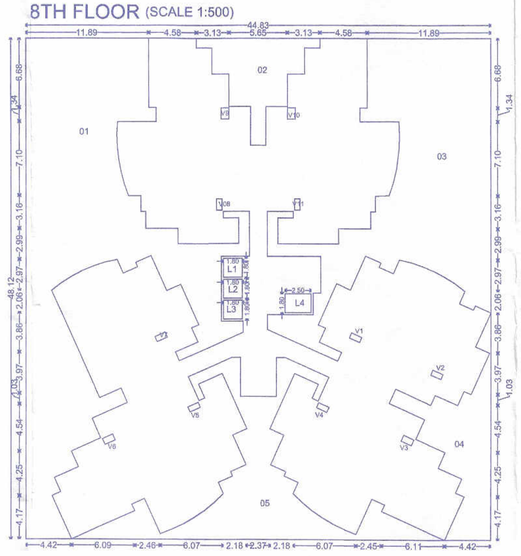

Polygon	Area
A-Block	2157.48
01	367.86
02	56.55
03	302.45
04	76.45
05	145.72
06	76.60
L1	3.24
L2	3.24
L3	3.24
L4	4.50
V1	0.56
V2	0.56
V3	0.56
V4	0.67
V5	0.56
V6	0.56
V7	0.56
V8	0.56
V9	0.81
V10	0.81
V11	0.56
Total	1110.86

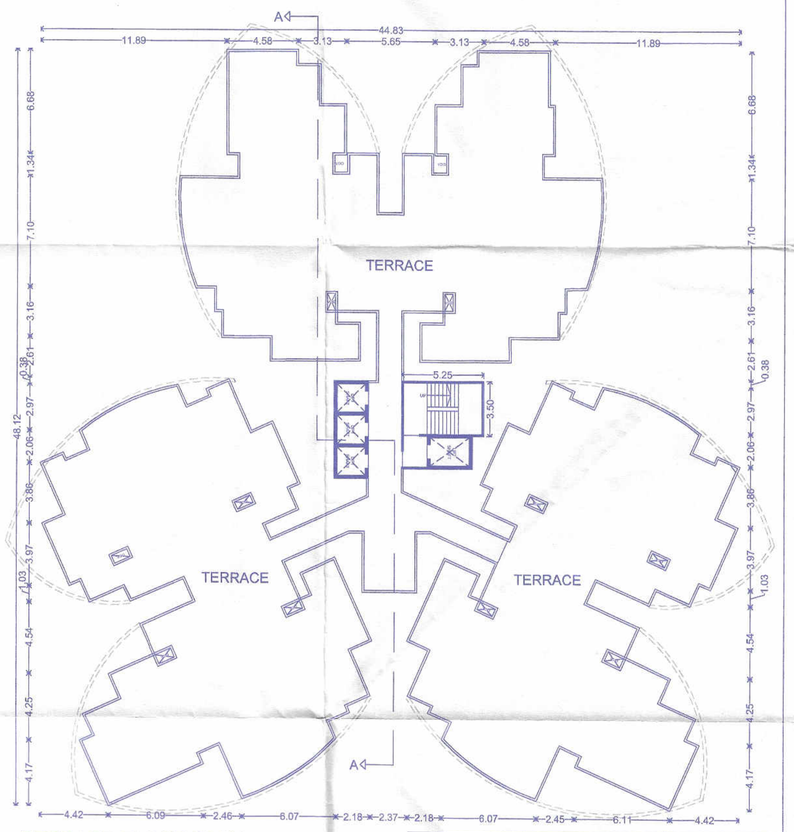

TERRACE FLOOR PLAN
(SCALE-1:200)

BUILDING : A

STAMP OF APPROVAL

Sanctioned No. B.P/wakad/136/2021
Subject to conditions mentioned in the Office Order No.
aven dated 20/08/2021
Pimpri
Date 20/08/2021

Pimpri Chinchwad Municipal Corporation ESTD. 11/10/82 Pimpri-411 018

O. C. Signed by
Joint City Engineer

Joint City Engineer
Building Permission Dept.
PCMC., Pimpri, Pune-18.

REFUGE FLOOR CALCULATION

NO.OF OCCUPANTS CONSIDERED
FOR REFUGE AREA i.e.
ACCORDING TO RESIDENTIAL BLDG,
A) OCCUPANT LOAD=0.3 SQ.M/ PERSON
B)NO.OF PERSONS PER TENEMENT= 5 NO.S
C)NO. OF TENEMENTS FOR
2 CONSECUTIVE FLRS.+1 REFUGE FLR.
=24+12=36TENEMENTS
REFUGE AREA REQUIRED(AXBXC)
=36X5X0.3
= 54.00 SQ.M.

PROPOSED AREA = 54.79 SQ.M.

OWNER'S NAME :-
MR. SHARAD SUBRAO KOKATE
OWNER SIGN

PROJECT :-
SURVEY NO.: - 173/1/1A
PLOT NO.:-
DESCRIPTION : REGULAR TRACK, WAKAD, PUNE.
INWARD NO:INWD/WDD/WKD/PRB53/0014/21

PATIL & BUGADE ASSOCIATES

SHEET NO :-6 / 7	DATE :
DRAWN BY :- IFTIJA	02 JULY 2021
PROJECT NO :-	

DESIGN ARCHITECT:-
VDA
AR.VINOD DHUSIA
BUSINESS AVENUE-1,OFFICENO-2,
FIRST FLOOR,OPP BANK OF MAHARASHTRA,
NEAR PARKHAR CHOWK,AUNDH,
PUNE-411007

ARCHITECT - INTERIOR DESIGNER
Plot No. PAP-5, D-3 Block Kalbhor, Nagar, Next to St. Andrews School, M.I.D.C., Chinchwad, Pune 411 019
archpb3008@gmail.com
982 350 4590 | 902 870 2749

ARCHITECT SIGN :-
MR. AMOL BUGADE

SCALE :- 1:100