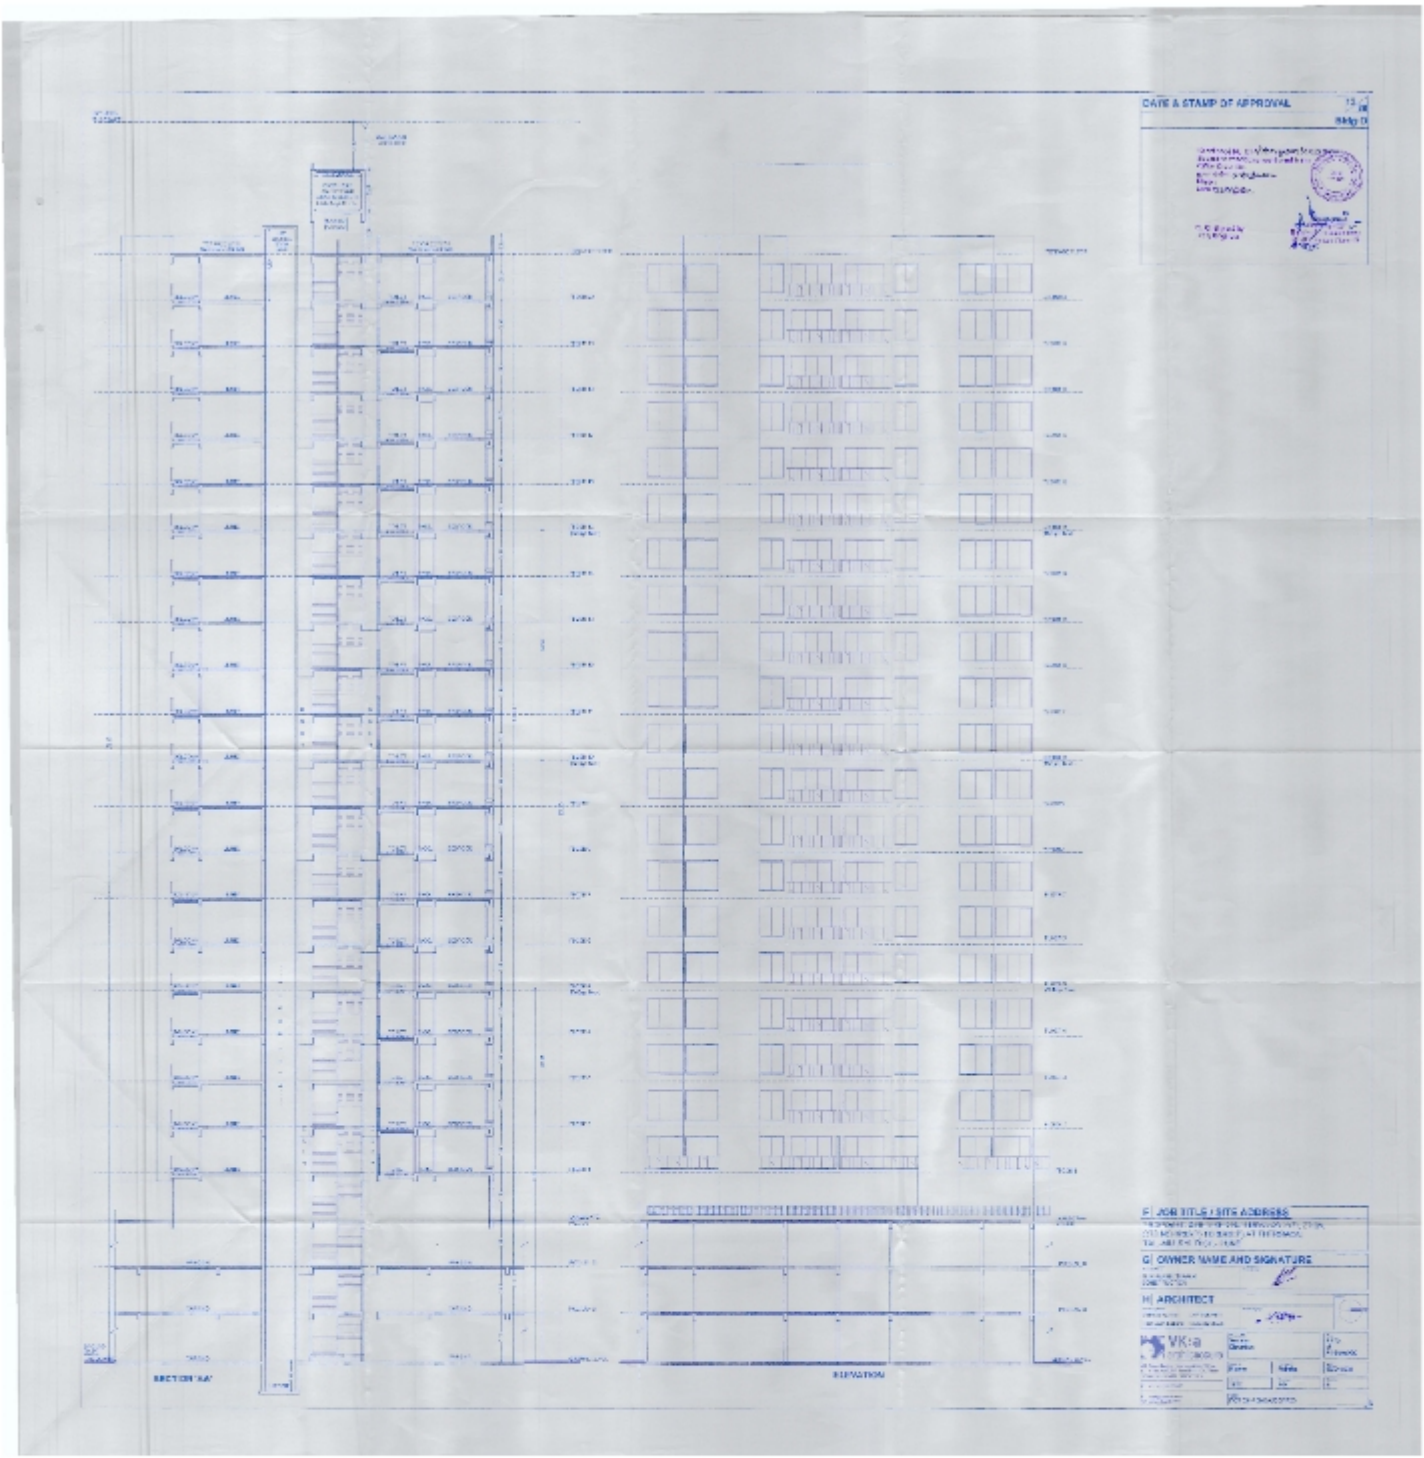
DATE & STAMP OF APPROVAL
F JOB TITLE / SITE ADDRESS
G OWNER NAME AND SIGNATURE
H ARCHITECT
SECTION 'AA'
ELEVATION