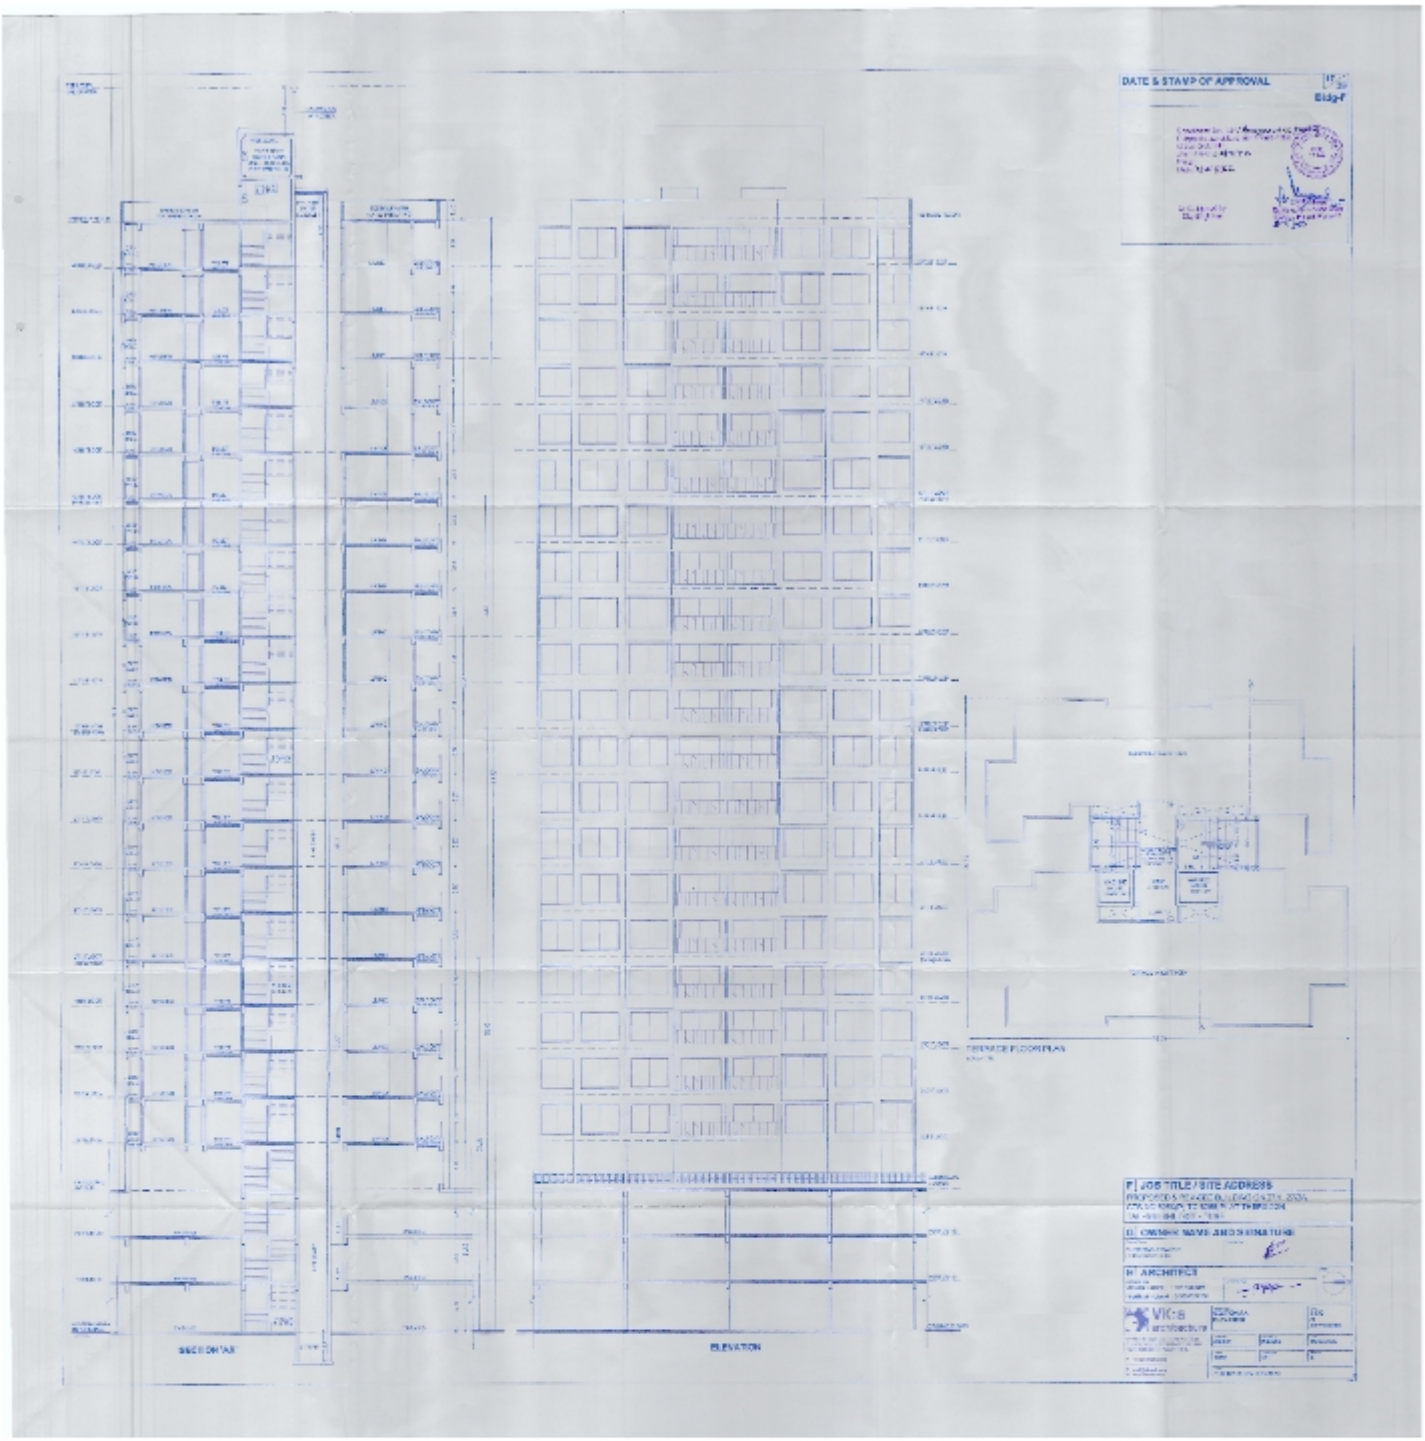
DATE & STAMP OF APPROVAL
SECTION
ELEVATION
TERRACE FLOOR PLAN