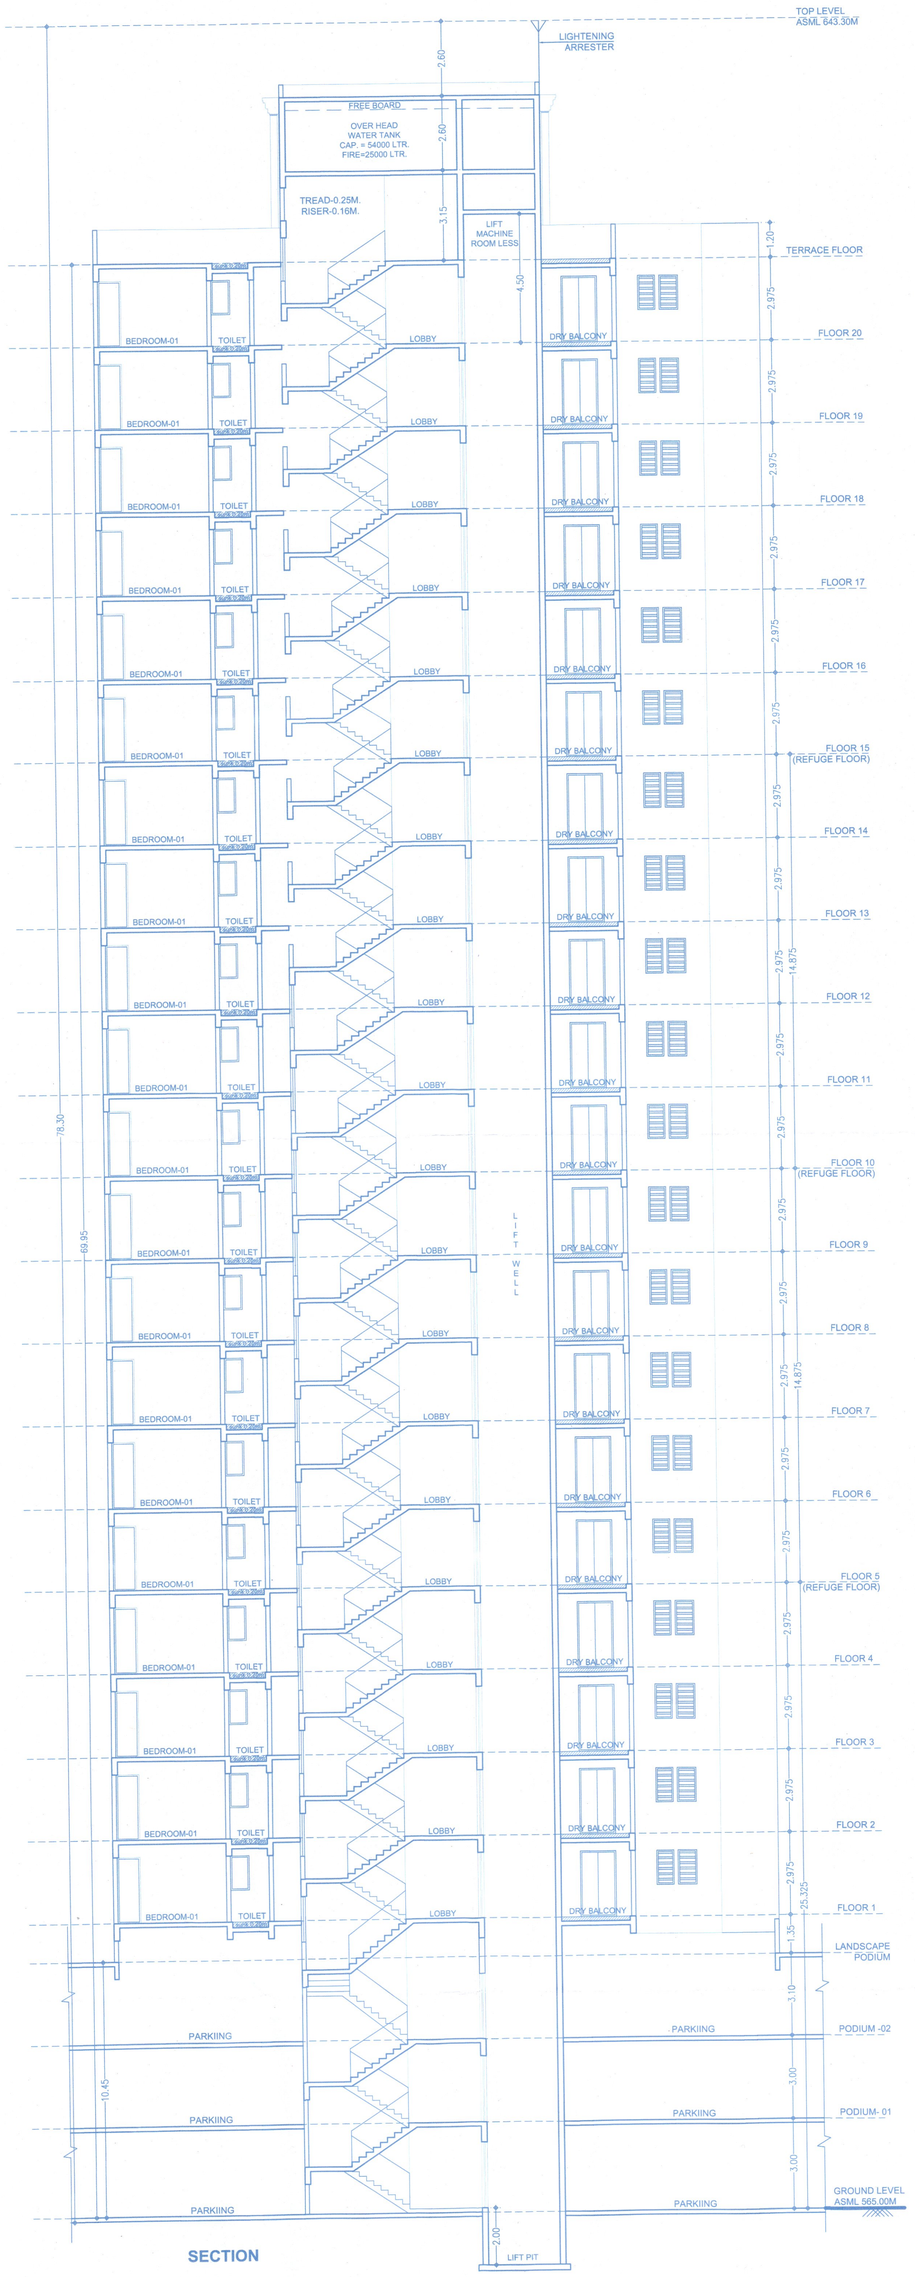

SECTION

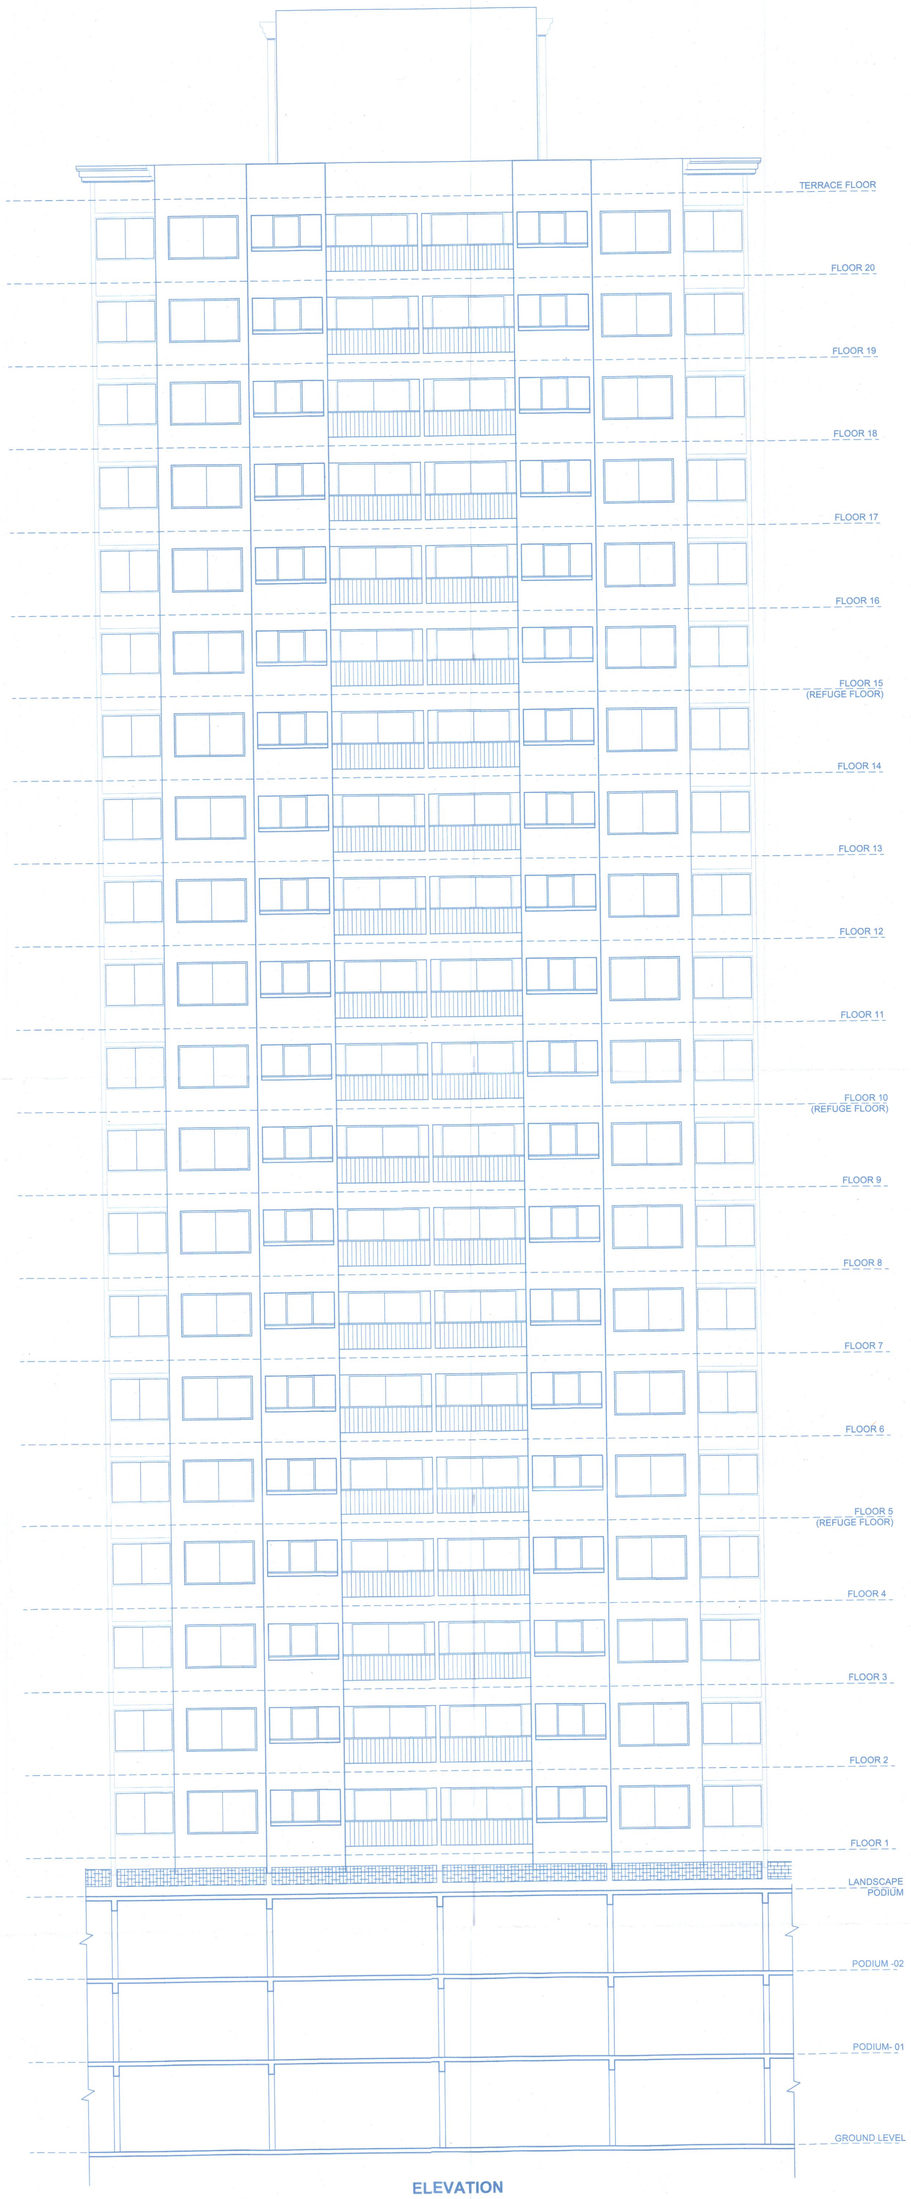

ELEVATION

DATE & STAMP OF APPROVAL

10/29

Bldg-B

Sanctioned No. B.P Thergaon/09/25
Subject to conditions mentioned in the
Office Order No.
aven daied 2-9/3/25
Pimpri
Date :29/3/2025

Pimpri Chinchwad Municipal Corporation ESTD. 11/10/82 Pimpri-411 018

City Engineer
Building Permission Dept.
PCMC., Pimpri, Pune-18.

O. C. Signed by
City Engineer

F JOB TITLE / SITE ADDRESS

PROPOSED & REVISED BUILDING ON 27/1, 27/2A, CTS.NO.6260(P) TO 6266(P) AT THERGAON, TAL.-MULSHI, DIST.- PUNE

G OWNER NAME AND SIGNATURE

Owner(s)' Name
SUKHWANI CHAWLA CONSTRUCTION

Owner(s)' sign:

H ARCHITECT

Architect(s)' Name
Hrishikesh Kulkarni : CA/2002/29235
Raksha Bisen : CA/2005/36014

Architect(s)' sign:

NORTH

VK:a architecture
5th Floor,Nextgen Avenue,Sr.No.103(p), C.T.S. No.2850,S.B.Road,Near ICC Trade Tower,Bahiratwadi, Pune:411016.
P +91 20 6626 8888
E mail@vkarch.com
W www.vkarch.com

Drawing Title: SECTION & ELEVATION		Scale: 1:100 at A1-900X900
Drawn by: ShYam	Checked by: Raksha	Date: 21/03/2025
Job no.: 2072	Drawing no.: 284	Revision: -
Status: FOR BP-PCMC-UDCPR20		