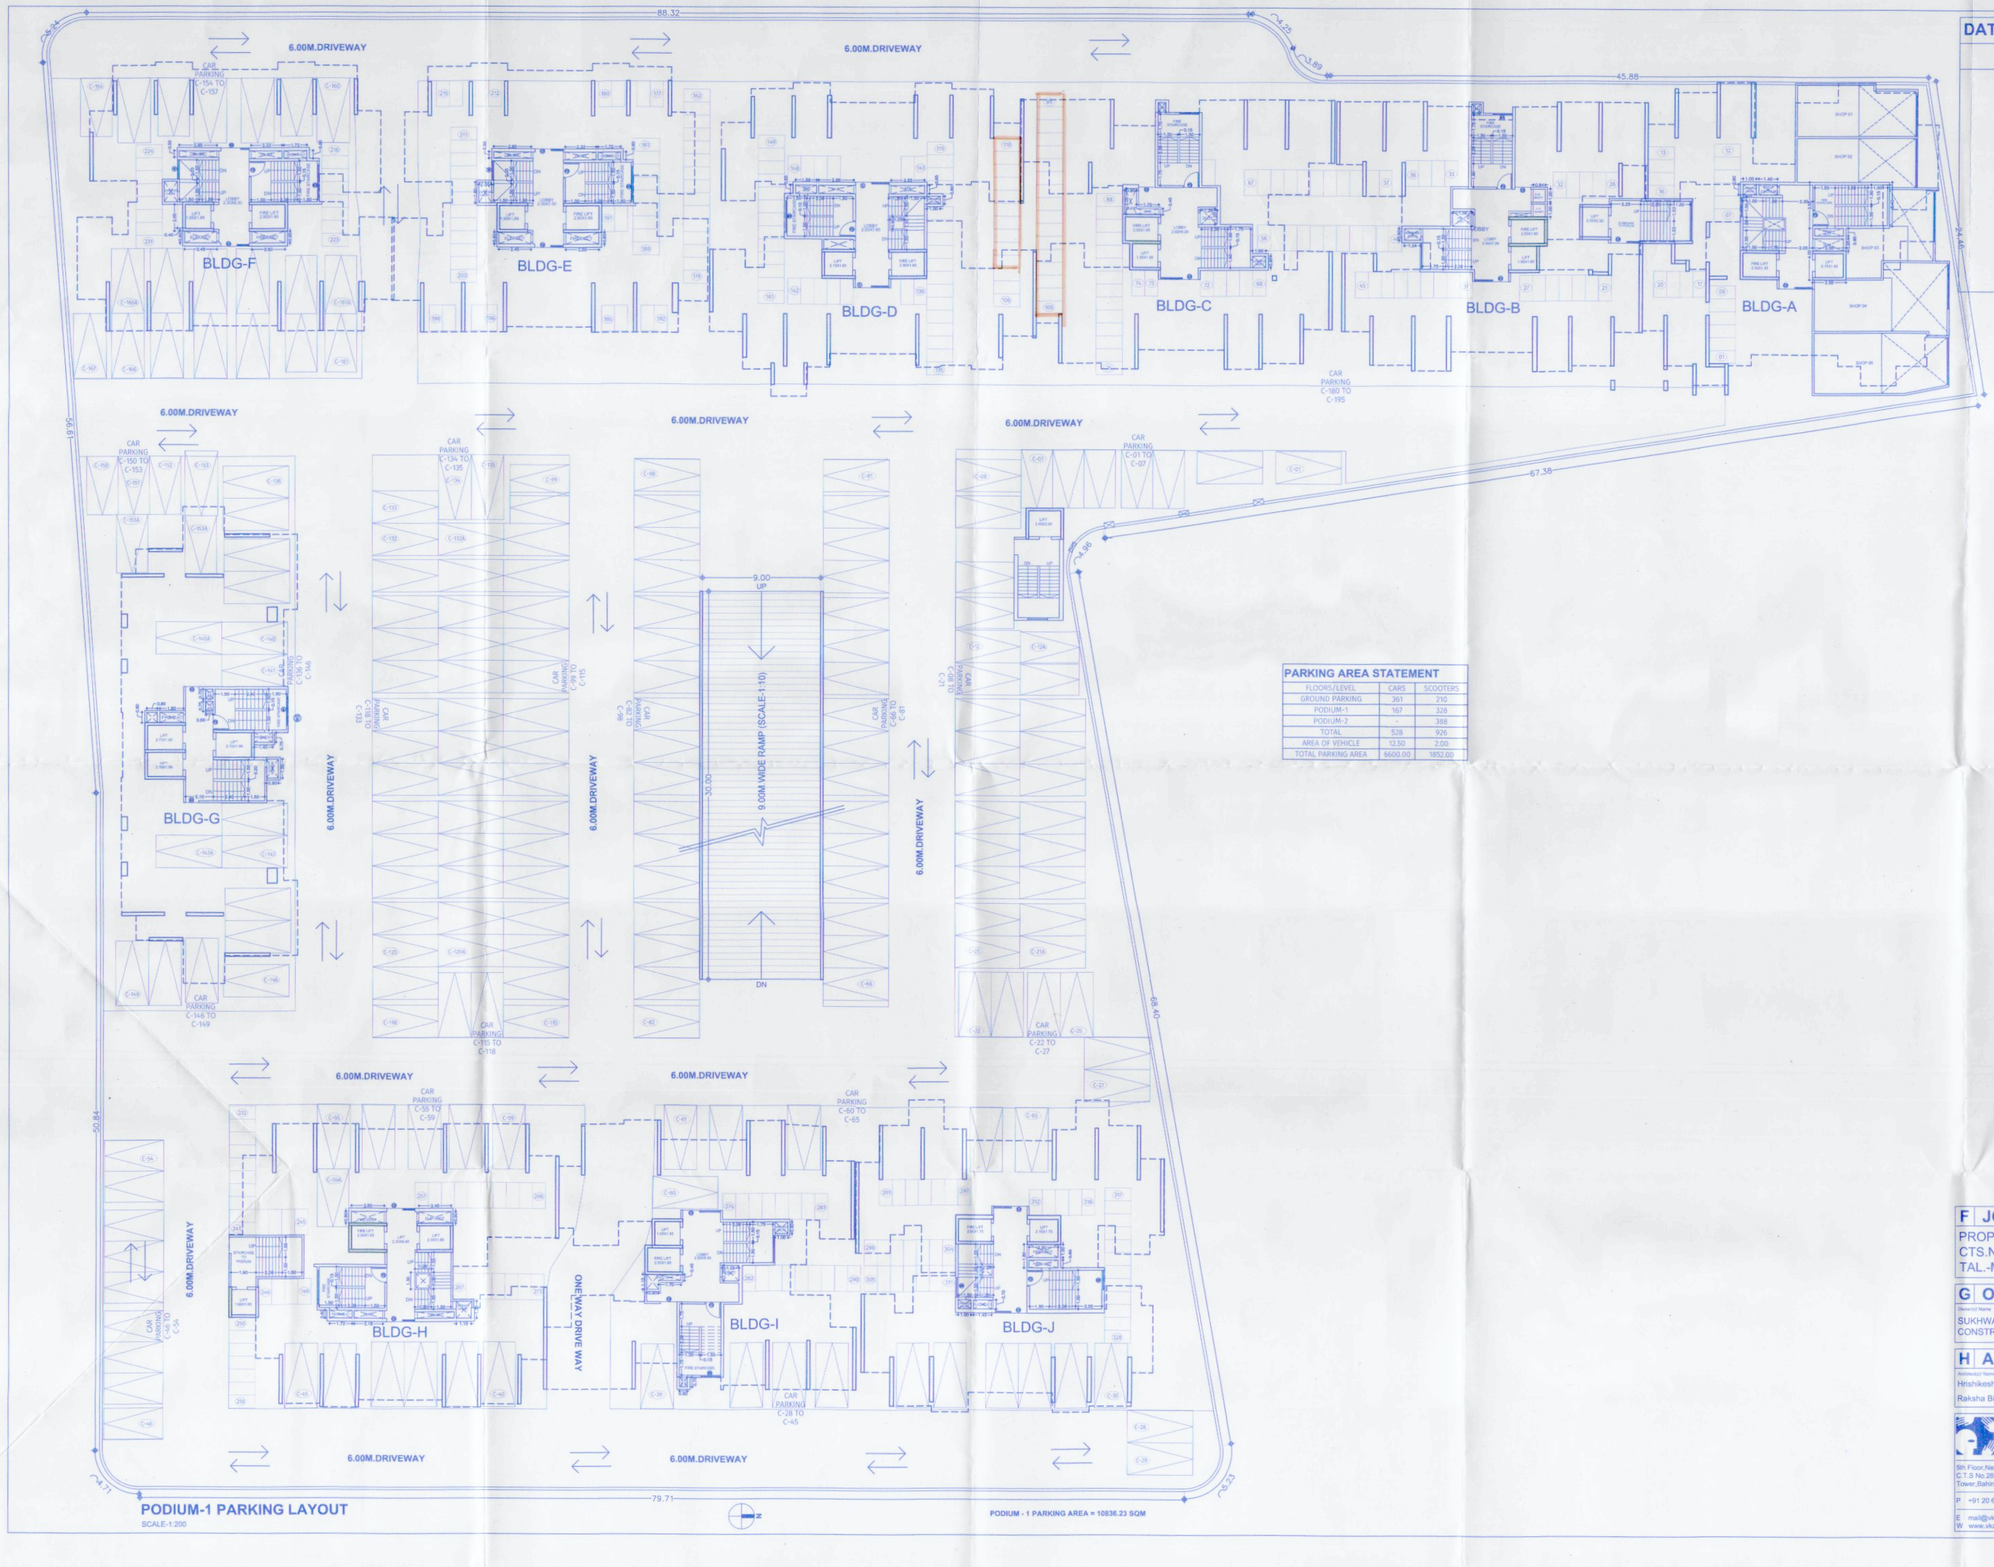

PODIUM-1 PARKING LAYOUT
SCALE-1:200

PODIUM - 1 PARKING AREA = 10836.23 SQM

PARKING AREA STATEMENT		
FLOORS/LEVEL	CARS	SCOOTERS
GROUND PARKING	361	210
PODIUM-1	167	328
PODIUM-2	-	388
TOTAL	528	926
AREA OF VEHICLE	12.50	2.00
TOTAL PARKING AREA	6600.00	1852.00

DATE & STAMP OF APPROVAL 03/29

PODIUM-1 PARKING LAYOUT

Sanctioned No. B.P./thergaon/1217/2024
Subject to conditions mentioned in the Office Order No.
given dated 13/03/2024
Pimpri
Date : 13/3/2024

Pimpri Chinchwad Municipal Corporation ESTD. 11/08/82

Executive Engineer
Building Permission and Unauthorised Building Construction Control Department
Pimpri Chinchwad Municipal Corporation
Pimpri-411 018.

City Engineer
Building Permission Dept
PCMC., Pimpri, Pune-18

F JOB TITLE / SITE ADDRESS
PROPOSED & REVISED BUILDING ON 27/1, 27/2A,
CTS.NO.6260(P) TO 6266(P) AT THERGAON,
TAL.-MULSHI, DIST.- PUNE

G OWNER NAME AND SIGNATURE
Owner(s)' Name: SUKHWANI CHAWLA CONSTRUCTION
Owner(s)' sign:

H ARCHITECT
Architect(s)' Name: Hrishikesh Kulkarni : CA/2002/29235
Raksha Bisen : CA/2005/36014
Architect's sign:
NORTH

VK:a architecture
5th Floor,Nextgen Avenue,Sr.No.103(p), C.T.S No.2850,S.B.Road,Near ICC Trade Tower,Bahirshetadi, Pune-411016
P +91 20 6626 8888
E mail@vkarch.com
W www.vkarch.com

Drawing Title: PODIUM-1 PARKING PLAN
Scale: 1:200 at A1-600X950
Drawn by: Shyam
Checked by: Raksha
Date: 04/07/2024
Job no.: 2072
Drawing no.: 277
Revision: --
Status: FOR BP-PCMC-UDCPR20