BUILDING: A,B,C & D

STAMP OF APPROVAL 02/15

Sanctioned No. B.P / Borhadewadi / 78 / 2022
Subject to conditions mentioned in the
Office Order No.
aven dated
Pimpri
Date : 21 / 01 / 2022

O. C. Signed by
City Engineer

City Engineer
Building Permission Dept.
PCMC., Pimpri, Pune-18.

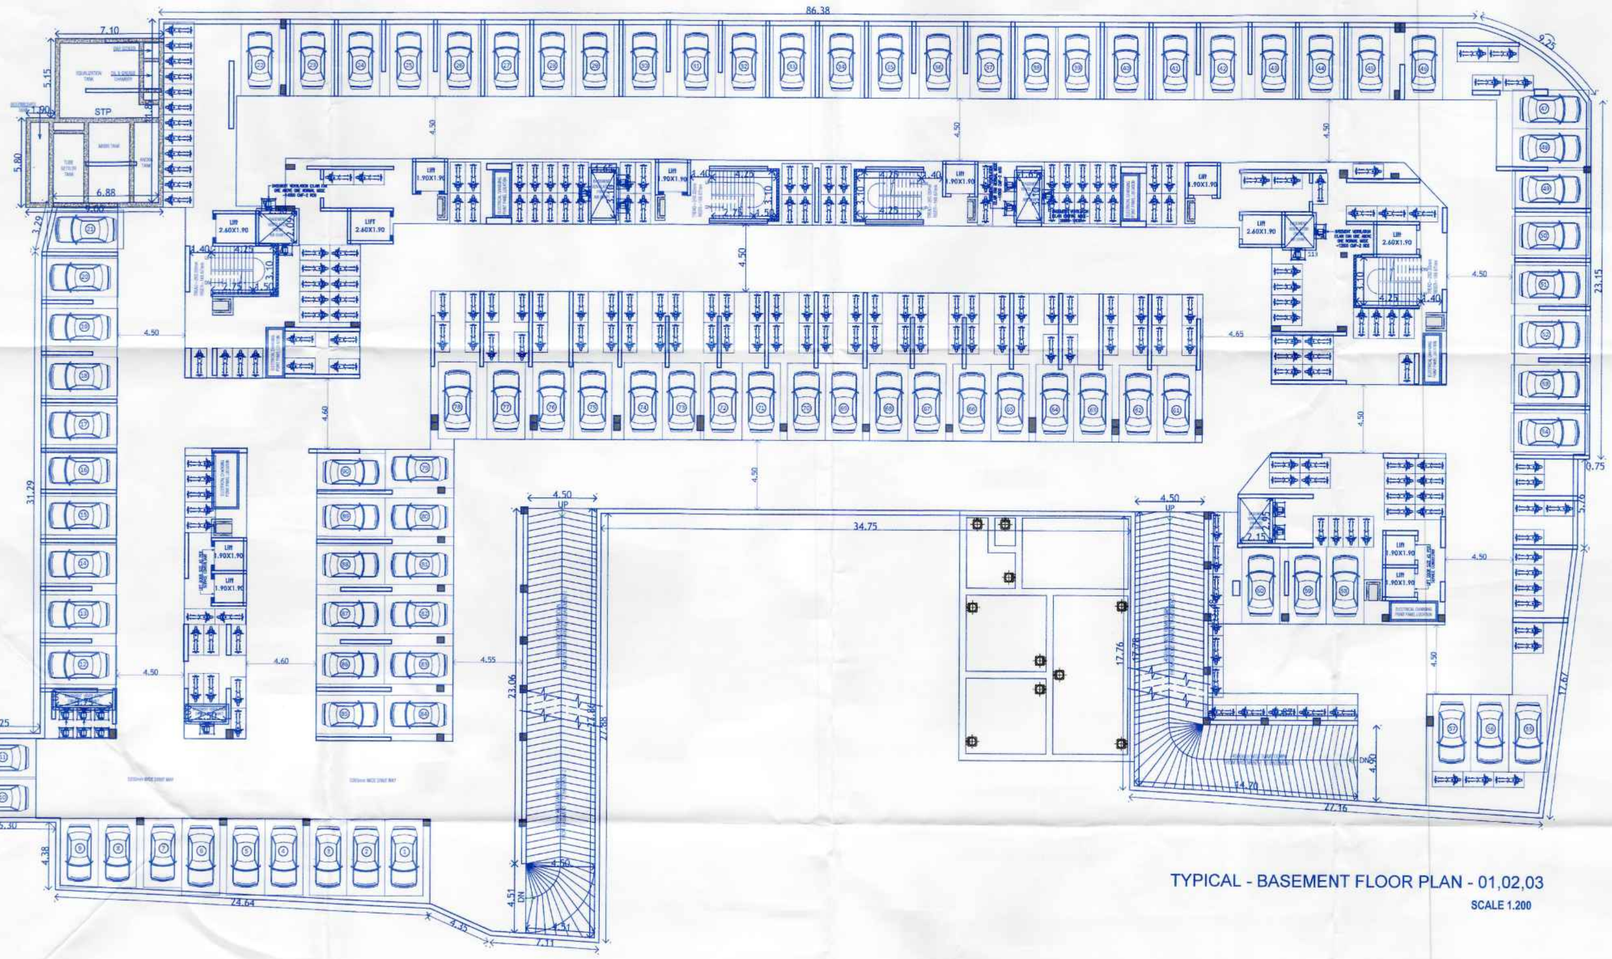

TYPICAL - BASEMENT FLOOR PLAN - 01,02,03

SCALE 1.200

H. OWNER'S /DEVELOPER NAME AND SIGNATURE :-

Shri.Akshay Dipak Punjabi

I. PROJECT :- RESIDENTIAL

VILLAGE :-MOSHI(BORHADEWADI) ,TAL :- HAVELI.

G.NO :- 129(P)

H.No :- ------ , P.No :- -----,

Discrepation :- REGULAR TRACK

Owner`s SIGN.

Dream Space architects

Mahendra Thakur
CA/2004/34769
101&101A, Vishnu Vision,
Plot.No.22, Near SNBP School,
Morwadi, Pimpri, Pune - 411018
Email :- my@dsarchitect001.com

ARCHITECT`s SIGN.

SCALE	DRG.NO.	DRAWN BY	CHECKED BY
1:100	0057 -B	ANANT	MAHENDRA
INWARD NO.	MBD/PRB6/0017/20	DATE	16 Aug 2022
KEY NO.	-----	SHEET NO.	02/15

This is a system generated drawing as per the soft copy submitted by the Architect/ License Engineer