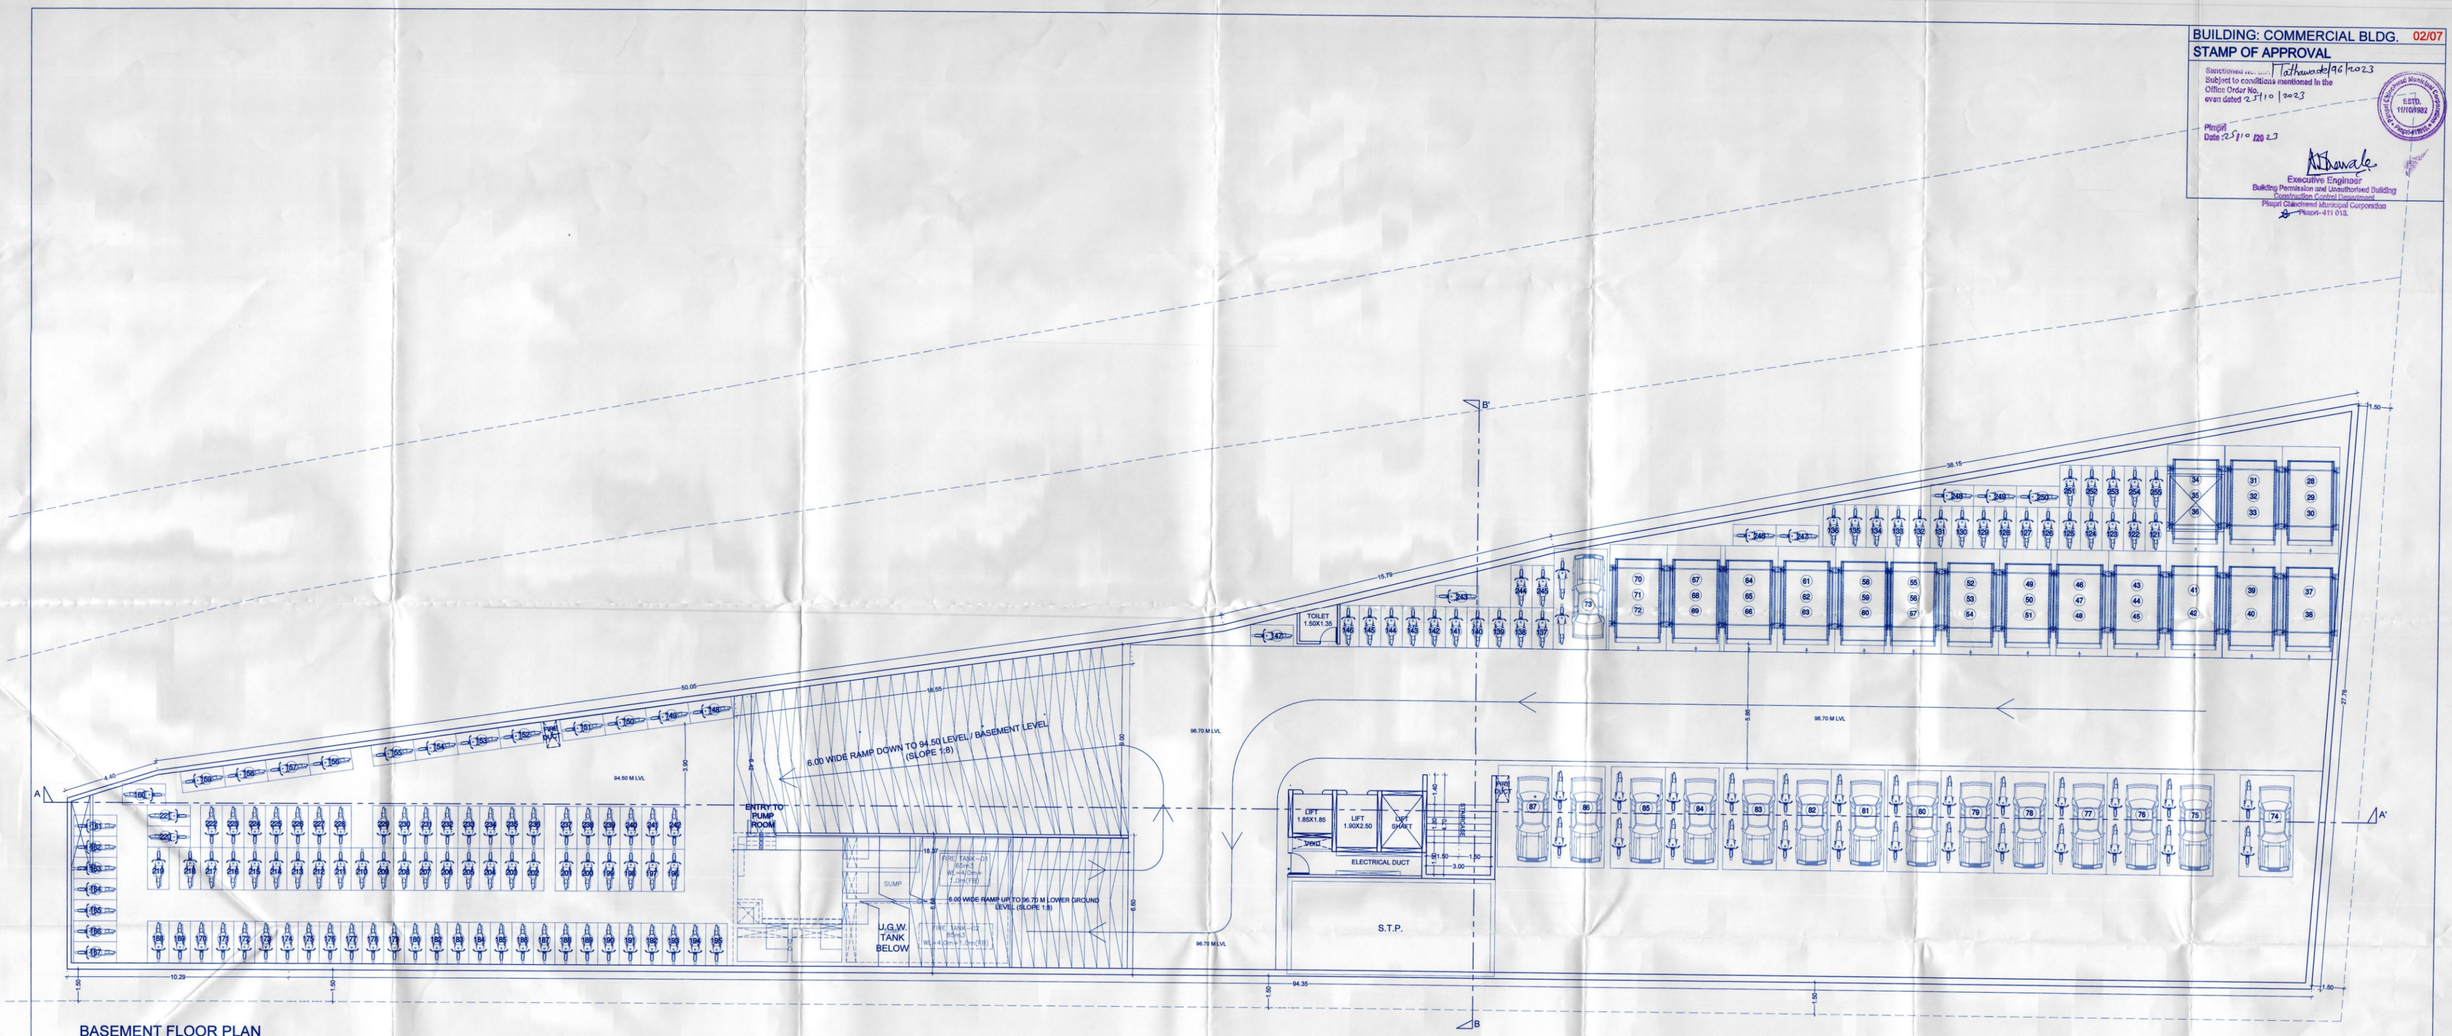

BASEMENT FLOOR PLAN

BUILDING: COMMERCIAL BLDG. 02/07

STAMP OF APPROVAL

Sanctioned vide Tathawade/96/2023
Subject to conditions mentioned in the Office Order No.
even dated 25/10/2023

Pimpri Chinchwad Municipal Corporation ESTD. 10/10/1982

Pimpri
Date 25/10/2023

Executive Engineer
Building Permission and Unauthorised Building Construction Control Department
Pimpri Chinchwad Municipal Corporation
Pune-411 018.

DESCRIPTION OF PROPOSAL

PROPOSED COMMERCIAL SCHEME AT SURVEY NO.-58/3 (P) TATHAWADE, PUNE.

I the owner/P.O.A. holder have given the instruction, information, specification, papers and legal documents etc. to prepare Municipal Drawings. The authenticity of the same is my responsibility. I have read and studied the drawings along with documents for submission and the area as per my (Owner) instructions and information's given to the Architect.

OWNER / P.O.A.

MR. GRAVITY LANDMARKS THROUGH MR. RAJU TATYABA BHISE & MR. SANJAY TATYABA BHISE (P.O.A.)

MR. VINOD CHITNIS

SANKALP ARCHITECTS

DEEPAK AGRAWAL ARCHITECTS PVT. LTD.
Antriksha Niwas, Plot no.8825/6, Near Sandeep Jain Jinalaya Close Road, Kasba Peth, Pune - 411 011 (Maharashtra)
Tel.No. : 020 - 26, 20, 21, 22 Telefax : 020 - 26, 20, 20 Mobile : 98603 / mail@sankalp@gmail.com
www.sankalpindia.com

INWARD NO.		DATE	02 June 2023
KEY NO.		SHEET NO.	

INWARD/WDB/TATPRB02/0087/19

Scale	Date	Drawn	Chkd	NORTH
1:100	02/06/2023	AKASH	SHEKHAR	