BUILDING: D-BLDG ELEVATION & SECTIONS 09/18

STAMP OF APPROVAL

1) BP/TATHWADE/812/2020 DATE - 27/08/2020
2) BP/TATHWADE/69/2022 DATE - 21/10/2022
3) BP/TATHWADE/56/2023 DATE - 31/05/2023
4) BP/TATHWADE/95/2023 DATE - 25/10/2023
5) BP/TATHWADE/16/2025 DATE - 04/03/2025

Sanctioned No. B.P /Tathwade/ 1612025
Subject to conditions mentioned in the
Office Order No.
aven dated 20/08/2025
Pimpri
Date 20/8/2025

O.C. Signed by
City Engineer

For-City Engineer
Building Permission Dept.
PCMC , Pimpri, Pune-18

ELEVATION

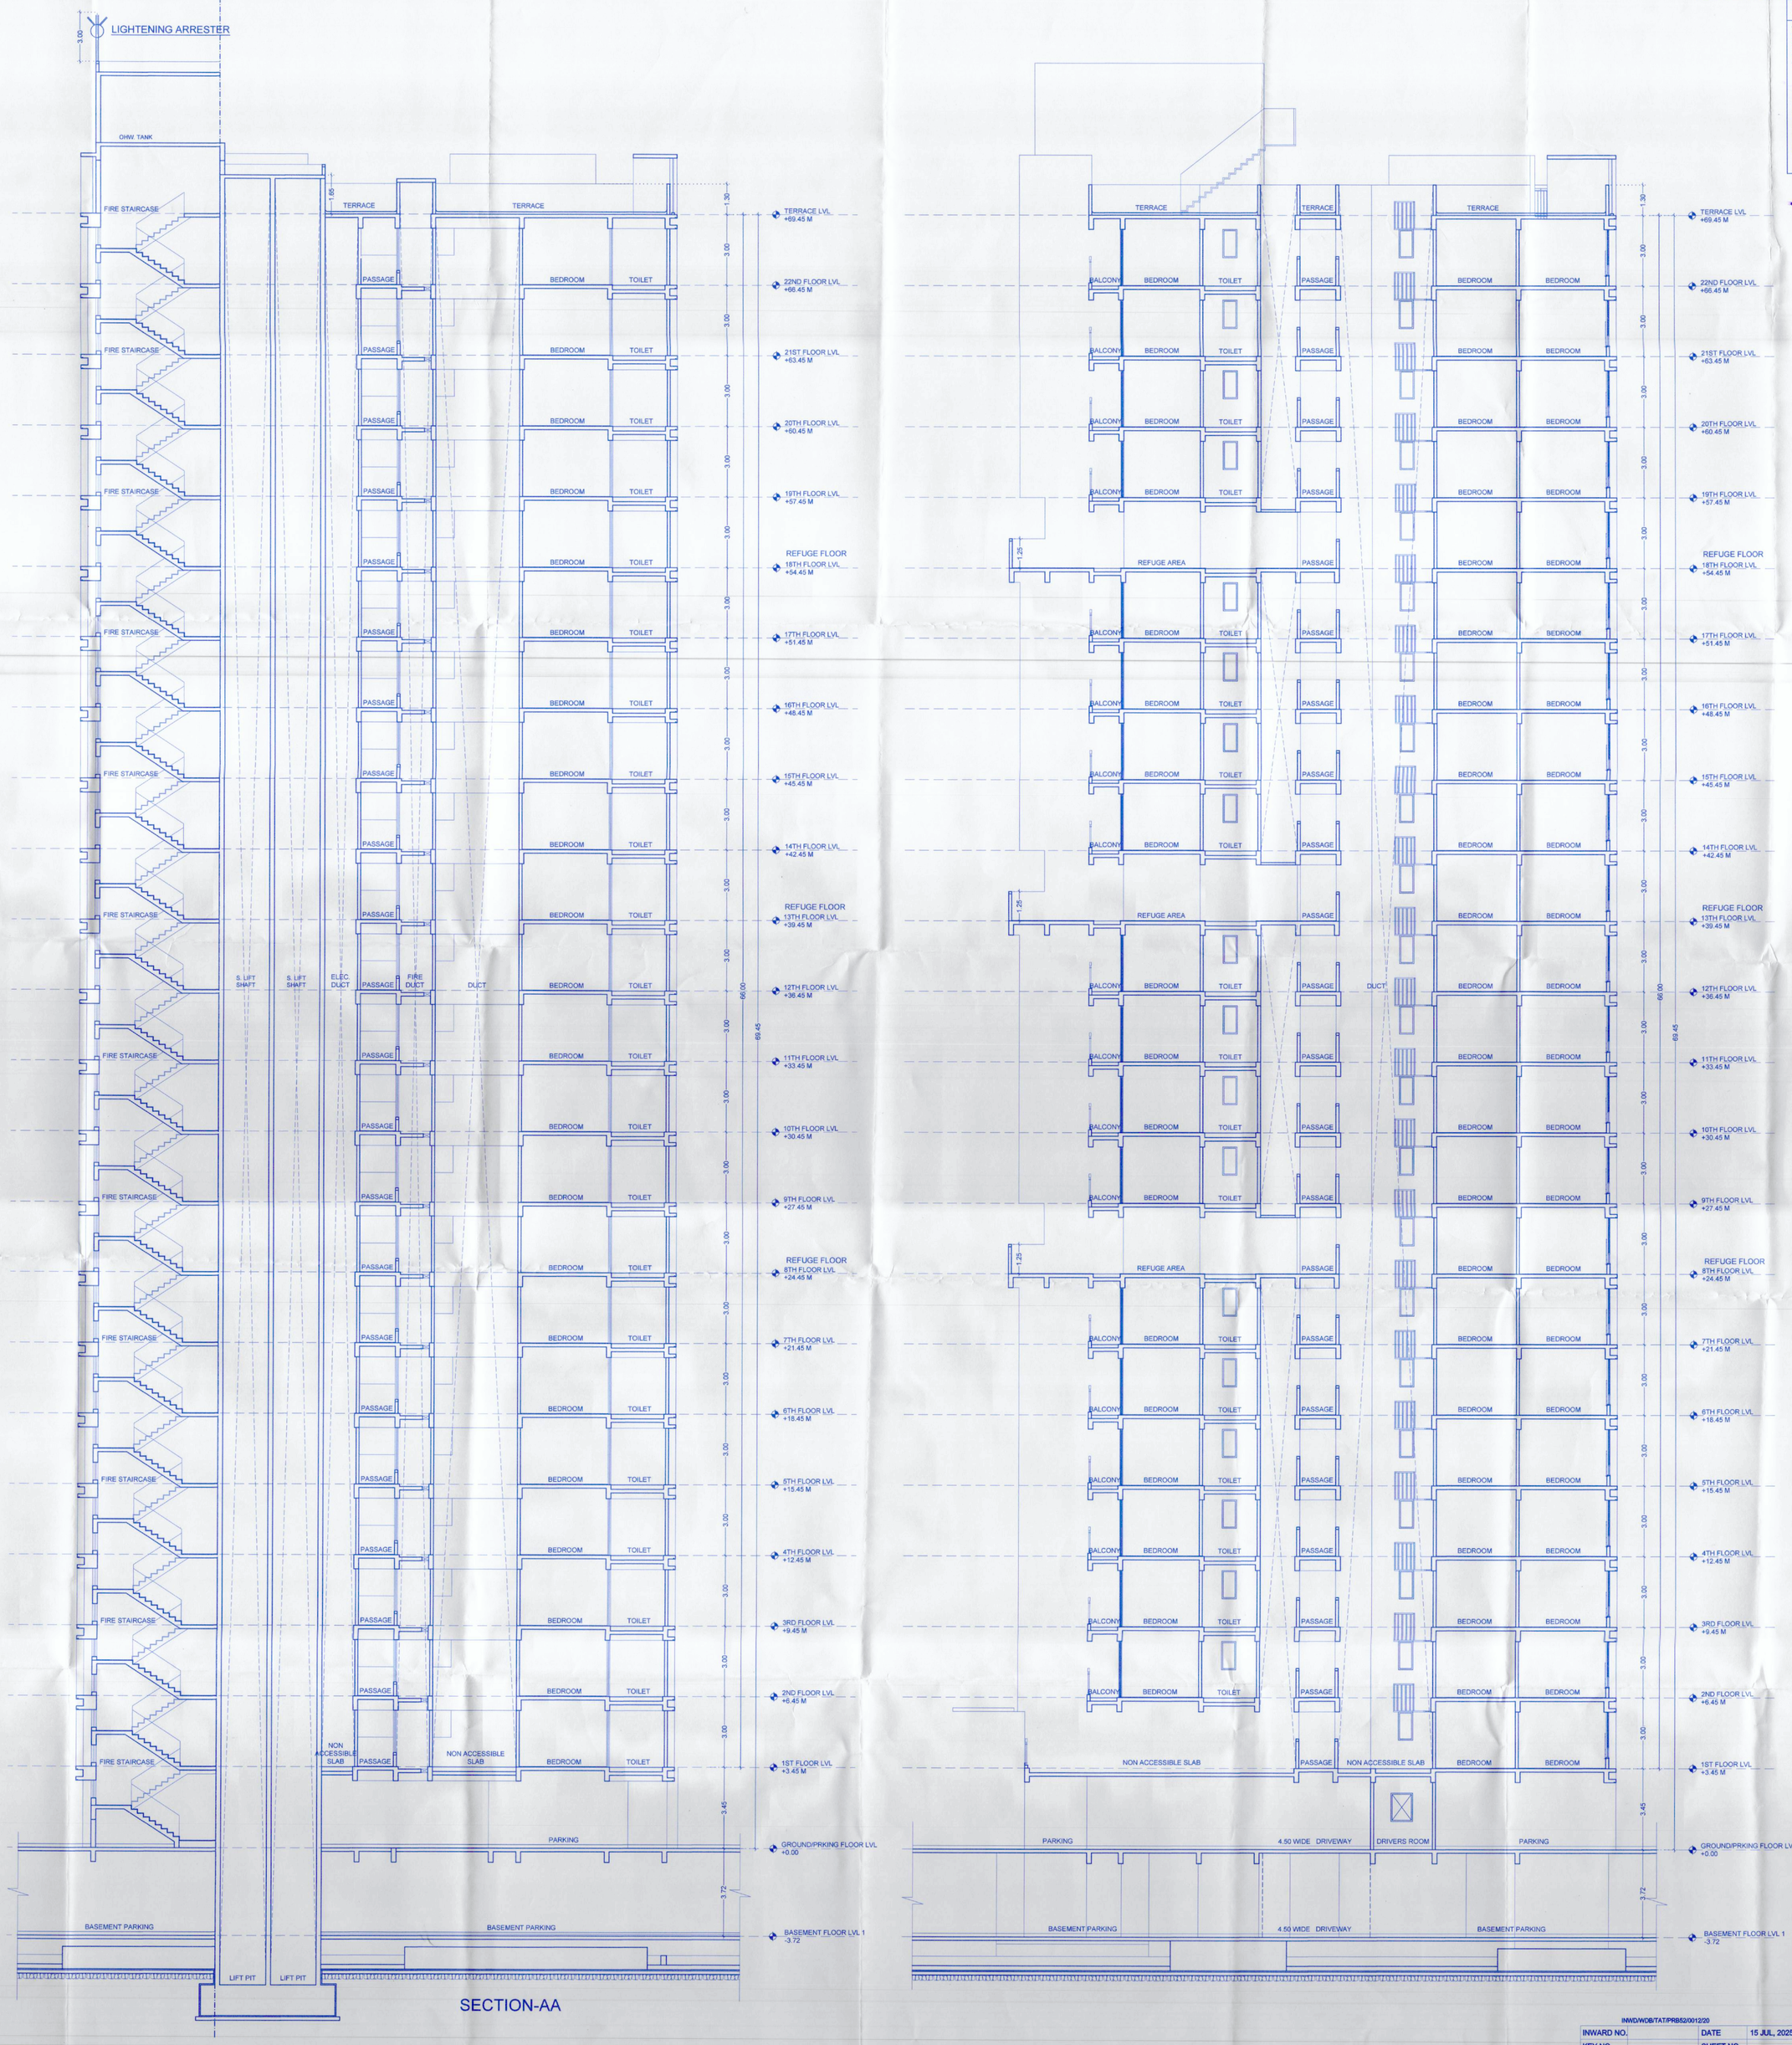

SECTION-AA

DESCRIPTION OF PROPOSAL

PROPOSED RESIDENTIAL & COMMERCIAL SCHEME AT SURVEY NO.- 84/1A,84/2A,84/3A,85/1,85/2 PLOT-1

I the owner/P.O.A. hereby have given the instruction, information, specification, papers and legal documents etc. to prepare Municipal Drawings. The entire details of the same is the responsibility. I have read and studied the drawings prepared by my architect and I agree that the same are as per my (Our) requirements/instructions and information's given to the Architect

OWNER / P.O.H.

M/S OPAL PROPERTIES THROUGH PARTNER MR. SANJAY HARISH MIRCHANDANI
HIRAGAR PARTNER MR. SANTOSH PALMS LLP. THROUGH PARTNER
MR. RAJU TATHAVADE

ARCHITECT
MEVINODO ARCHITECTS PVT. LTD.
Mevinodo Building, 3rd Floor, Opp. Ganesh Temple, Off. Ganesh Khind Road, Near Ganesh Mandal Chowk, Aundh, Pune - 411007.
TEL/FAX : +91 - 20 - 25884848 / 25885588
EMAIL : mevinodo@vsnl.net / mevinodo@gmail.com
WEB : www.mevinodo.com

SANGALP ARCHITECTS

INWARD NO.: INWARD NO.: INWARD NO.: