BUILDING: A,B,C

STAMP OF APPROVAL 02/16

1) Sanctiond no./BP/Pimpale saudagar/16/2020 Even dated:-18/11/2020
2) Sanctiond no./BP/Pimpale saudagar/40/2021 Even dated:-14/10/2021
3) Sanctiond no./BP/Pimpale saudagar/15/2023 Even dated:-11/04/2023

Sanctioned No. B.P / Pimple Saudagar/95/2023
Subject to conditions mentioned in the
Office Order No.
aven dated 03/10/2023
Pimpri
Date : 03/10/2023

Pimpri Chinchwad Municipal Corporation ESTD. 11/10/82 Pimpri-411 018

City Engineer
Building Permission Dept.
PCMC., Pimpri, Pune-18.

O. C. Signed by
City Engineer

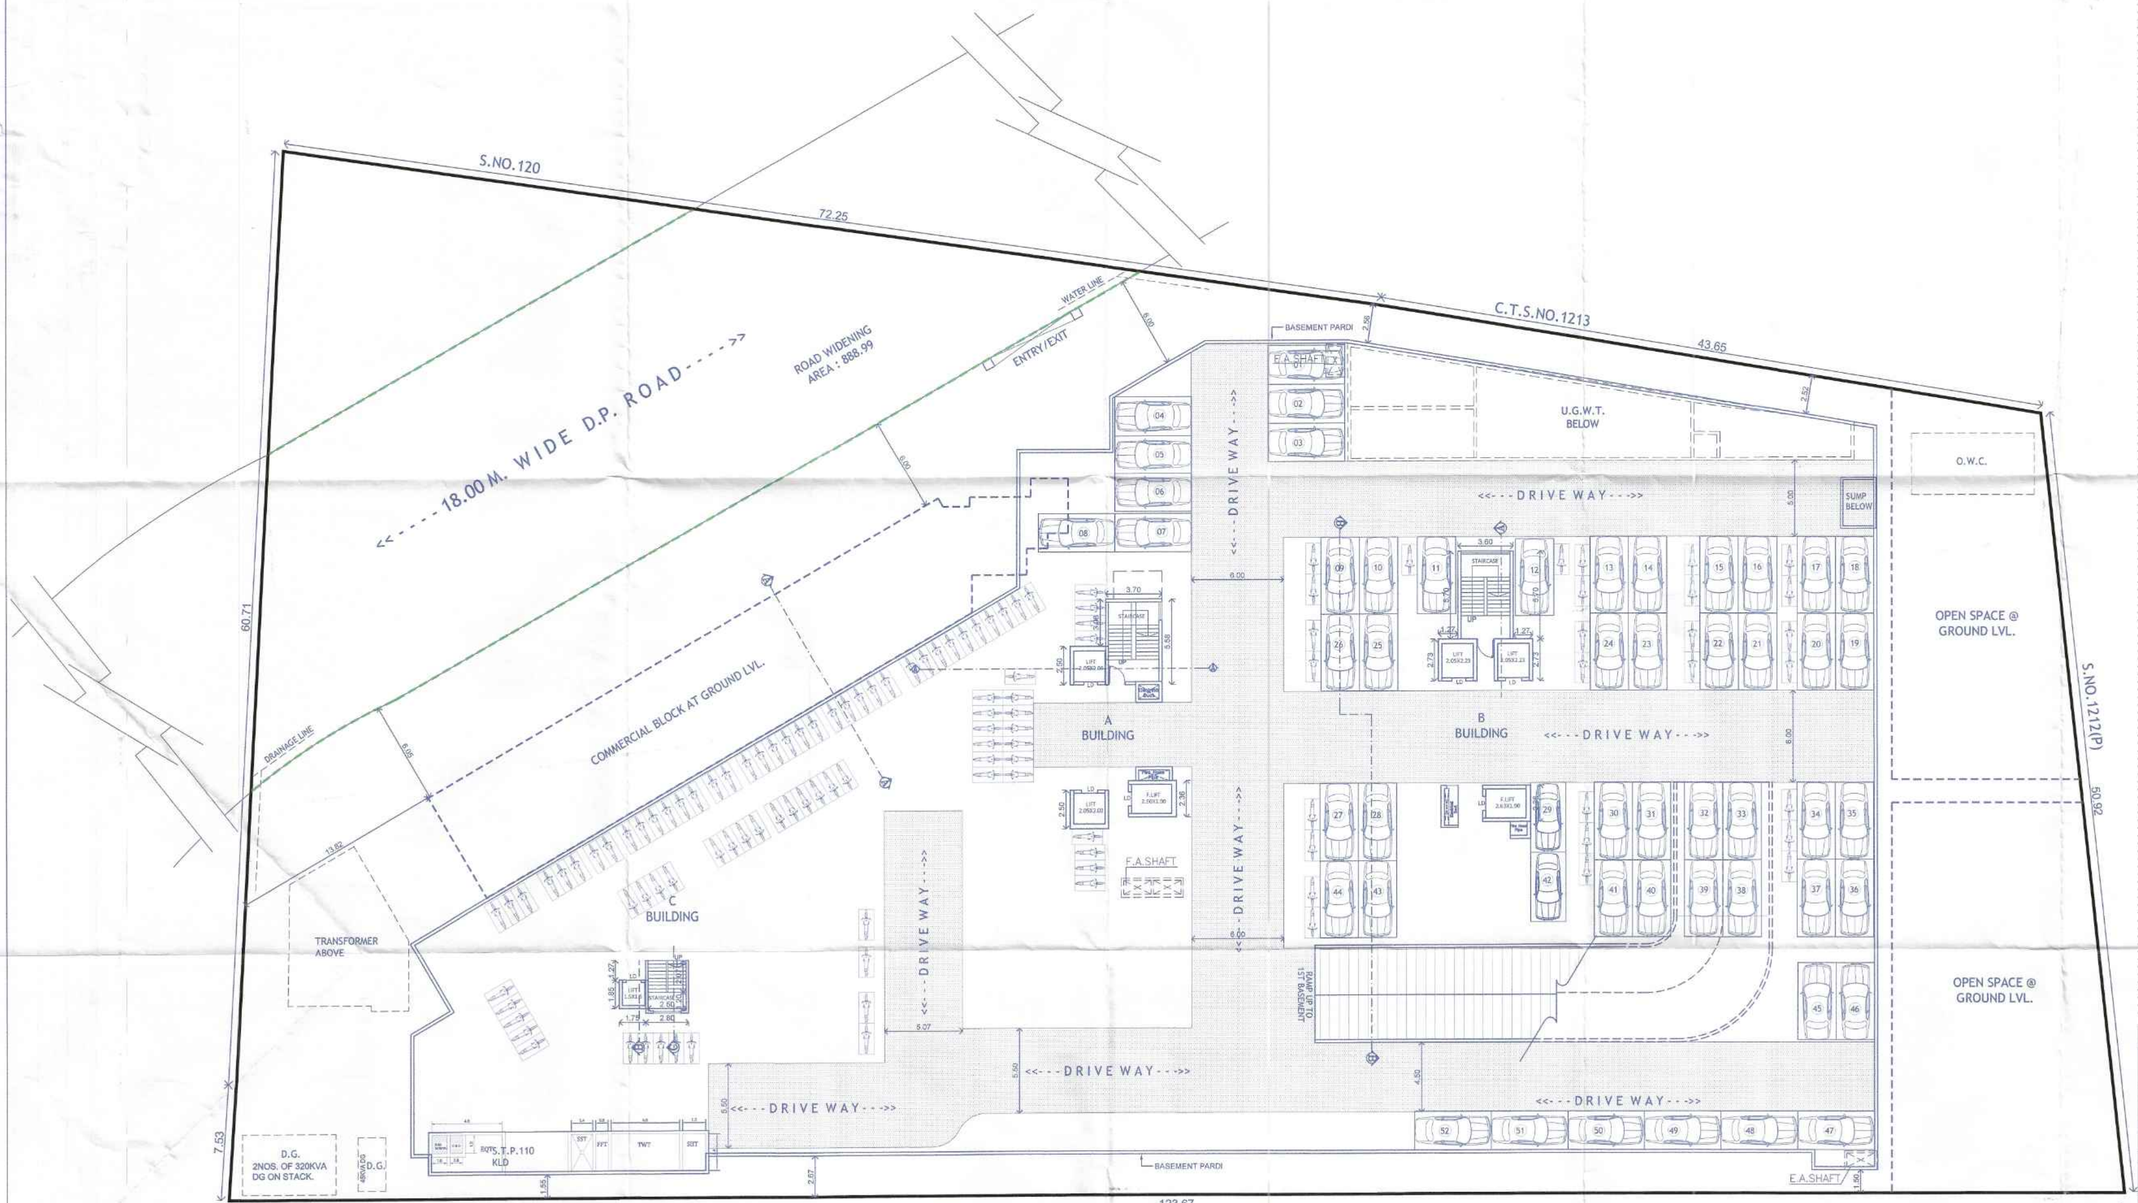

2nd BASEMENT FLOOR PLAN (SCALE - 1:200)

H. OWNER'S /DEVELOPER NAME AND SIGNATURE :-

Mr. Sharad Subrav Kokate & others through their developer & POH M/s. Sanskruti Properties (AOP) through its Member M/s. Govind Habitat through its partner Mr.Ravindra Naupatlal sakla Mr. Abhinandan Ravindra Sakla Mr. Shatrughan Sitaram Kate Mr. Bharat Sitaram Kate.

Owner's SIGN.

I. PROJECT :- RESIDENTIAL & COMMERCIAL

Village :- Pimple Saudagar,,Tal :-Haveli
S.No :- 119 C.T.S.No :- 1212(P),
H.No :- 2A , P.No :- ----,
Discrepation :- REGULAR TRACK

DREAM SPACE ARCHITECTS
Mahendra Thakur
CA/2004/54769
101&101A, Vishnu Vision,
Plot.No.22, Near SNBP School,
Morwadi, Pimpri, Pune - 411018
Email :- my@dsarchitects001.com

ARCHITECT's SIGN.

SCALE	FILE NO.	DRAWN BY	CHECKED BY
1:100	140/A	ANANT	MAHENDRA
KEY NO.	- - -	DATE	11.07.2023
INWARD NO.	PPS/PRB55/0008/20		

N

Z:\Corporation PDFs\Pimple Saudagar\Drawing_INWD_PPS_PRB55_0008_20\Drawing_INWD_PPS_PRB55_0008_20- Blue print.dwg

This is a system generated drawing as per the soft copy submitted by the Architect/ License Engineer