BUILDING: A,B,C

STAMP OF APPROVAL 03/15

1) Sanctiond no./BP/Pimpale saudagar/16/2020 Even dated:-18/11/2020
2) Sanctiond no./BP/Pimpale saudagar/40/2021 Even dated:-14/10/2021
3) Sanctiond no./BP/Pimpale saudagar/15/2023 Even dated:-11/04/2023
4) Sanctiond no./BP/Pimpale saudagar/35/2023 Even dated:-03/10/2023

Sanctioned No. B.P. (Pimple Saudagar)/132/2024
Subject to conditions mentioned in the
Office Order No.
even dated 12/10/2024
Pimpri
Date : 12/10/2024

Executive Engineer
Building Permission and Unauthorised Building
Construction Control Department
Pimpri Chinchwad Municipal Corporation
Pimpri-411 018.

City Engineer
Building Permission Dept
PCMC., Pimpri, Pune-18

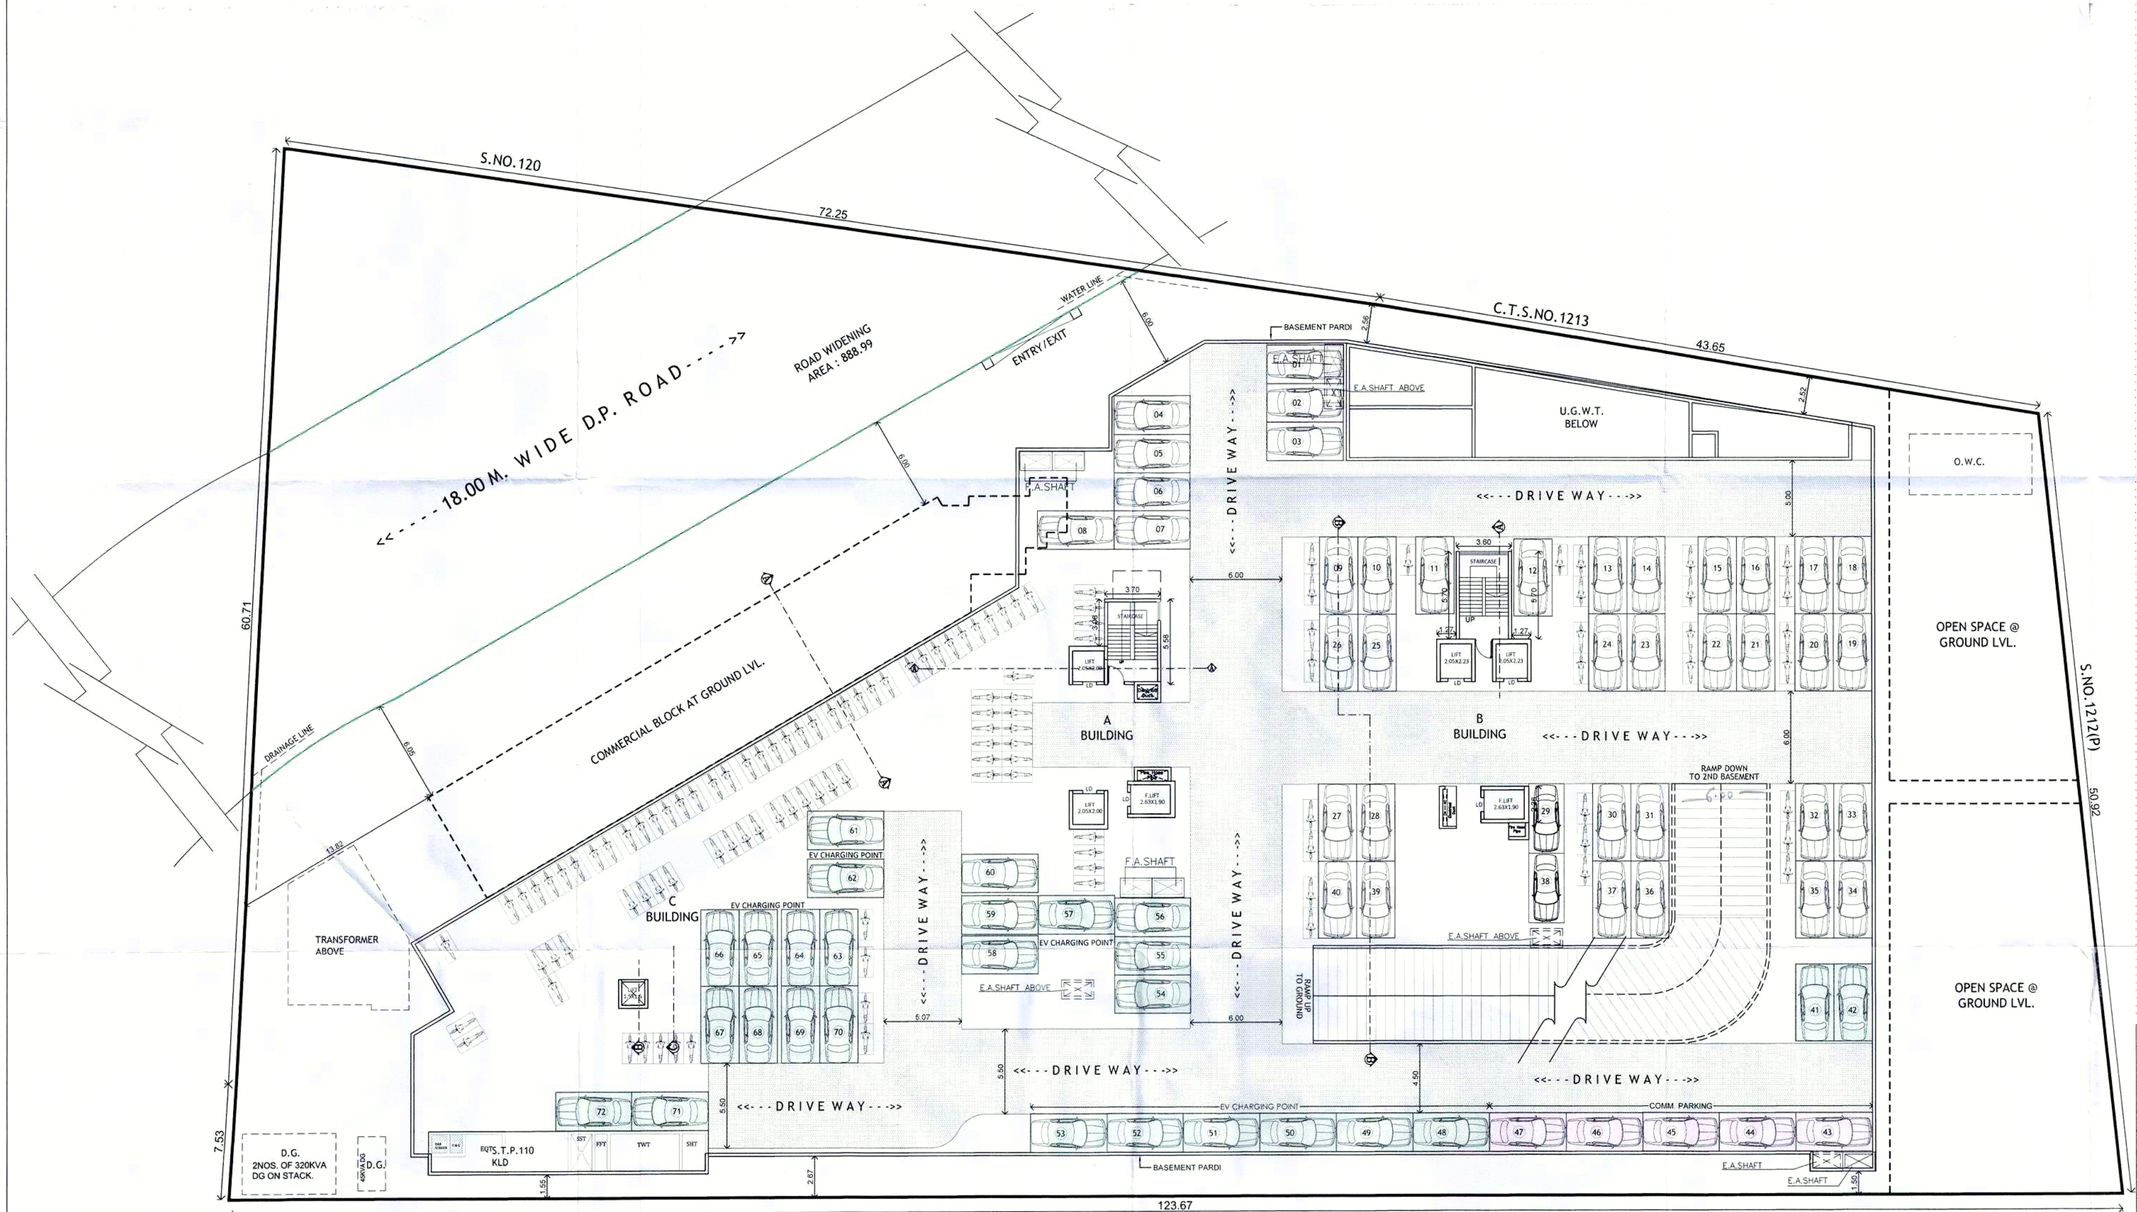

1st BASEMENT FLOOR PLAN (SCALE - 1:200)

H. OWNER'S /DEVELOPER NAME AND SIGNATURE :-

1) M/s. Govind Raviraj Developers LLP. Through its partner Mr. Ravindra Naupatlal Sakla, Mr. Abhinandan Ravindra Sakla Through its POAH Mr. Ambadas Patilaba Khade.
2) M/s. Govind Raviraj Developers LLP. Through its partner Mr. Bharat Sitaram Kate & Mr. Shatrughan Sitaram Kate.

Owner`s SIGN.

I. PROJECT :- RESIDENTIAL & COMMERCIAL

Village :- Pimple Saudagar,,Tal :-Haveli
S.No :- 119 C.T.S.No :- 1212(P),
H.No :- 2A , P.No :- -----,
Discrepation :- REGULAR TRACK

Mahendra Thakur
CA/2004/34769
Office No.3 & 4, Ground Floor,
MSR Capital Building,
Samrat Chowk Pimpri Court Road,
Morewadi, Pimpri-Chinchwad,
Maharashtra- 411018
Email :- info@dsarch.in

ARCHITECT`s SIGN.

SCALE	FILE NO.	DRAWN BY	CHECKED BY
1:100	140/A	ANANT	MAHENDRA
KEY NO.	- - -	DATE	23.09.2024
INWARD NO.	PPS/PRB55/0008/20		

Z:\Corporation PDFs\Pimple Saudagar\Drawing_INWD_PPS_PRB55_0008_20\Drawing_INWD_PPS_PRB55_0008_20.dwg

This is a system generated drawing as per the soft copy submitted by the Architect/ License Engineer