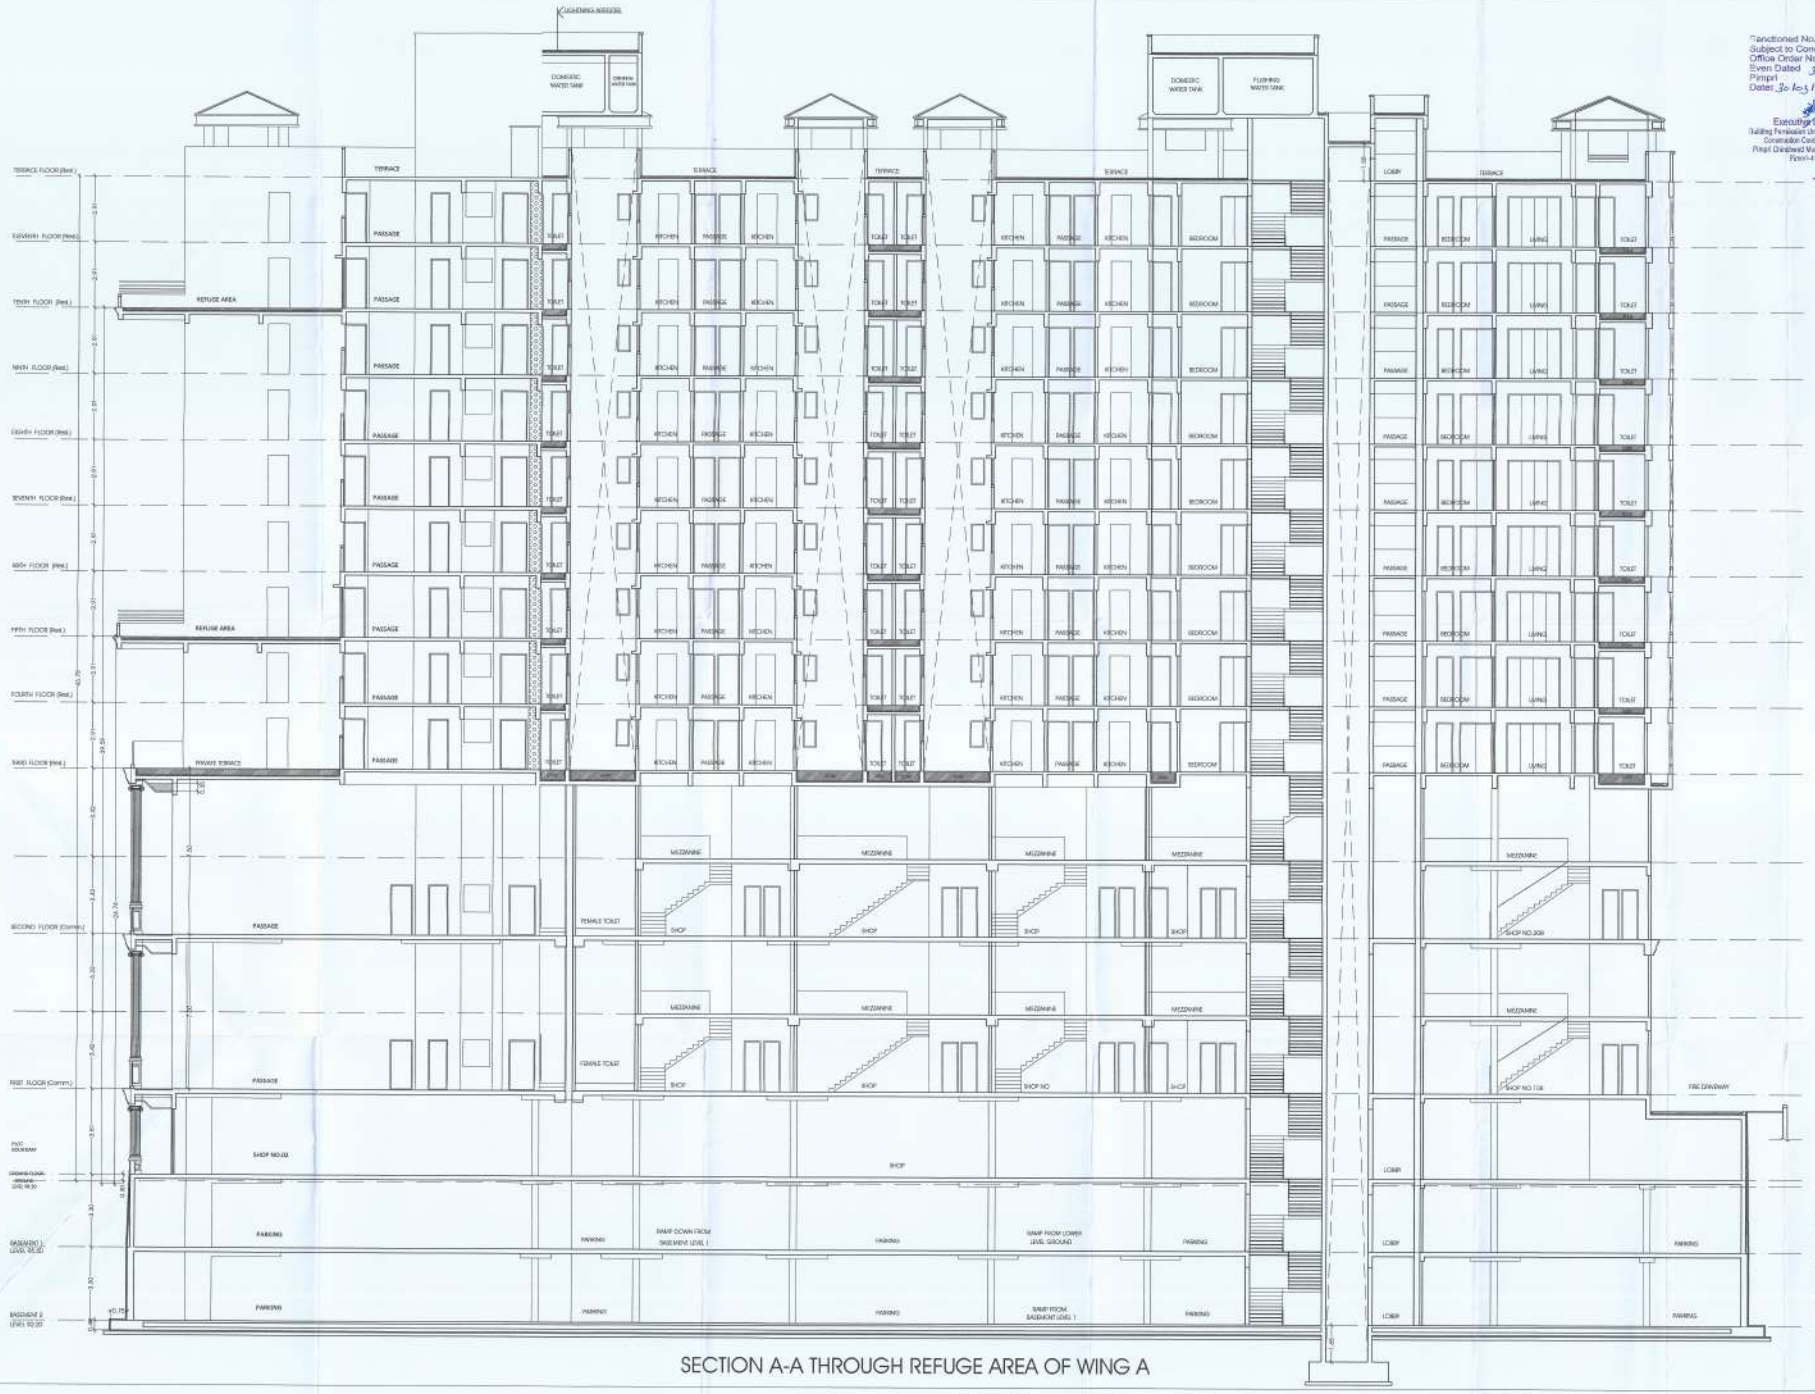

SECTION A-A THROUGH REFUGE AREA OF WING A

BUILDING NO. A

STAMP OF APPROVAL

Sanctioned No. B. P. 2019/0000 / MoSH / 32/2020
Subject to Conditions Mentioned In The Office Order No.
Even Dated 30/03/2020
Pimpri
Dated 30/03/2020

Executive Engineer
Building Permission Unauthorised Building Construction Control Department
Pimpri Chinchwad Municipal Corporation
Pimpri-411018

Joint City Engineer
Building Permission Dept.
PCMC., Pimpri, Pune-18

City Engineer
Building Permission Dept
PCMC., Pimpri, Pune-17

PREVIOUS SANCTION NO. :-BP/MOSH/50/2019 DATE :- 15/03/2019
PREVIOUS SANCTION NO. :-BP/MOSH/46/2021 DATE :- 24/08/2021
PREVIOUS SANCTION NO. :-BP/MOSH/07/2022 DATE :- 31/03/2022
PREVIOUS SANCTION NO. :-BP/MOSH/08/2024 DATE :- 19/01/2024
PREVIOUS SANCTION NO. : BP/MOSH/05/2025 DATE : 22/01/2025
PREVIOUS SANCTION NO. : BP/MOSH/33/2025 DATE : 13/06/2025

OWNER'S NAME : MANALI REALTY LLP THROUGH LALIT SOHANRAJ JAIN AND OTHER (POA)	OWNER'S SIGN
PROJECT : SURVEY NO : GAT NO. 49(P) 50(P) / PLOT NO :- / DESCRIPTION : REGIMAN TRACE	RERA NO : / CTS NO : / VILLAGE : MOSHI
ARCHITECT : VAAP	ARCHITECT'S SIGN
JOB NO. / DWG.NO. / SCALE 1:100 / DRAWN BY / CHECKED BY	
DRAWING NO. / KEY NO.	DATE 10/03/2026 / SHEET NO. 12/22