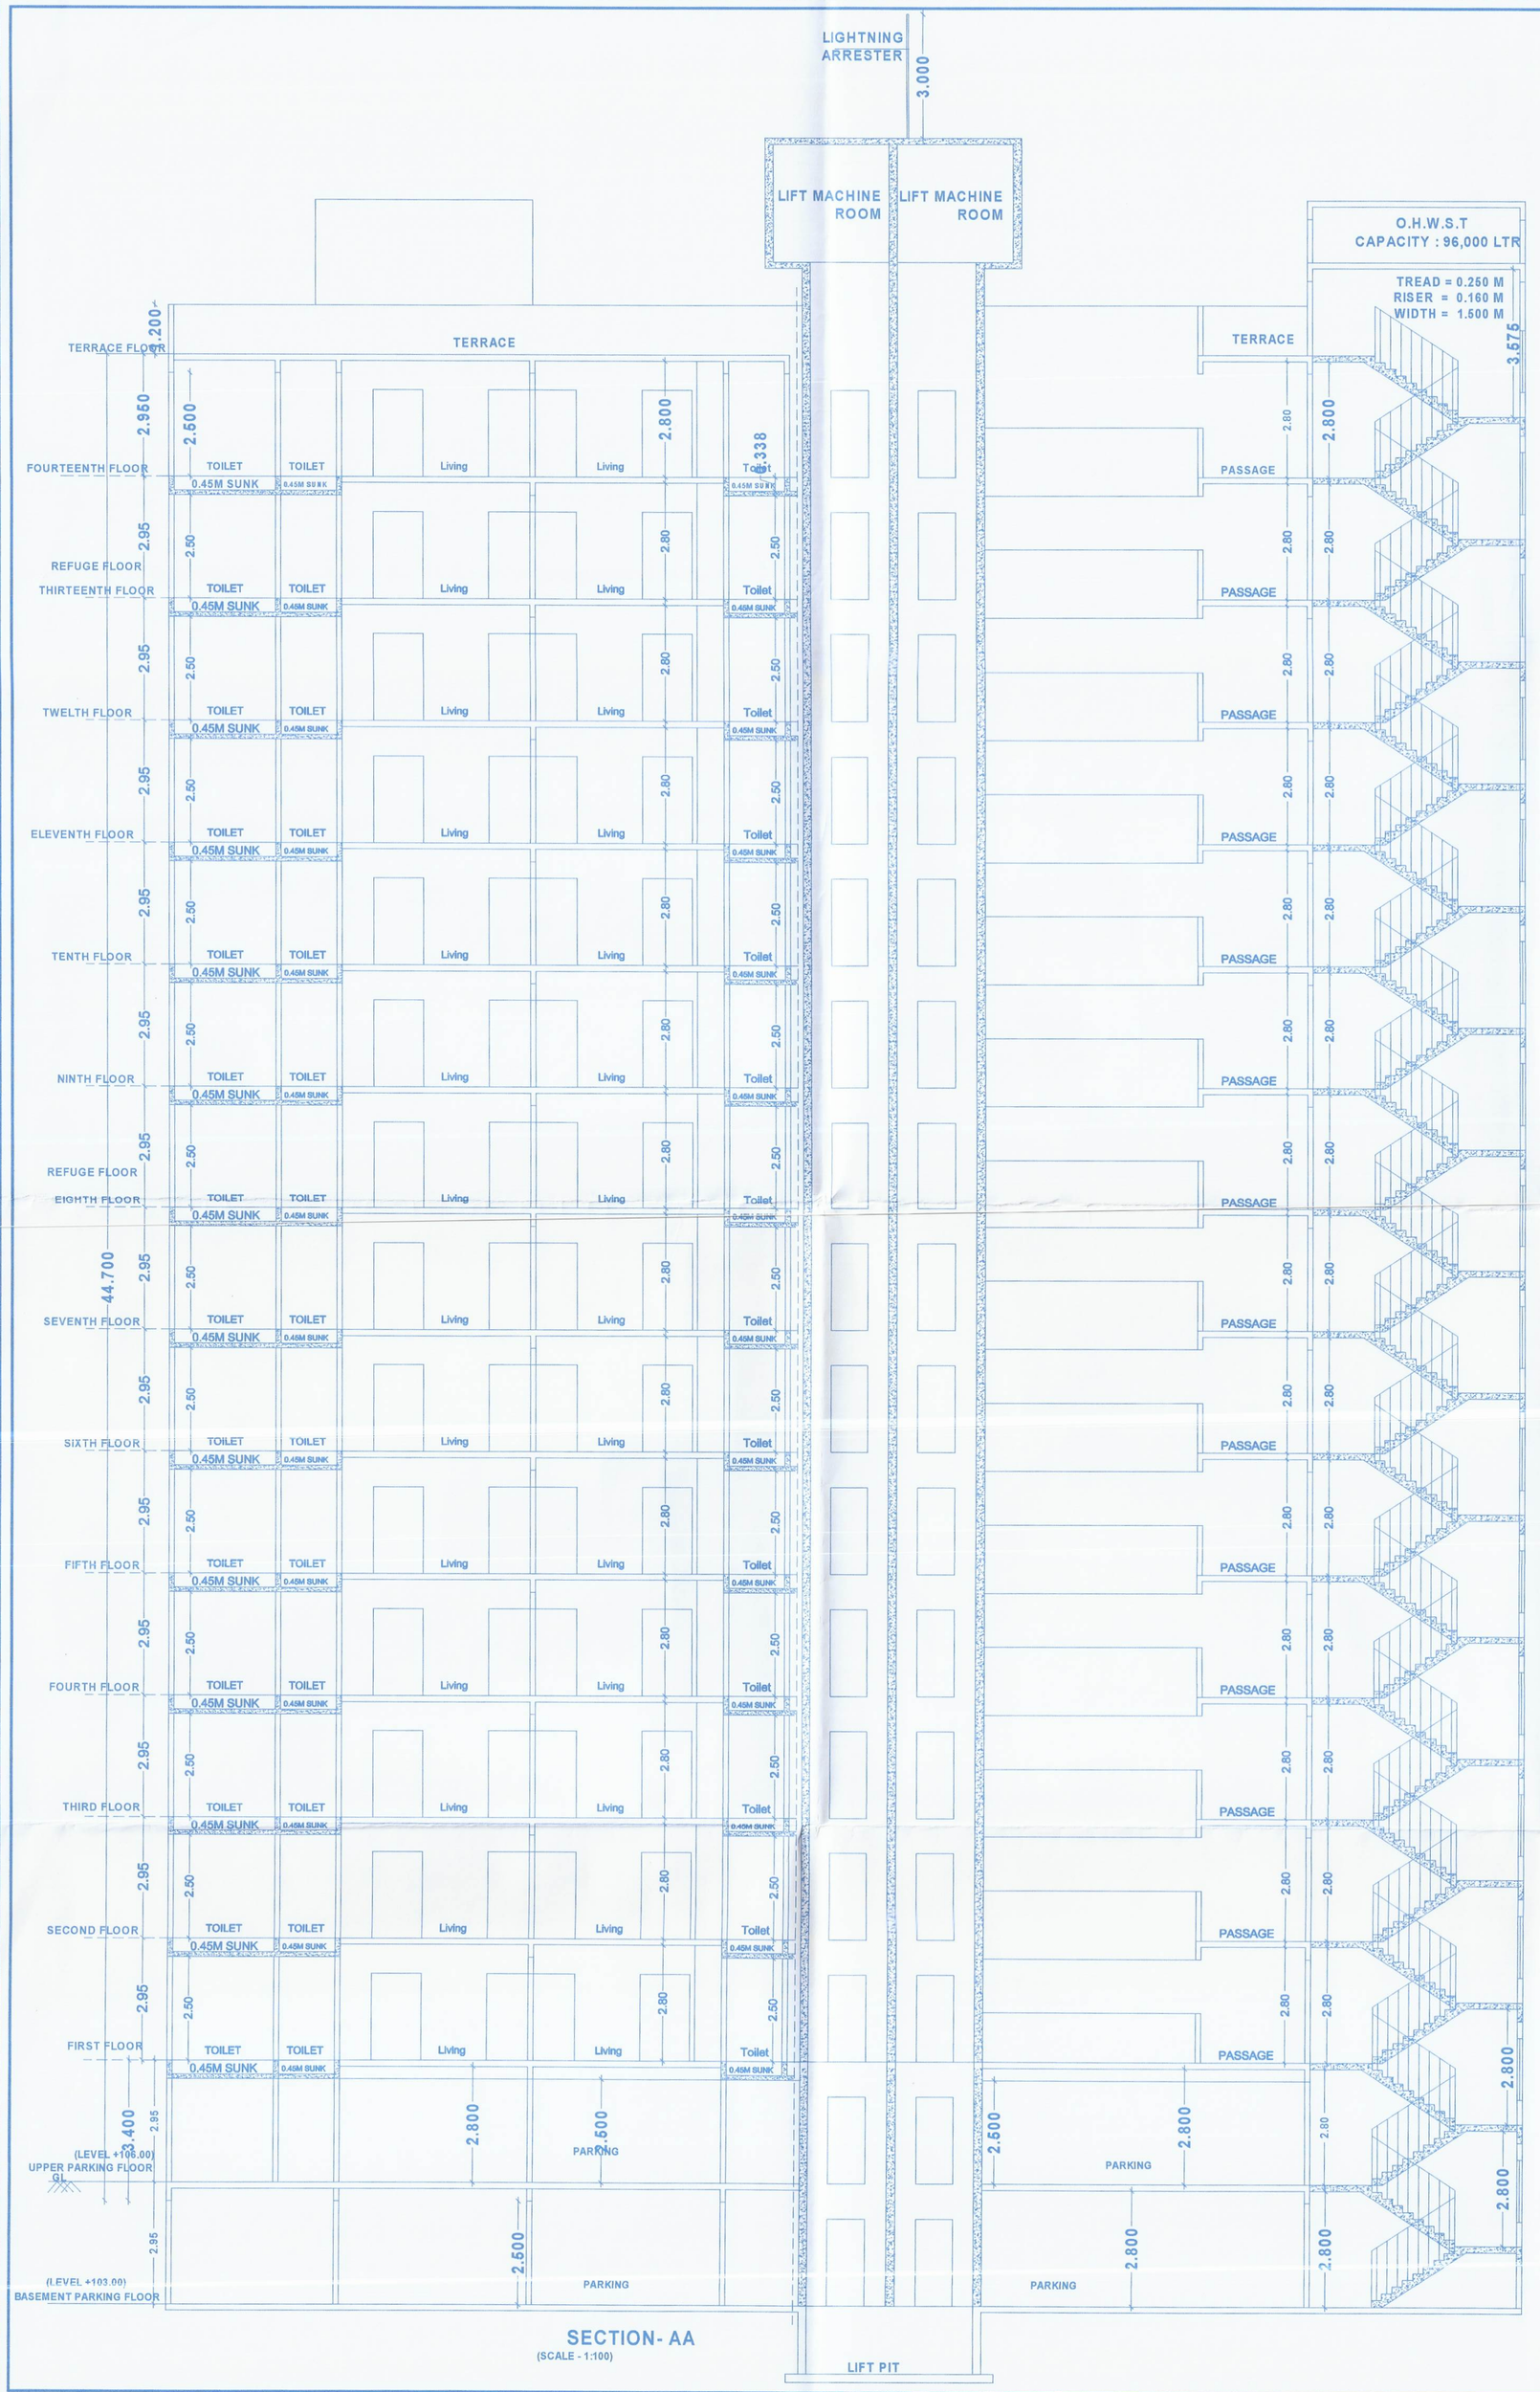

SECTION- AA
(SCALE - 1:100)

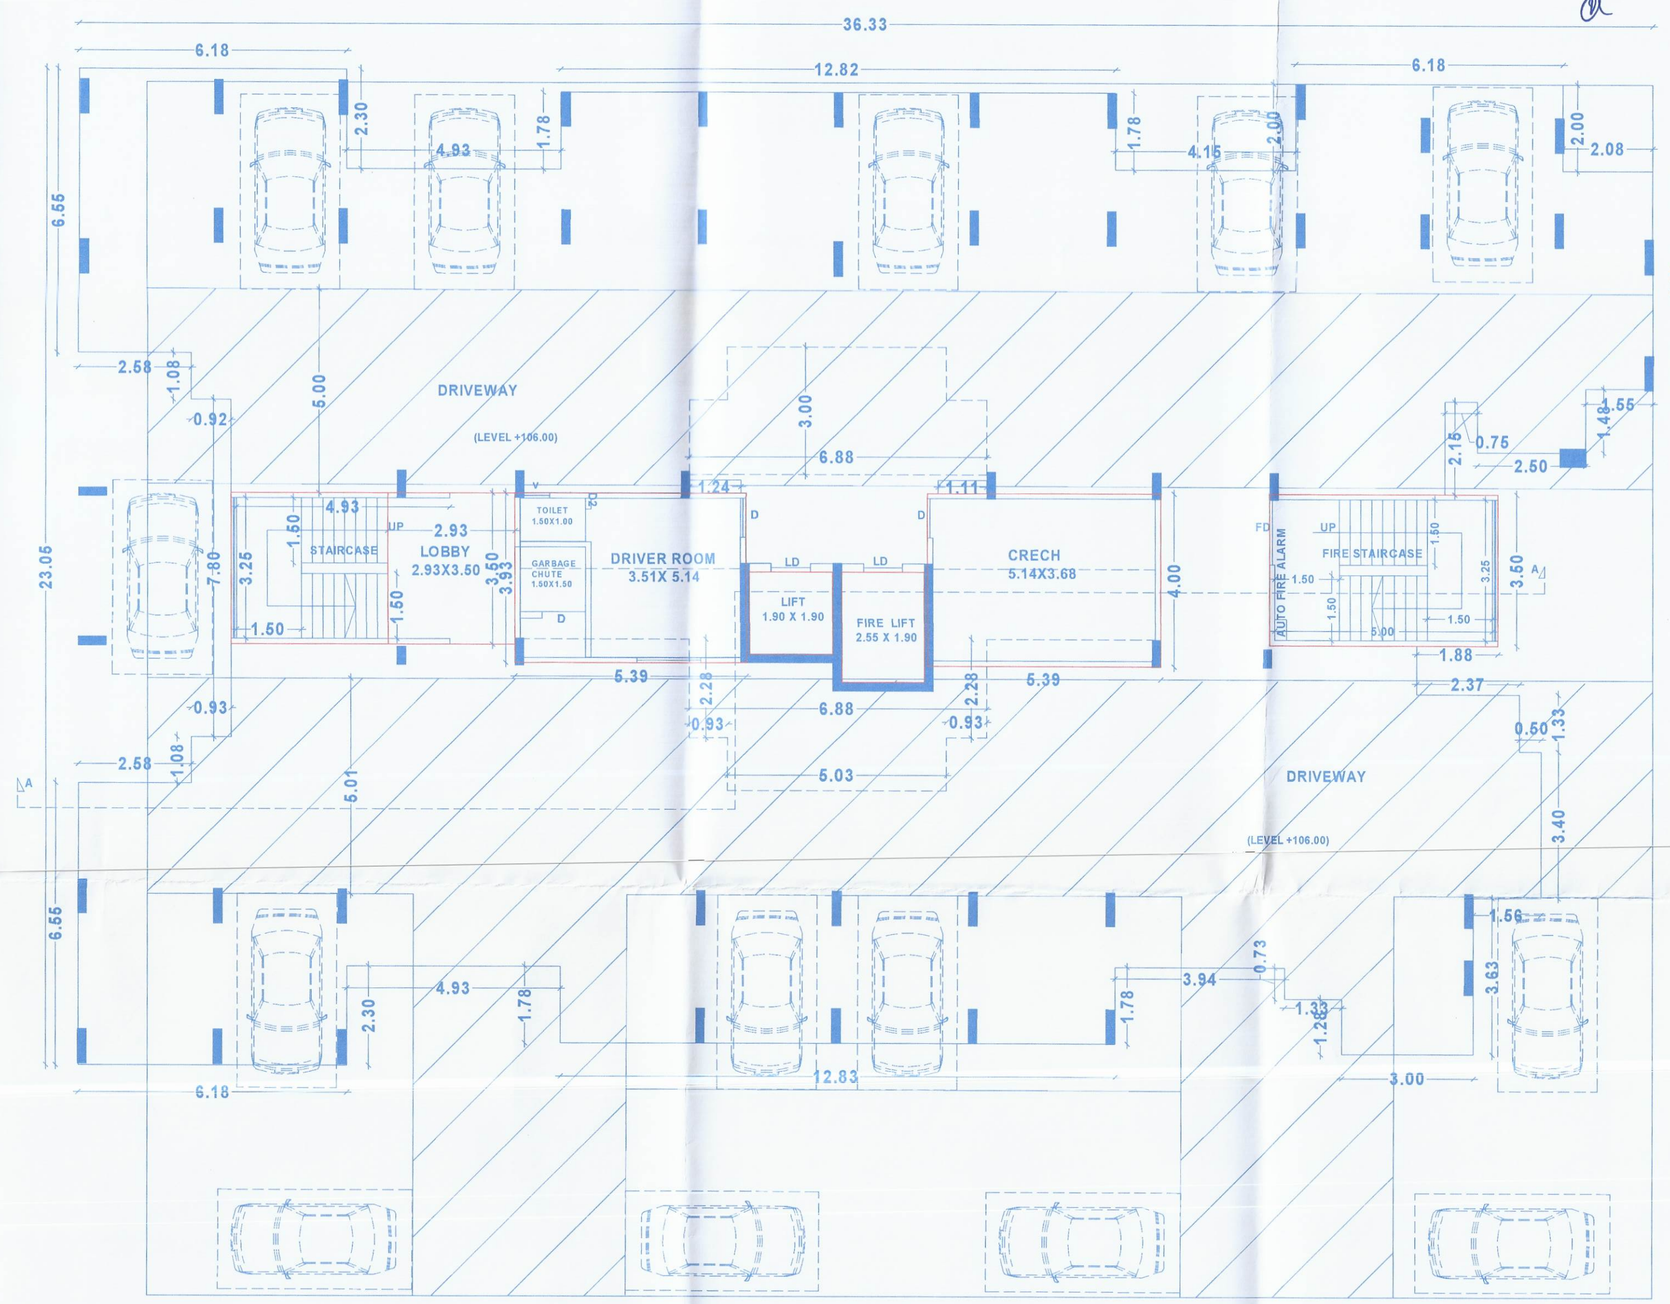

UPPER PARKING FLOOR PLAN ('D' & 'G' BUILDING)
(SCALE - 1:100)

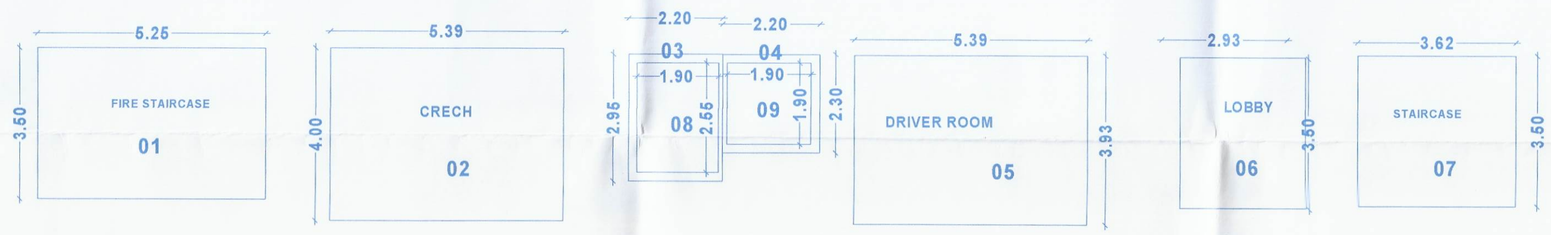

AREA KEY PLAN OF UPPER PARKING FLOOR
(SCALE - 1:100)

1) 5.25 X 3.50 = 18.375 SQ.MT.
2) 5.39 X 4.00 = 21.56 SQ.MT
3) 2.20 X 2.95 = 6.49 SQ.MT.
4) 2.20 X 2.30 = 5.06 SQ.MT.
5) 5.39 X 3.93 = 21.18 SQ. MT
6) 2.93 X 3.50 = 10.25 SQ. MT
7) 3.62 X 3.50 = 12.67 SQ.MT.

= 95.585 SQ.M

8) 1.90 X 2.55 = 4.845 SQ.MT.
9) 1.90 X1.90 = 3.61 SQ.MT.

= 87.13 SQ.M

BUILDING: D & G (RESIDENTIAL)

STAMP OF APPROVAL

Sanctioned No. B.P | Dudulgaon | 71 | 2024
Subject to conditions mentioned in the Office Order No.
aven dated 13/12/2024
Pimpri
Date : 13/12/2024

Pimpri Chinchwad Municipal Corporation ESTD. 11/10/82 Pimpri-411 018

O. C. Signed by City Engineer

For City Engineer
Building Permission Dept.
PCMC., Pimpri, Pune-18.

OWNER'S NAME:	OWNER'S SIGN:
M/s. Mangalam Buildcorp through partner Mr.Subhash Sakore & other3	

PROJECT:
SURVEY NO : Gat No. 234(P), 236(P)
HISSA NO :
PLOT NO :
CTS NO :
DESCRIPTION : REGULAR TRACK, VILLAGE - DUDULGAON

ARCHITECT: ARCHITECT'S SIGN
DATIR PATIL ASSOCIATEE

Datir-Patil Associatee
ARCHITECT • ENGINEER • INTERIOR
ADD- Office no -1, 1st floor, latika kalbhor Bldg , Akurdi ,Pune-35
www.datirrassociate.com datirpatilassociatee@gmail.com
Mob-9850265438, 9860034349 Office Mob -7721075999

JOB NO.	DRG.NO.	SCALE	DRAWN BY	CHECKED BY
	DUDL0030/2022/ZONE E/DUDULGAON/PRB-DUDL7/1	1:100		
INWARD NO.		DATE	05-10-2024	
KEY NO.		SHEET NO.	17 / 27	