| STAMP OF APPROVAL | 10/11 |
|---|---|
| FOR SANCTION | C - TYPE |
| SECTION - AA , BB & ELEVATION | |

दि 13/3/2023
APPROVED SUBJECT TO CONDITION
APPROVED UNDER ...ENCEMENTS
CERTIFICATE NO. CC/2241/22

Building Inspector  Assistant Engineer P.M.C.

PUNE MUNICIPAL CORPORATION BUILDING CONTROL DEPARTMENT APPROVED

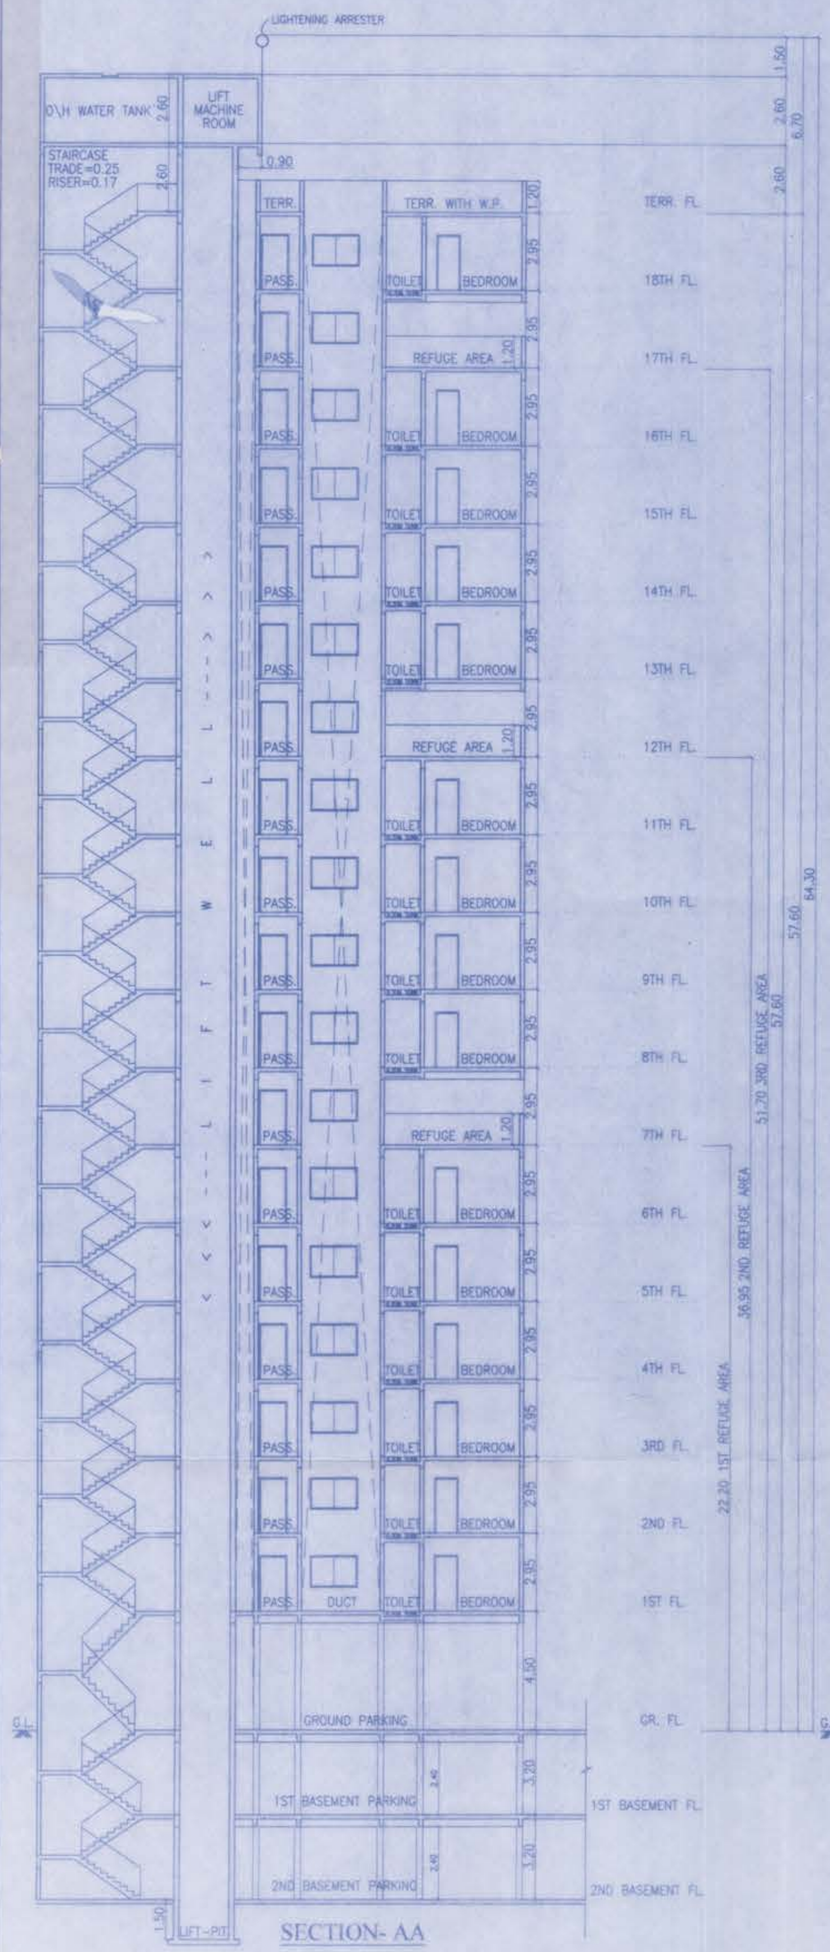


SECTION- AA

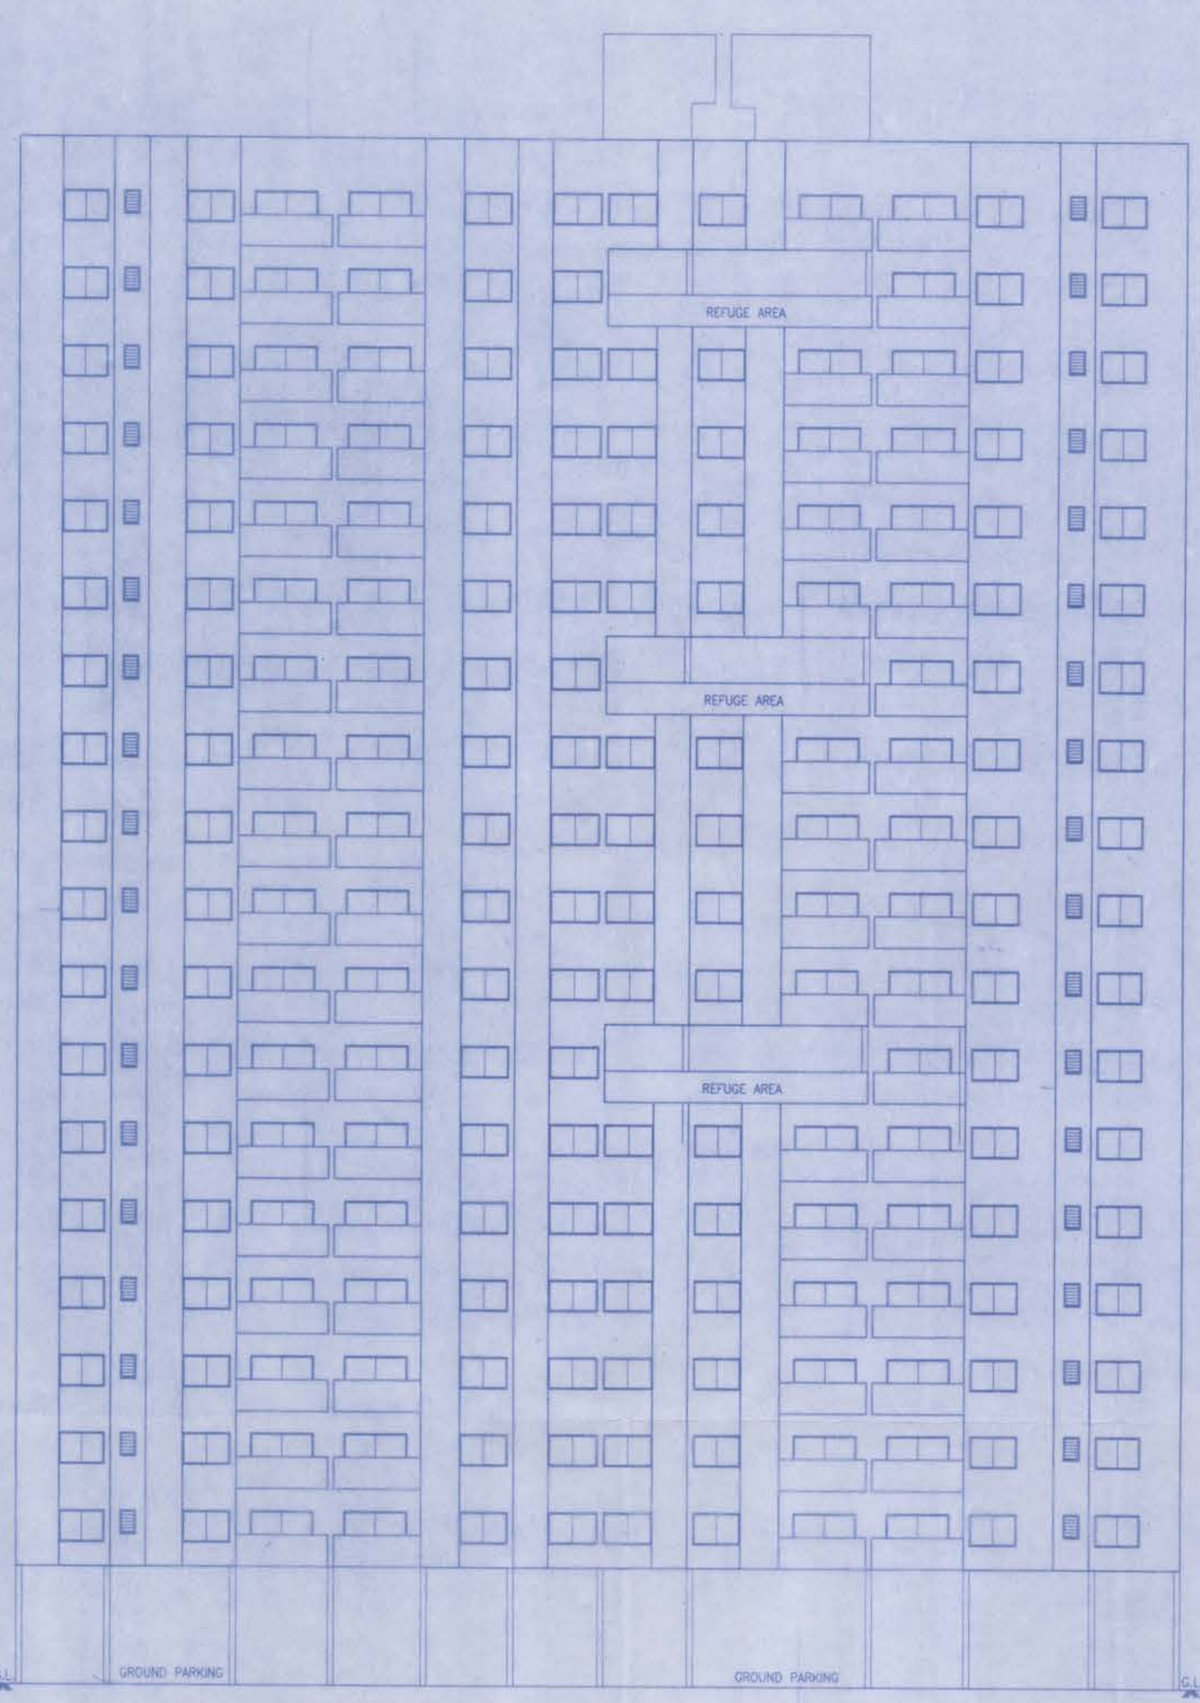


ELEVATION

OWNER'S NAME, ADD & SIGN.

THIS MUNICIPAL DRAWING IS PREPARED FROM INSTRUCTIONS, INFORMATION, SPECIFICATION AND LEGAL DOCUMENTS GIVEN BY ME THE OWNER/P.O.A. HOLDER TO THE ARCHITECT.
I THE OWNER/P.O.A. HOLDER HAVE READ AND STUDIED THIS AND ALL DRAWINGS ALONG WITH THIS DRAWINGS FOR SUBMISSION AND THEY ARE AS PER MY INSTRUCTIONS AND INFORMATION GIVEN BY ME THE OWNER/P.O.A. HOLDER.

SHRI. SAGAR SUDHAWAR
OWNER/POA HOLDER  SIGN

PROJECT

PROPOSED GROUP HOUSING LAYOUT OF BUILDINGS ON S.NO. 25/1(P), 25/4A/4, AT - UNDRI, TAL - HAVELI, DIST- PUNE.

ARCHITECT

MANOJ TATOOSKAR
1221, B/1 WRANGLAR
P A R A N J P E  R O A D,
BEHIND BHAVE X-RAY CLINIC,
OFF. F.C. ROAD, PUNE-411004
PH: 25531675/76  REG. NO. CA/91/13744

| DATE | SCALE | DWG. BY | CHK. BY |
|---|---|---|---|
| 20.02.2023 | 1:150 | S.A.K | M.S.T |

MASDRIVE\MC-PMC\MANOJ TATOOSKAR\SUDHAWAR ASSOCIATES\UNDRI\M.DWG\REVISED SANCTION\1.10 + ANCILLARY+ PREMIUM\C-TYPE\20.02.2023