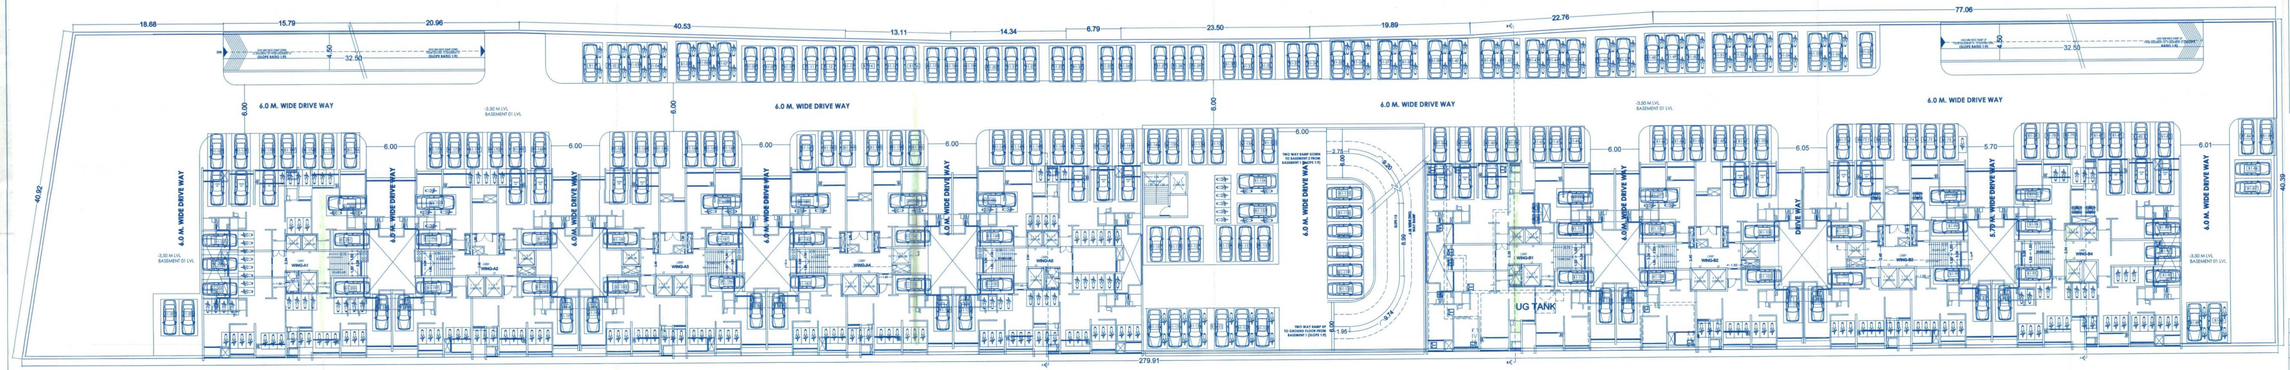

BASEMENT-01 FLOOR (SCALE 1:200)

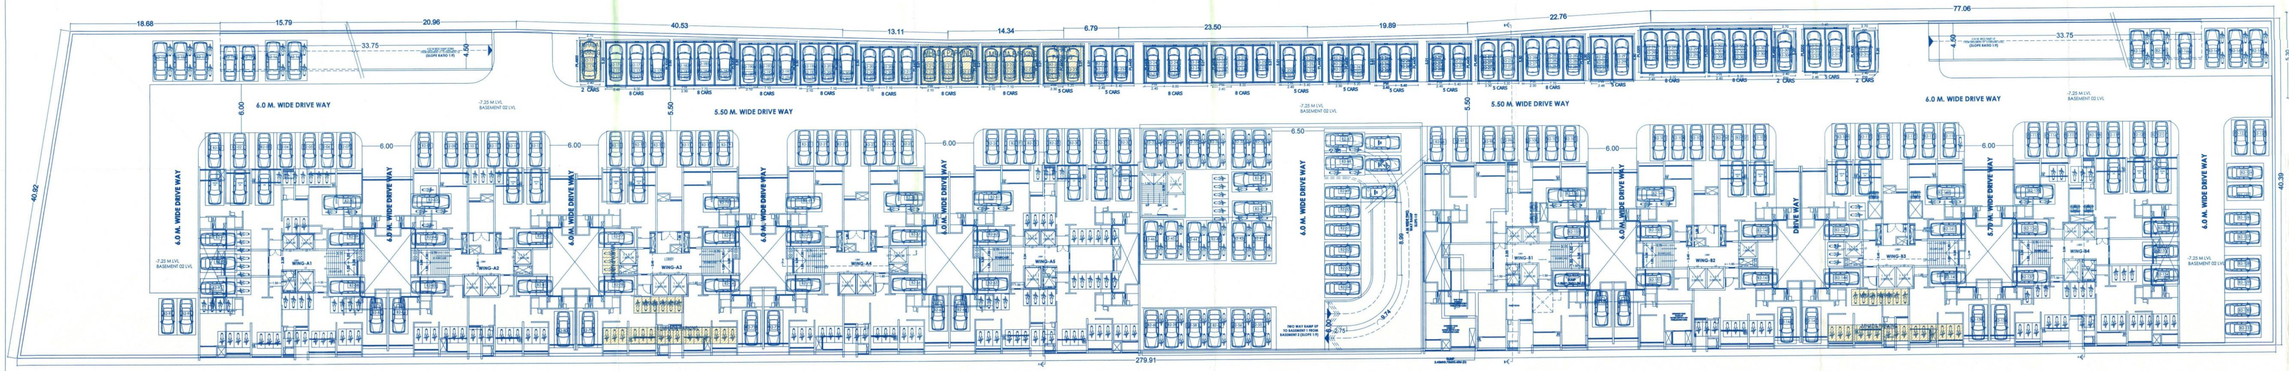

BASEMENT-02 FLOOR (SCALE 1:200)

STAMP OF APPROVAL 02/17

BASEMENT-1, BASEMENT-2

PREVIOUS SANCTION NO.BP / KIWALE / 06/2023 DATE- 19/01/2023

Sanctioned No. B.P./Kiwale/99/24
Subject to conditions mentioned in the
Office Order No.
aven dated 07/10/24
Pimpri.
Date 07/10/2024

O. C. Signed by
City Engineer

Building Permission Dept.
PCMC, Pimpri, Pune-18.

PARKING STATEMENT :-

FLOORS	CAR	SCOOTER
REQUIRED PARKING	288	444
PROPOSED PARKING		
BASEMENT-02	316	230
BASEMENT-01	207	228
GROUND PARKING	205	0
PODIUM PARKING	50	0
PROPOSED PARKING	778	458

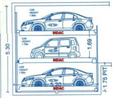

AT SECTION (MECHANICAL PARKING)
THREE LEVEL INDEPENDENT PARKING
BASEMENT-02

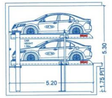

AT SECTION (MECHANICAL PARKING)
TWO LEVEL INDEPENDENT PARKING
BASEMENT-02

H. OWNER'S /DEVELOPER NAME AND SIGNATURE :-

M/S SANIKET BUILDCON THROUGH
MR. NILESH SURESH PURKAR

Owner's SIGN.

I. PROJECT :- RESIDENTIAL/COMMERCIAL

VILLAGE :- KIWALE,TAL :-HAVELI,DIST:-PUNE
S.NO.:- 67/2A/1 TO 67/2A/5,67/2B/1 (P),67/2B/1/1(P)
H.No :- ---, P.No :----
Discription :- REGULAR TRACK

AR.SHEKHAR NAHAR

ARCON ASSOCIATES
ARCHITECTS • PLANNERS • INTERIOR DESIGNERS
MAHATA BUNGALOW, BESIDE KHANDESH MAHATMA MANDAL
KANDI MAM CHOWK, SECTOR 34, PRADHIKARAN, NIGDI
PIMPRI, PUNE-411044. 020-27654915 / 9822122630

ARCHITECT's SIGN.

SCALE	DRG.NO.	DRAWN BY	CHECKED BY
1:100			AR.SHEKHAR
INWARD NO.		DATE	27.06.2024
KEY NO.		SHEET NO.	02/17