STAMP OF APPROVAL

21/21

M&SC-5 RESERVATION PLOT
SECTION & ELEVATION

APPROVED SUBJECT TO CONDITION
APPROVED UNDER COMMENCEMENT
CERTIFICATE NO: CC/5246/25
DATE 30/03/2026

Jr/Sub Engineer — Deputy Engineer
Building Development Department
Zone No. 3 P.M.C

PUNE MUNICIPAL CORPORATION
BUILDING DEVELOPMENT DEPARTMENT
APPROVED
PUNE

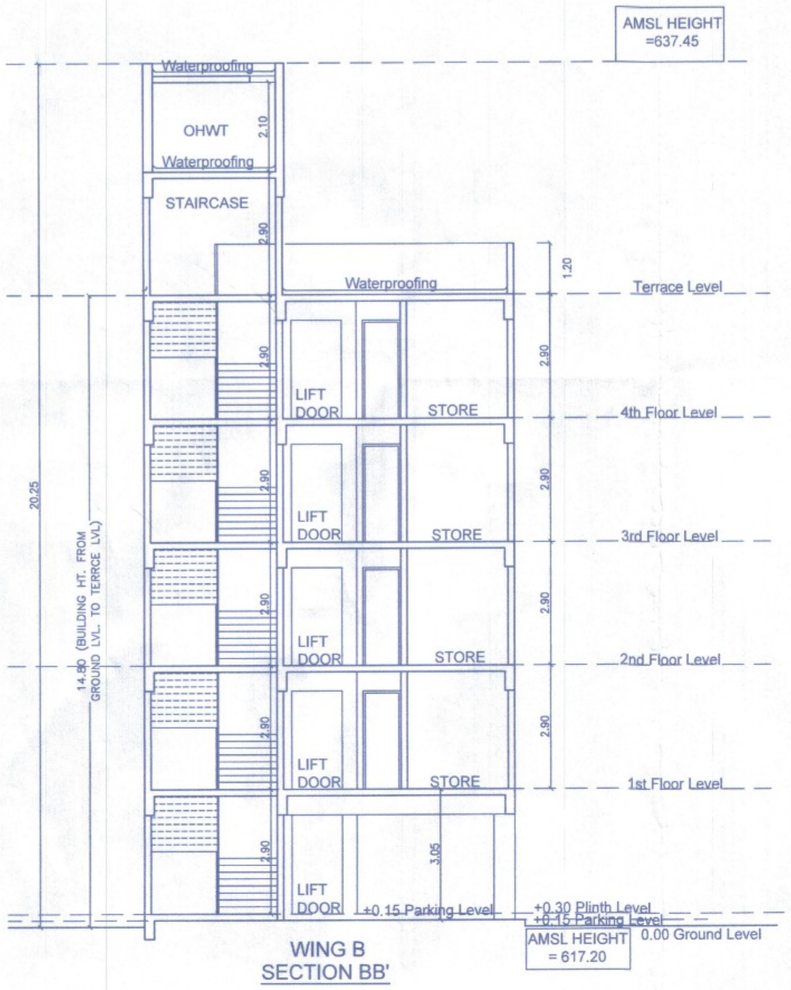

WING B
SECTION BB'

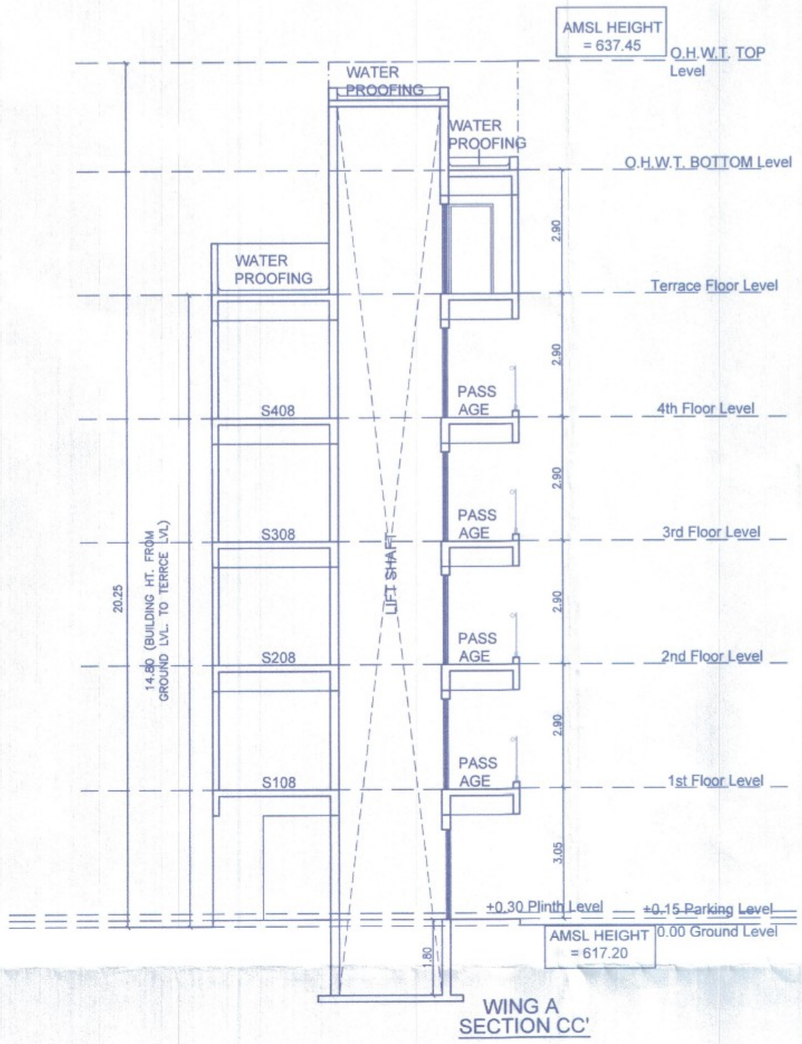

WING A
SECTION CC'

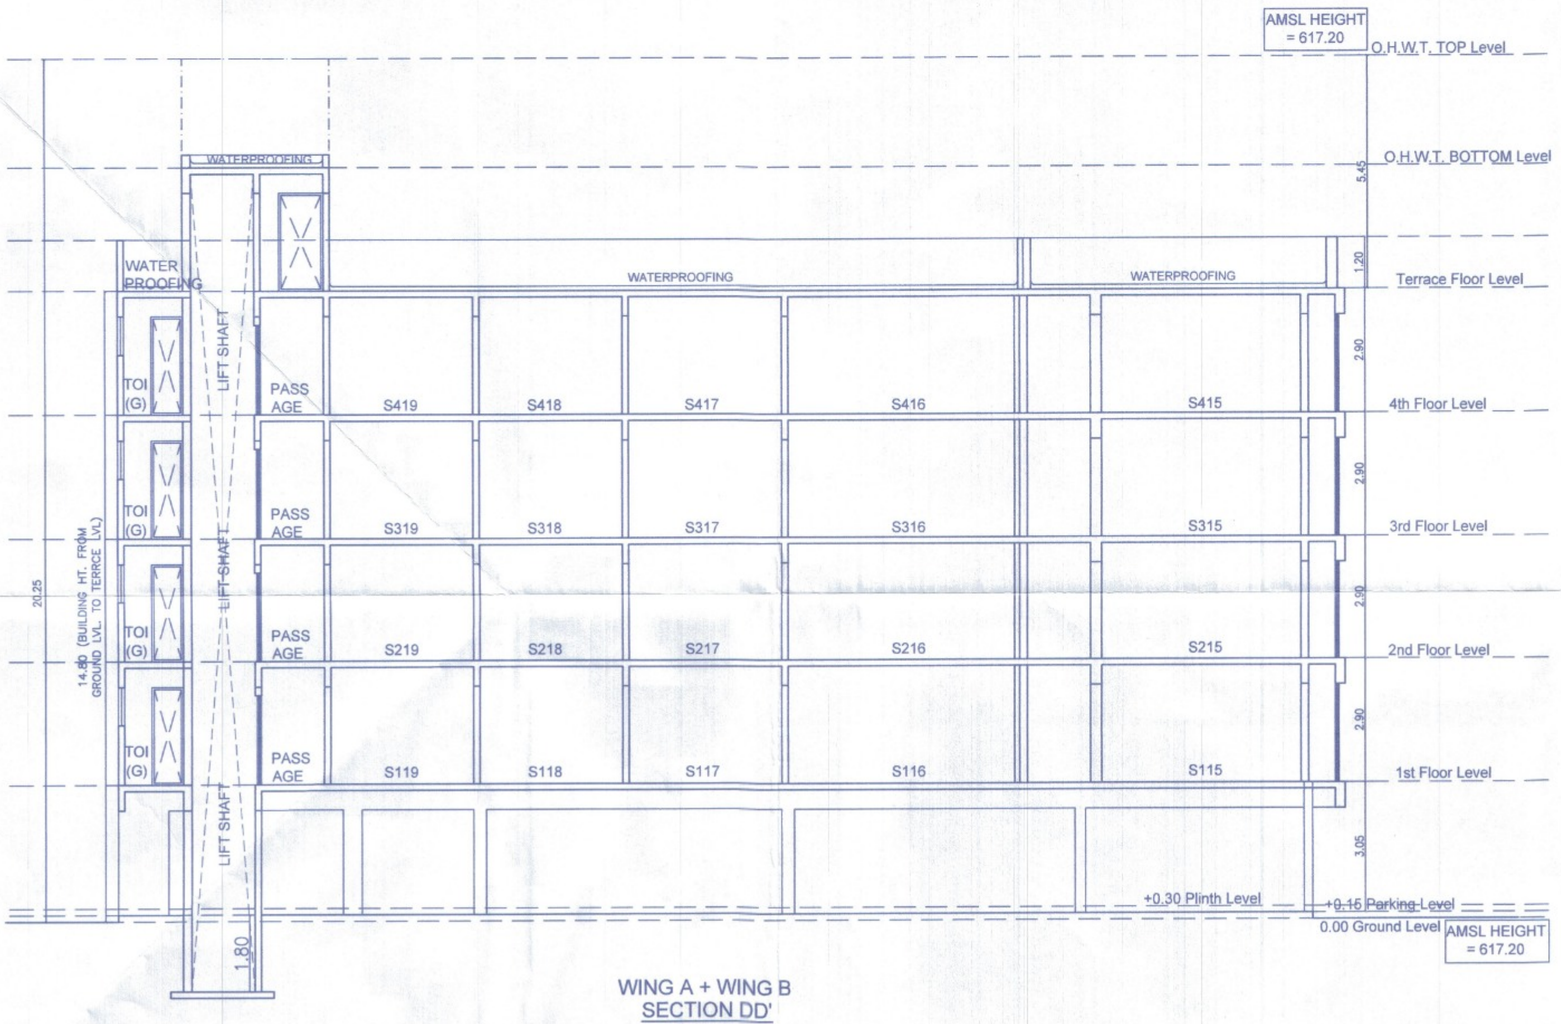

WING A + WING B
SECTION DD'

OWNER'S NAME, ADDRESS, SIGNATURE :-

ALOK KUMAR JHA
OREE REALITY PVT.LTD.

PROJECT :-

Development of group housing scheme "Cloud 51"

On S. no. 51/9(P) and 51/10.,
At Village - Bavdhan Khurd,Taluka - Mulshi,District - Pune

ARCHITECT SIGNATURE :-

AR. PRASAD R. INGAWALE
B.Arch, M.Tech.- Town & Country Planning
CA/2016/76434

ARCHITECT :-

PI CONSULTANTS
3, TEEJ APARTMENT, SENAPATI BAPAT ROAD,
BHAMBURDA, SHIVAJINAGAR, PUNE - 411016
email-id: piarchitects1@gmail.com ph: +91-8698766166

DATE	DEALT BY	REVISED BY	CHECKED BY	SCALE
10.03.2026	JAYRAJ	JAYRAJ	PRASAD	1:100

Z:\Windows Group\Bavdhan 51\SD\TDR\5th Sanction tdr