GROUND PARKING FLOOR @ C WING

Polygon	Area
A-Block 4.10x4.10	16.81
Total	16.81

PODIUM PARKING FLOOR @ C WING

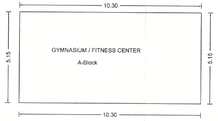

Polygon	Area
A-Block 10.30x5.15	53.04
Total	53.04

PODIUM PARKING FLOOR @ C WING

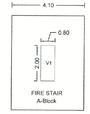

Polygon	Area
A-Block 4.10x5.35	21.93
V1 2.00x0.80	1.60
Total	20.33

PODIUM PARKING FLOOR @ C WING

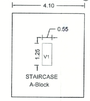

Polygon	Area
A-Block 4.10x4.75	19.47
V1 1.25x0.55	0.69
Total	18.78

ADDITIONAL BUILT-UP AREA C WING

FLOOR	ADDITIONAL BUILT-UP AREA	AREA	TOTAL AREA
BASEMENT PARKING FLOOR	STAIRCASE	- - - -	
	FIRE STAIRCASE	- - - -	
GROUND PARKING FLOOR	STAIRCASE	- - - -	10.81
	ENTRANCE LOBBY	10.81	
	FIRE STAIRCASE	- - - -	
PODIUM PARKING FLOOR	STAIRCASE	18.78	92.15
	FIRE STAIRCASE	20.33	
	GYMNASEAUM	53.04	
	TOTAL	108.96	108.96

GROUND PARKING FLOOR @ B WING

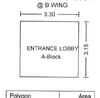

Polygon	Area
A-Block 3.30x3.15	10.39
Total	10.39

PODIUM PARKING FLOOR @ B WING

Polygon	Area
A-Block 2.70x4.75	12.82
01 0.15x3.30	0.49
Total	12.33

PODIUM PARKING FLOOR @ B WING

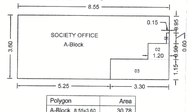

Polygon	Area
A-Block 8.55x3.60	30.78
01 0.15x1.60	0.09
02 1.00x0.90	1.08
03 3.30x1.15	3.79
Total	25.82

ADDITIONAL BUILT-UP AREA B WING

FLOOR	ADDITIONAL BUILT-UP AREA	AREA	TOTAL AREA
BASEMENT PARKING FLOOR	STAIRCASE	- - - -	
	FIRE STAIRCASE	- - - -	
GROUND PARKING FLOOR	STAIRCASE	- - - -	
	ENTRANCE LOBBY	10.39	10.39
	FIRE STAIRCASE	- - - -	
PODIUM PARKING FLOOR	STAIRCASE	- - - -	
	FIRE STAIRCASE	- - - -	
	DRIVER ROOM	12.33	38.15
	SOCIETY OFFICE+ CRECHE	25.82	
	TOTAL	48.54	48.54

PODIUM PARKING FLOOR PLAN

STAMP OF APPROVAL 04/16

Sanctioned No. B.P. / Chikhali/ 157/2024
Subject to conditions mentioned in the Office Order No.
given date 02/07/2024
Pimpri
Date: 02/07/2024

Executive Engineer
Building Permission and Unauthorized Building Construction Control Department
Pimpri Chinchwad Municipal Corporation
Pune-411018.

City Engineer
Building Permission Dept.
PCMC, Pimpri Pune-18

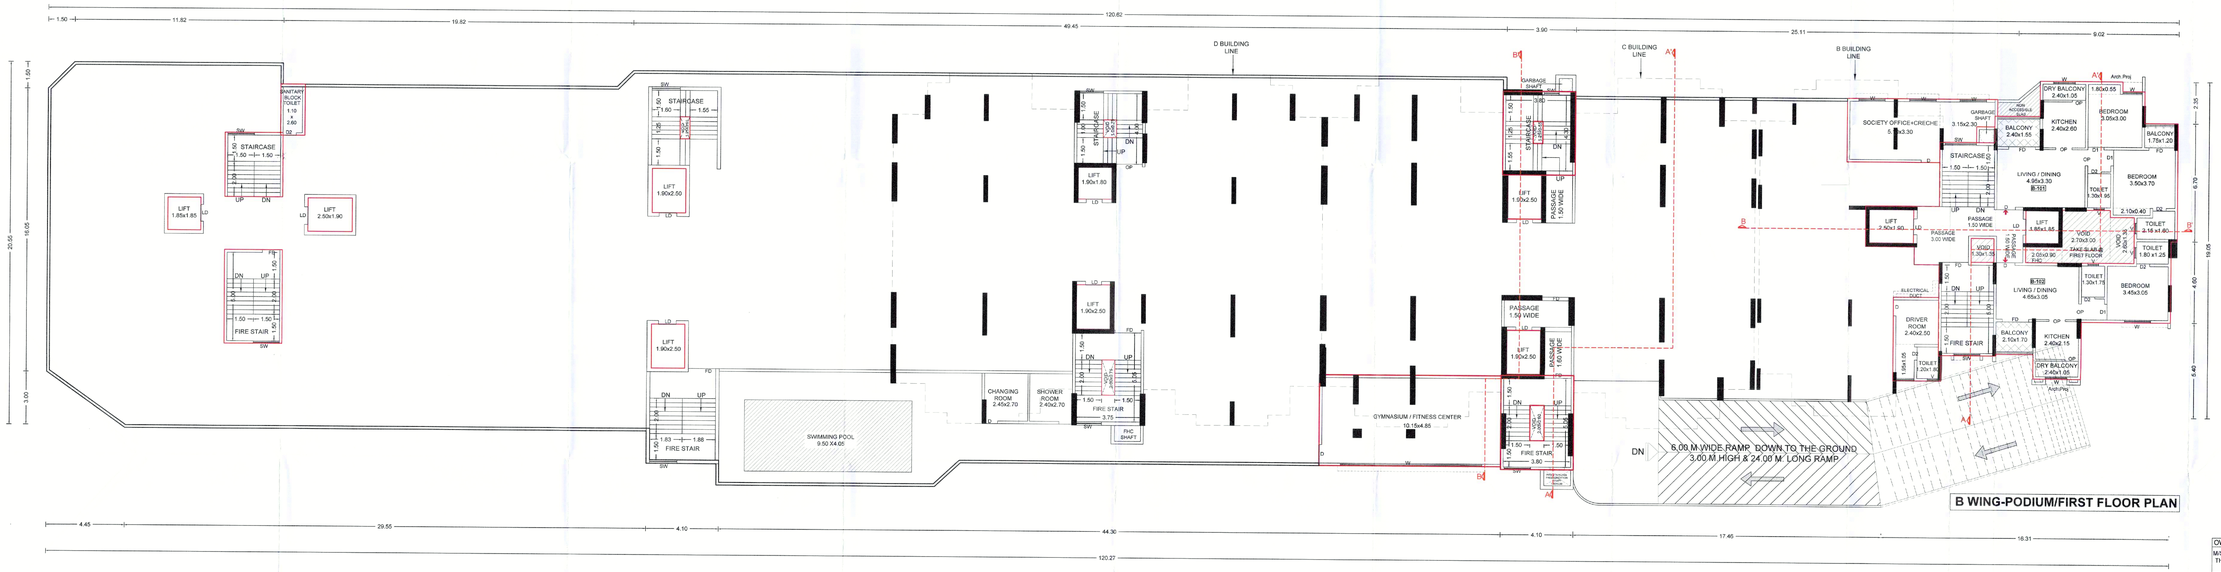

B WING-PODIUM/FIRST FLOOR PLAN

PODIUM PARKING FLOOR PLAN
(C+D+E+F+G WING)

OWNER'S NAME: M/S.PRIYMAL PRIDE LLP LIMITED LIABILITIE THROUGH PARTNER Mr. NAVNATH BARNE & OTHERS 9	OWNER'S SIGN:
PROJECT: SURVEY NO : 72/1(P) HISSA NO : PLOT NO : CTS NO : DESCRIPTION : VILLAGE - CHIKHALI	
ARCHITECT: AR.SATYAJEET R.INAMDAR,AR.ADITYA A. PUNGAVKAR,	ARCHITECT'S SIGN

JOB NO.	DRG.NO.	SCALE	DRAWN BY	CHECKED BY
		1:100	SUBAN	Harikumar
INWARD NO	INWD/LOGIN/CHK	DATE	30 May 2024	
KEY NO.	PR80-3014-21	SHEET NO.	04 / 16	