# BASEMENT PARKING FLOOR PLAN

STAMP OF APPROVAL 02/11

Sanctioned No. B.P. /Chikhali/1671/2023
Subject to conditions mentioned in the
Office Order No.
even dated 8/11/2023
Pimpri
Date : 8/11/2023

Executive Engineer
Building Permission and Unauthorized Building Construction Control Department,
Pimpri Chinchwad Municipal Corporation
Pimpri-411 018.

City Engineer
Building Permission Dept.
PCMC., Pimpri, Pune-18

| OWNER'S NAME: | OWNER'S SIGN: |
|---|---|
| M/S.PRIYMAL PRIDE LLP LIMITED LIABILITIE THROUGH PARTNER Mr. NAVNATH BARNE & OTHERS 9 | |

PROJECT:

SURVEY NO : 72/1(P)
PLOT NO :
DESCRIPTION : VILLAGE - CHIKHALI
HISSA NO :
CTS NO :

| ARCHITECT: | ARCHITECT'S SIGN: |
|---|---|
| AR.SATYAJEET R.INAMDAR,AR.ADITYA A. PUNGAVKAR, | |

| JOB NO. | DRG.NO. | SCALE | DRAWN BY | CHECKED BY |
|---|---|---|---|---|
| | | 1:100 | SANJAY N. | SATYAJEET I. |
| INWARD NO. | INWD-ZONE-CHK- | DATE | 23 OCT 2023 | |
| KEY NO. | PRB5- 0014 -21 | SHEET NO. | 02/11 | |

TOTAL CARS-20 NOS.
TOTAL SCOOTER-168 NOS.
ELECTRIC SCOOTER-36 NOS.

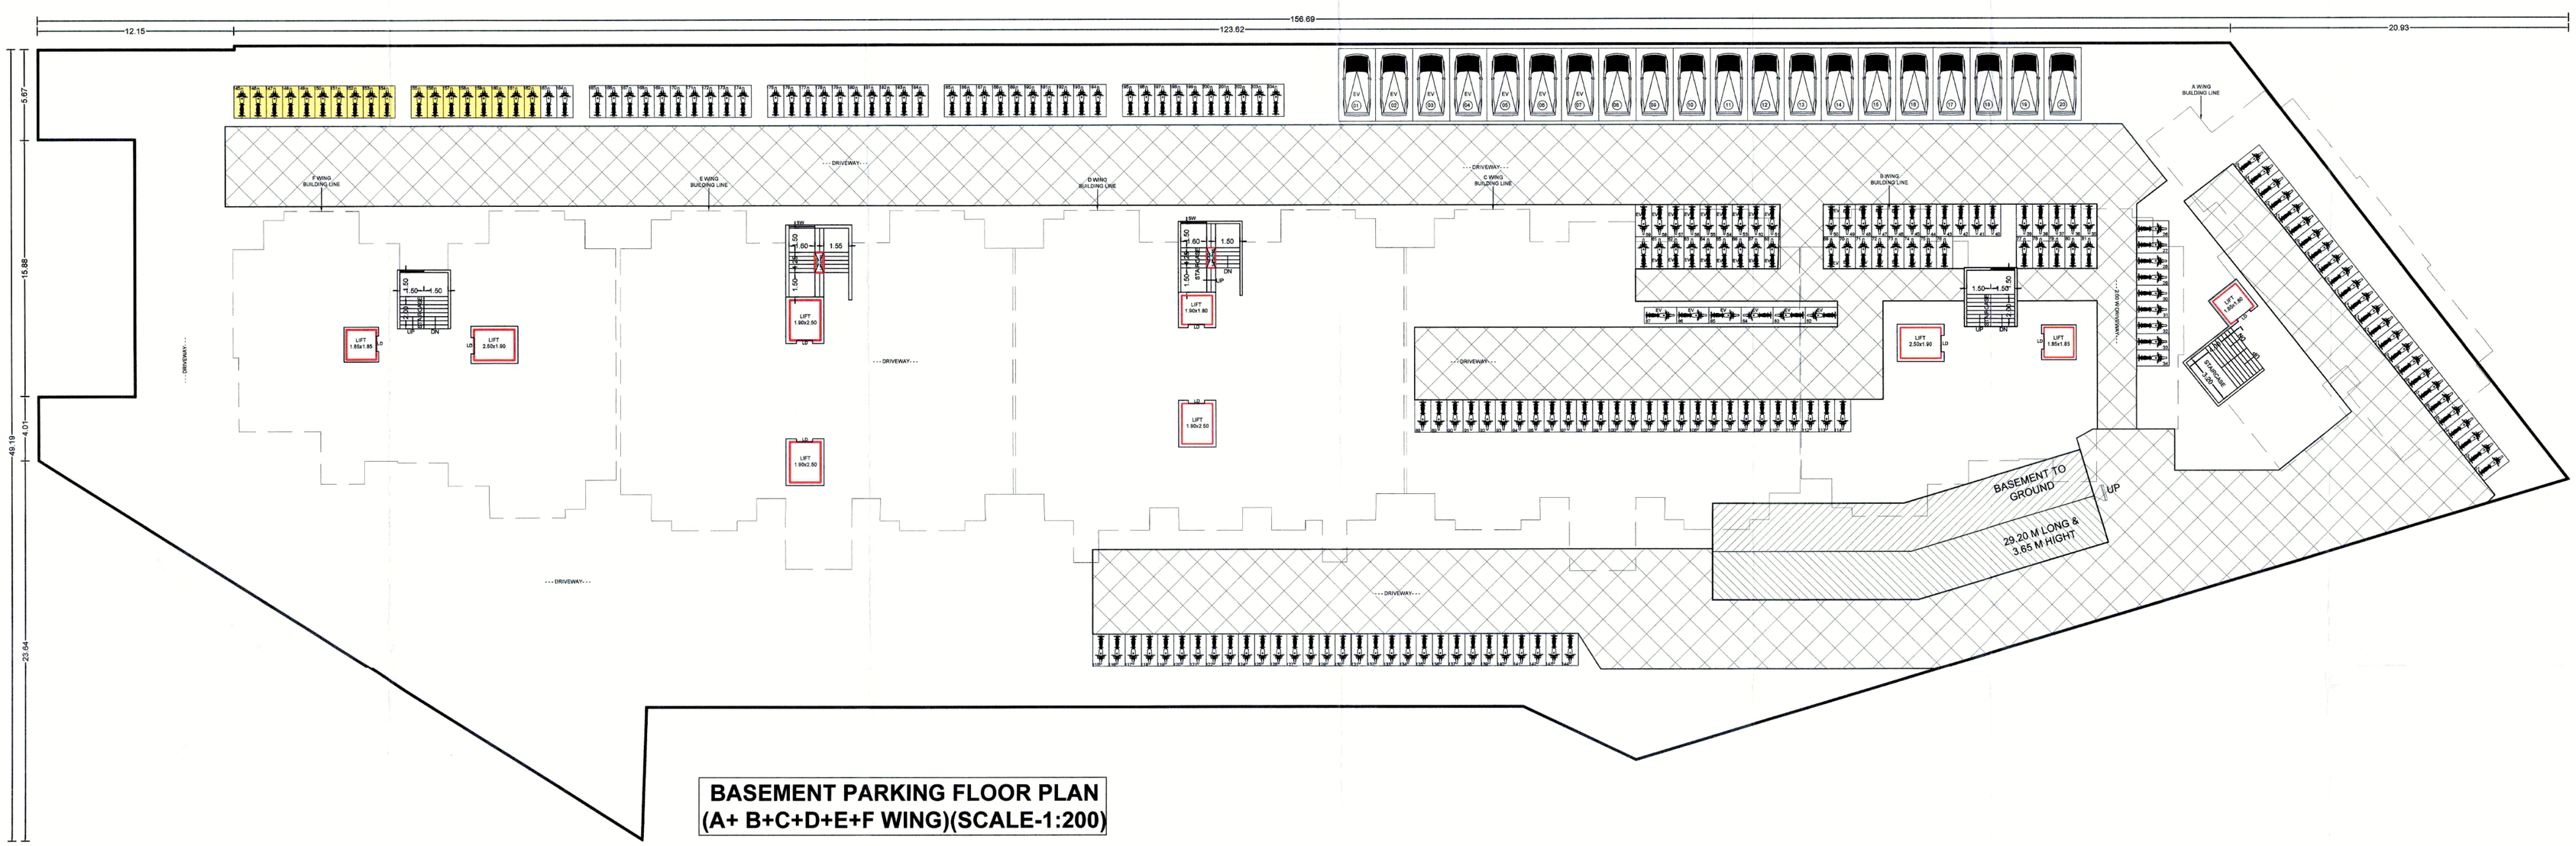


BASEMENT PARKING FLOOR PLAN
(A+ B+C+D+E+F WING)(SCALE-1:200)