ADDITIONAL BUILT-UP AREA
F WING

FLOOR	ADDITIONAL BUILT-UP AREA	AREA	TOTAL AREA
BASEMENT PARKING FLOOR	**STAIRCASE**	- - - -	- - - -
	FIRE STAIRCASE	- - - -	
GROUND PARKING FLOOR	**STAIRCASE**	- - - -	- - - -
	ENTRANCE LOBBY	- - - -	
	FIRE STAIRCASE	- - - -	
PODIUM PARKING FLOOR	**STAIRCASE**	- - - -	24.93
	FIRE STAIRCASE	- - - -	
	DRIVER ROOM AND TIOLET	24.93	
	SOCIETY OFFICE	- - - -	
	SANITARY BLOCK	- - - -	
	CRECHE	- - - -	
	FITNESS CENTER	- - - -	
	TOTAL	24.93	24.93

ENTRANCE LOBBY
SCALE 1:100

Polygon	Area
A-Block 4.10x5.90	24.19
Total	24.19

ADDITIONAL BUILT-UP AREA
C WING

FLOOR	ADDITIONAL BUILT-UP AREA	AREA	TOTAL AREA
BASEMENT PARKING FLOOR	**STAIRCASE**	- - - -	
	FIRE STAIRCASE	- - - -	
GROUND PARKING FLOOR	**STAIRCASE**	- - - -	
	ENTRANCE LOBBY	24.19	24.19
	FIRE STAIRCASE	- - - -	
PODIUM PARKING FLOOR	**STAIRCASE**	18.37	92.41
	FIRE STAIRCASE	20.74	
	GYMNASEAUM	53.30	
	TOTAL	116.60	116.60

ENTRANCE LOBBY
SCALE 1:100

Polygon	Area
A-Block 3.30x3.00	9.90
Total	9.90

ADDITIONAL BUILT-UP AREA
B WING

FLOOR	ADDITIONAL BUILT-UP AREA	AREA	TOTAL AREA
BASEMENT PARKING FLOOR	**STAIRCASE**	- - - -	
	FIRE STAIRCASE	- - - -	
GROUND PARKING FLOOR	**STAIRCASE**	- - - -	
	ENTRANCE LOBBY	9.90	9.90
	FIRE STAIRCASE	- - - -	
PODIUM PARKING FLOOR	**STAIRCASE**	12.04	
	FIRE STAIRCASE	17.49	
	DRIVER ROOM	- - - -	
	SOCIETY OFFICE	7.42	36.95
	SANITARY BLOCK	- - - -	
	CRECHE	- - - -	
	FITNESS CENTER	- - - -	
	TOTAL	46.85	46.85

GROUND PARKING FLOOR PLAN
STAMP OF APPROVAL 03/11

Sanctioned No. is Chikhali/167/2023
Subject to conditions mentioned in the Office Order sh.
even dated 27/11/2023
Pimpri
Date 8/11/23
Building Permission Officer
Pimpri Chinchwad Municipal Corporation
Pimpri-411 018.

CITY ENGINEER
Building Permission Dept.
PCMC, Pimpri-Pune-18

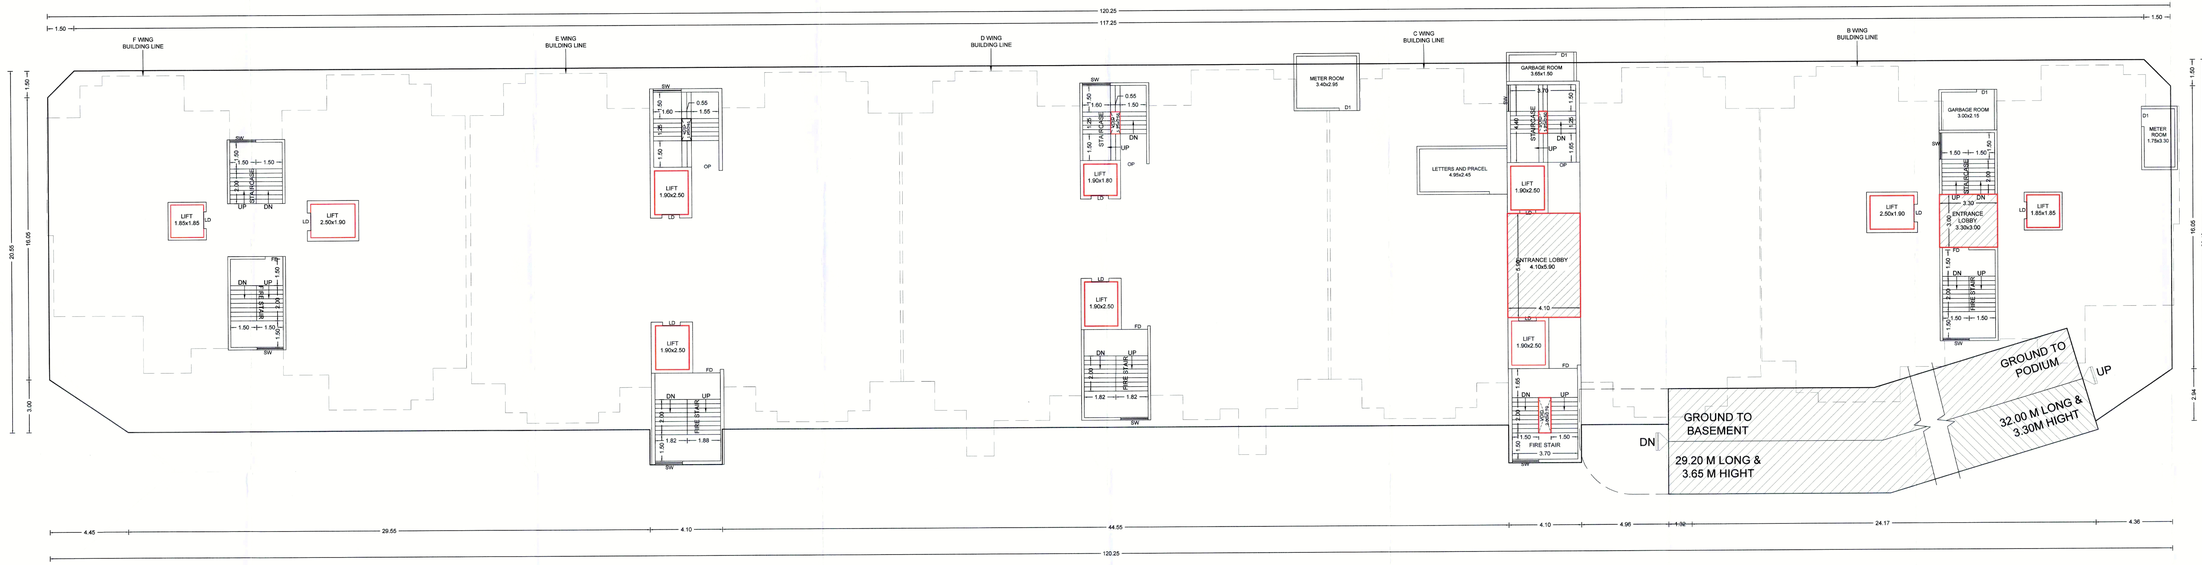

GROUND PARKING FLOOR PLAN
(B+C+G WING)

OWNER'S NAME:	OWNER'S SIGN.
M/S.PRIYMAL PRIDE LLP LIMITED LIABLITIE THROUGH PARTNER MR. NAVNATH BAINE & OTHERS 9	

PROJECT: PROPOSED RESIDENTIAL BUILDING SCHEME

SURVEY NO : 72/1(P)
HISSA NO :
PLOT NO :
CTS NO :
DESCRIPTION : VILLAGE - CHIKHALI

ARCHITECT:	ARCHITECT'S SIGN.
AR.SATYAJEET R.INAMDAR,AR.ADITYA A. PUNGAVKAR.	

JOB NO.	DRG.NO.	SCALE	DRAWN BY	CHECKED BY
		1:100	SAHAJEE	SATYAJEET I.
INWARD NO.	INWD-ZONE-CHK-	DATE	23 OCT 2023	
KEY NO.	PRJN-3614-21	SHEET NO.	03 / 11	