ADDITIONAL BUILT-UP AREA
F WING

DRIVER +TOILET
SCALE 1:100

Polygon	Area
A-Block 5.25x4.75	24.93
Total	24.93

ADDITIONAL BUILT-UP AREA
C WING

GYMNASEAUM
SCALE 1:100

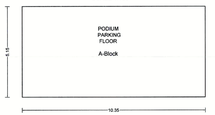

Polygon	Area
A-Block 10.35x5.15	53.30
Total	53.30

STAIRCASE
SCALE 1:100

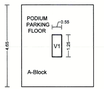

Polygon	Area
A-Block 4.10x4.65	19.06
V1 0.55x1.25	0.69
Total	18.37

FIRE STAIR
SCALE 1:100

Polygon	Area
A-Block 4.10x5.40	22.14
V1 0.70x2.00	1.40
Total	20.74

ADDITIONAL BUILT-UP AREA
B WING

SOCIETY OFFICE
SCALE 1:100

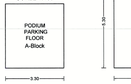

Polygon	Area
01 2.65x2.80	7.42
01 1.40x2.10	2.94
Total	10.36

STAIRCASE
SCALE 1:100

Polygon	Area
A-Block 3.30x3.65	12.04
Total	12.04

FIRE STAIR
SCALE 1:100

Polygon	Area
A-Block 3.30x5.30	17.49
Total	17.49

PODIUM PARKING FLOOR PLAN
STAMP OF APPROVAL 04/11

Banaticated No. B.P. / Chikhali/167/2023
Building is constructed, mentioned in the Office Order No. event dated 8/11/2023
Pimpri
Date: 8/11/2023

Building Permission Cum Commencement Certificate
Permanent Nature of Generation Form-11(01)

City Engineer
Building Permission Dept.
PCMC, Pimpri-Pune-18

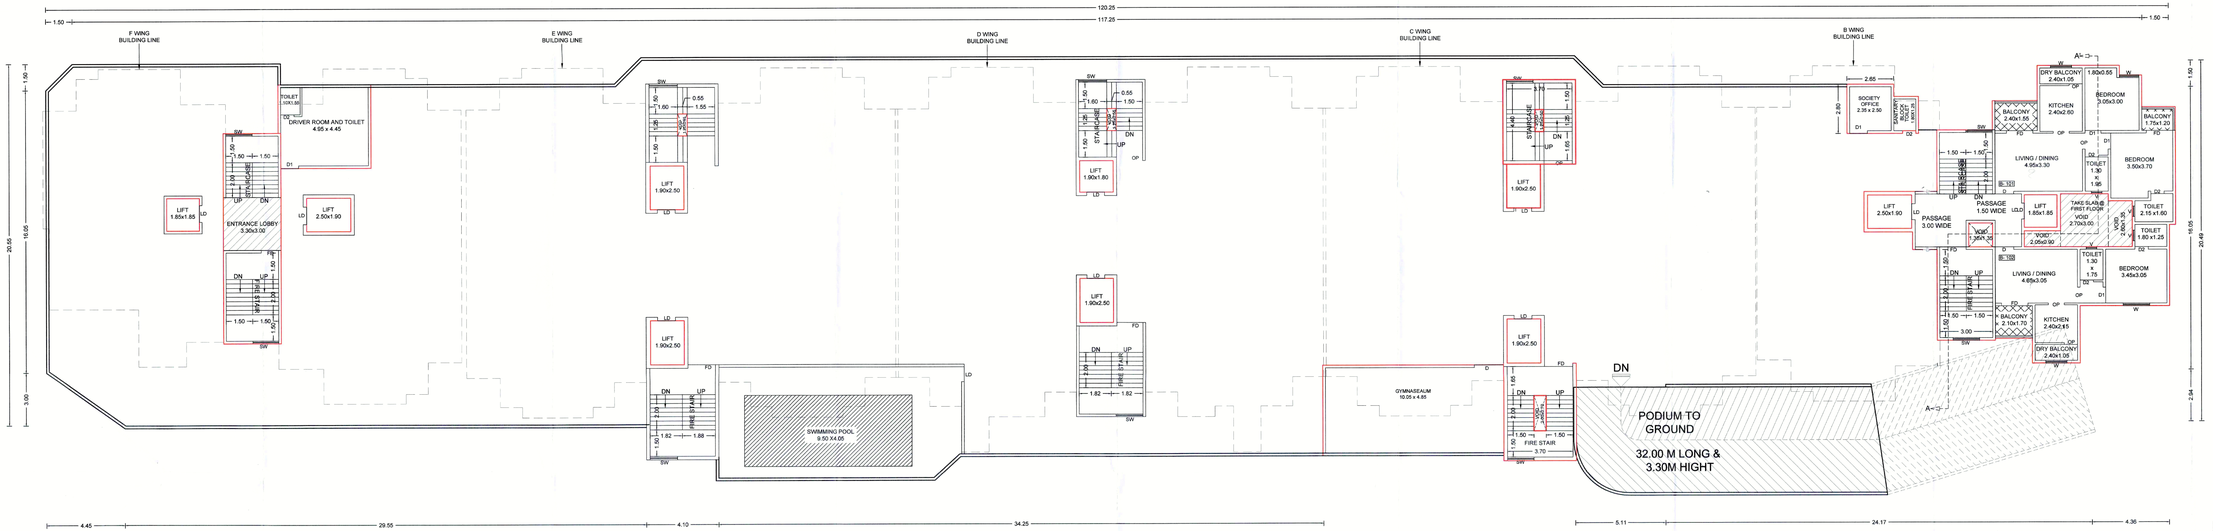

PODIUM PARKING FLOOR PLAN
(B+C+G WING)

OWNER'S NAME: M/S.PRIYMAL PRIDE LLP LIMITED LIABILITE THROUGH PARTNER Mr. NAVNATH BARNE & OTHERS 9	OWNER'S SIGN:
PROJECT:	
SURVEY NO : 72/1(P)	HISSA NO :
PLOT NO :	CTS NO :
DESCRIPTION : VILLAGE - CHIKHALI	
ARCHITECT: AR.SATYAJEET R.INAMDAR,AR.ADITYA A. PUNGAVKAR,	ARCHITECT'S SIGN:

JOB NO.	DRG.NO.	SCALE	DRAWN BY	CHECKED BY
		1:100	SHIVAM	SATYAJEET I
INWARD NO.	IN/WD-ZONE-CHK/-	DATE	23 OCT 2023	
KEY NO.	PEBN- 4814 -21	SHEET NO.	04 / 11	