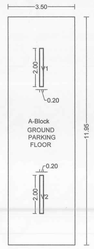

ADDITIONAL BUILT-UP AREA F WING

FLOOR	ADDITIONAL BUILT-UP AREA	AREA	TOTAL AREA
BASEMENT PARKING FLOOR	STAIRCASE	- - - -	
	FIRE STAIRCASE	- - - -	
GROUND PARKING FLOOR	STAIRCASE		
	FIRE STAIRCASE	41.02	41.02
	ENTRANCE LOBBY		
PODIUM PARKING FLOOR	STAIRCASE	12.37	30.52
	FIRE STAIRCASE	18.15	
	TOTAL	71.54	71.54

Polygon		Area
A-Block	3.50x11.95	41.82
V1	0.20x2.00	0.40
V2	0.20x2.00	0.40
Total		41.02

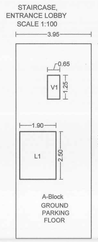

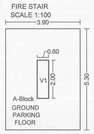

Polygon		Area
A-Block	3.90x5.30	20.67
V1	0.60x2.00	1.20
Total		19.47

Polygon		Area
A-Block	3.95x10.20	40.29
V1	0.65x1.25	0.81
L1	1.90x2.50	4.75
Total		34.73

ADDITIONAL BUILT-UP AREA E WING

FLOOR	ADDITIONAL BUILT-UP AREA	AREA	TOTAL AREA
BASEMENT PARKING FLOOR	STAIRCASE	- - - -	
	FIRE STAIRCASE	- - - -	
GROUND PARKING FLOOR	STAIRCASE	34.73	54.20
	ENTRANCE LOBBY		
	FIRE STAIRCASE	19.47	
PODIUM PARKING FLOOR	STAIRCASE	17.16	36.63
	FIRE STAIRCASE	19.47	
	TOTAL	90.83	90.83

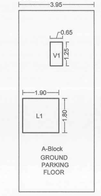

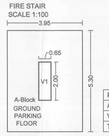

Polygon		Area
A-Block	3.95x9.50	37.52
V1	0.65x1.25	0.81
L1	1.90x1.80	3.42
Total		33.29

Polygon		Area
A-Block	3.95x5.30	20.93
V1	0.65x2.00	1.30
Total		19.63

ADDITIONAL BUILT-UP AREA D WING

FLOOR	ADDITIONAL BUILT-UP AREA	AREA	TOTAL AREA
BASEMENT PARKING FLOOR	STAIRCASE	- - - -	
	FIRE STAIRCASE	- - - -	
GROUND PARKING FLOOR	STAIRCASE	33.29	52.92
	ENTRANCE LOBBY		
	FIRE STAIRCASE	19.63	
PODIUM PARKING FLOOR	STAIRCASE	17.16	36.79
	FIRE STAIRCASE	19.63	
	TOTAL	89.71	89.71

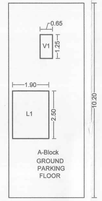

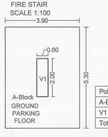

Polygon		Area
A-Block	3.95x10.20	40.29
V1	0.65x1.25	0.81
L1	1.90x2.50	4.75
Total		34.73

Polygon		Area
A-Block	3.90x5.30	20.67
V1	0.60x2.00	1.20
Total		19.47

ADDITIONAL BUILT-UP AREA C WING

FLOOR	ADDITIONAL BUILT-UP AREA	AREA	TOTAL AREA
BASEMENT PARKING FLOOR	STAIRCASE	- - - -	
	FIRE STAIRCASE	- - - -	
GROUND PARKING FLOOR	STAIRCASE	34.73	54.20
	ENTRANCE LOBBY		
	FIRE STAIRCASE	19.47	
PODIUM PARKING FLOOR	STAIRCASE	17.16	36.63
	FIRE STAIRCASE	19.47	
	TOTAL	90.83	90.83

Polygon		Area
A-Block	3.50x11.95	41.82
V1	0.20x2.00	0.40
V2	0.20x2.00	0.40
Total		41.02

ADDITIONAL BUILT-UP AREA B WING

FLOOR	ADDITIONAL BUILT-UP AREA	AREA	TOTAL AREA
BASEMENT PARKING FLOOR	STAIRCASE	- - - -	
	FIRE STAIRCASE	- - - -	
GROUND PARKING FLOOR	STAIRCASE		
	ENTRANCE LOBBY	41.02	41.02
	FIRE STAIRCASE		
PODIUM PARKING FLOOR	STAIRCASE	12.37	90.52
	FIRE STAIRCASE	18.15	
	DRIVER ROOM	60.00	
	SOCIETY OFFICE		
	SANITARY BLOCK		
	CRECHE		
	FITNESS CENTER		
	TOTAL	131.54	131.54

GROUND PARKING FLOOR PLAN

STAMP OF APPROVAL 03/14

Sanctioned No. B.P / CHAKAN / 301 / 2023
Subject to conditions mentioned in the Office Order No.
aven date 4/10/2023
Pimpri
Date : 04/10/2023

Building Permission and Unauthorized Building Construction Control Department
Pimpri Chinchwad Municipal Corporation
Pipmri-411 018.

City Engineer
Building Permission Dept
PCMC., Pimpri, Pune-18

ESTD. 11/10/72

OWNER'S NAME:	OWNER'S SIGN:
M/S PRIYMAL PRIDE LLP LIMITED LIABILITIE THROUGH PARTNER Mr.NAVNATH BARNE & OTHERS	
PROJECT:	
SURVEY NO : 72/1(P)	HISSA NO :
PLOT NO :	CTS NO :
DESCRIPTION : VILLAGE - CHIKHALI	
ARCHITECT: AR.SATYAJEET R.INAMDAR,AR.ADITYA A. PUNGAVKAR,	ARCHITECT'S SIGN:

JOB NO.	DRG.NO.	SCALE	DRAWN BY	CHECKED BY
		1:100	NISHA	SUBHAJ / SATYAJEET J.
INWARD NO.	INWD-2023-CHK-		DATE	20 MAR 2023
KEY NO.	PEBS- 3014 -23		SHEET NO.	03 / 14

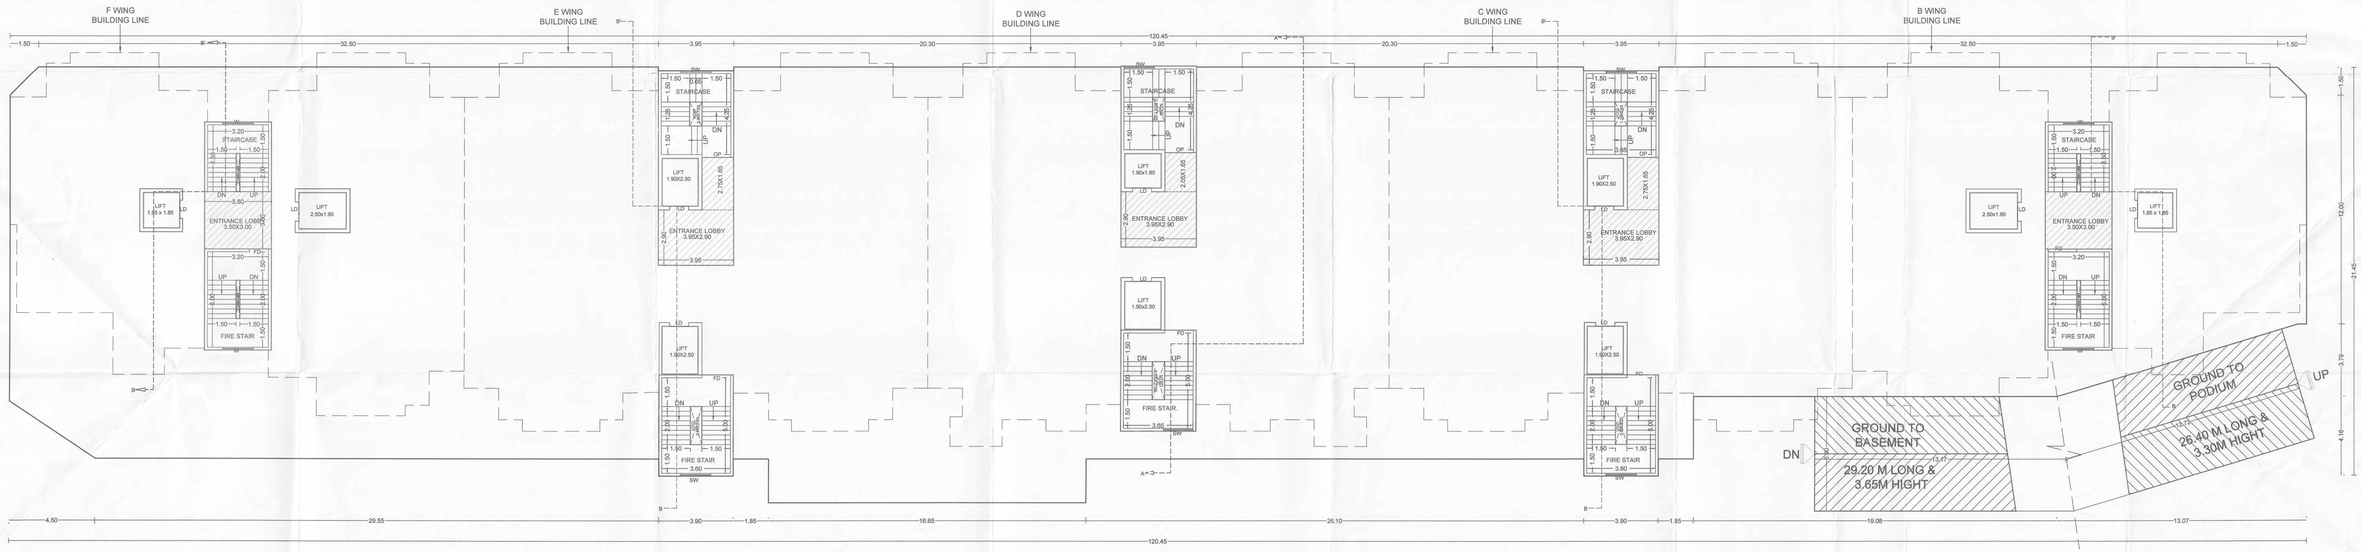

GROUND PARKING FLOOR PLAN
(B+C+D+E+F WING)