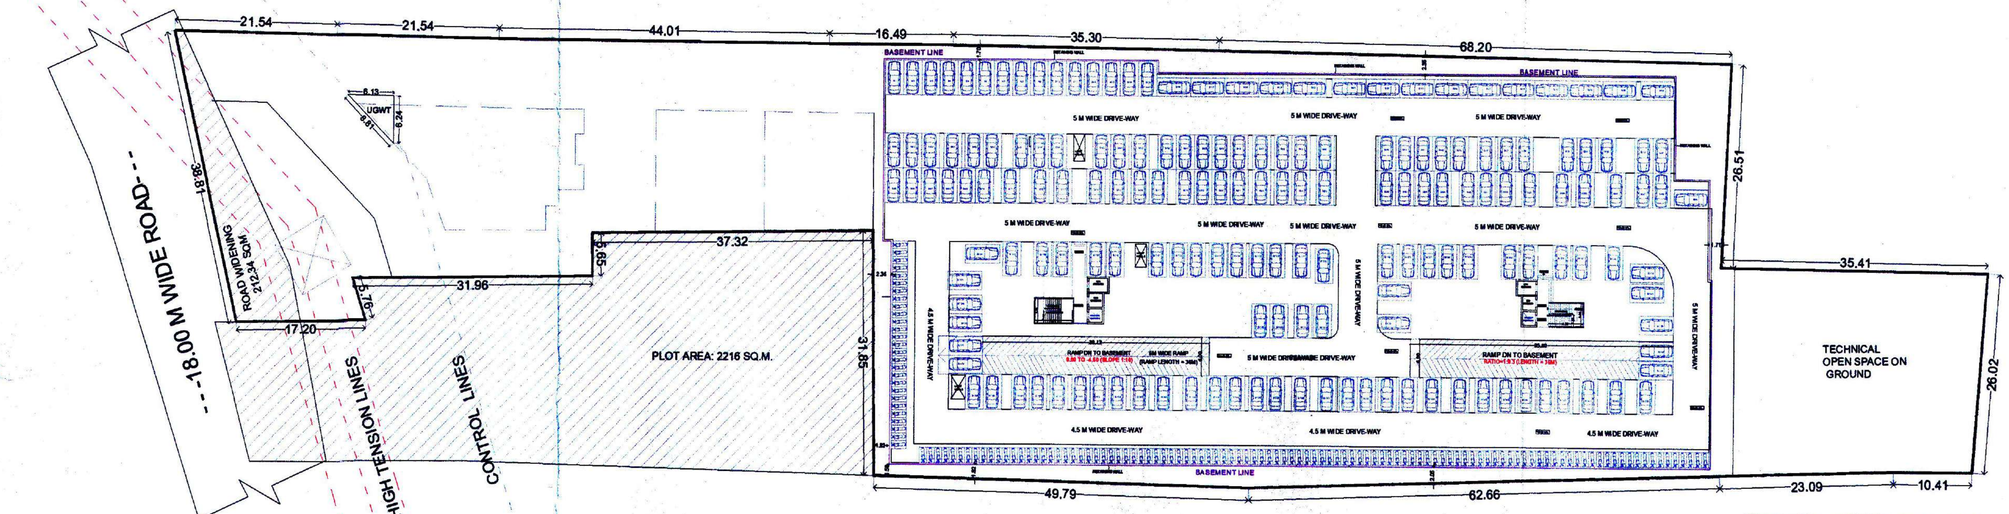

NO. OF CARS:- 140
NO. OF SCOOTER:- 198

BASEMENT FLOOR PLAN (SCALE:-1:500)

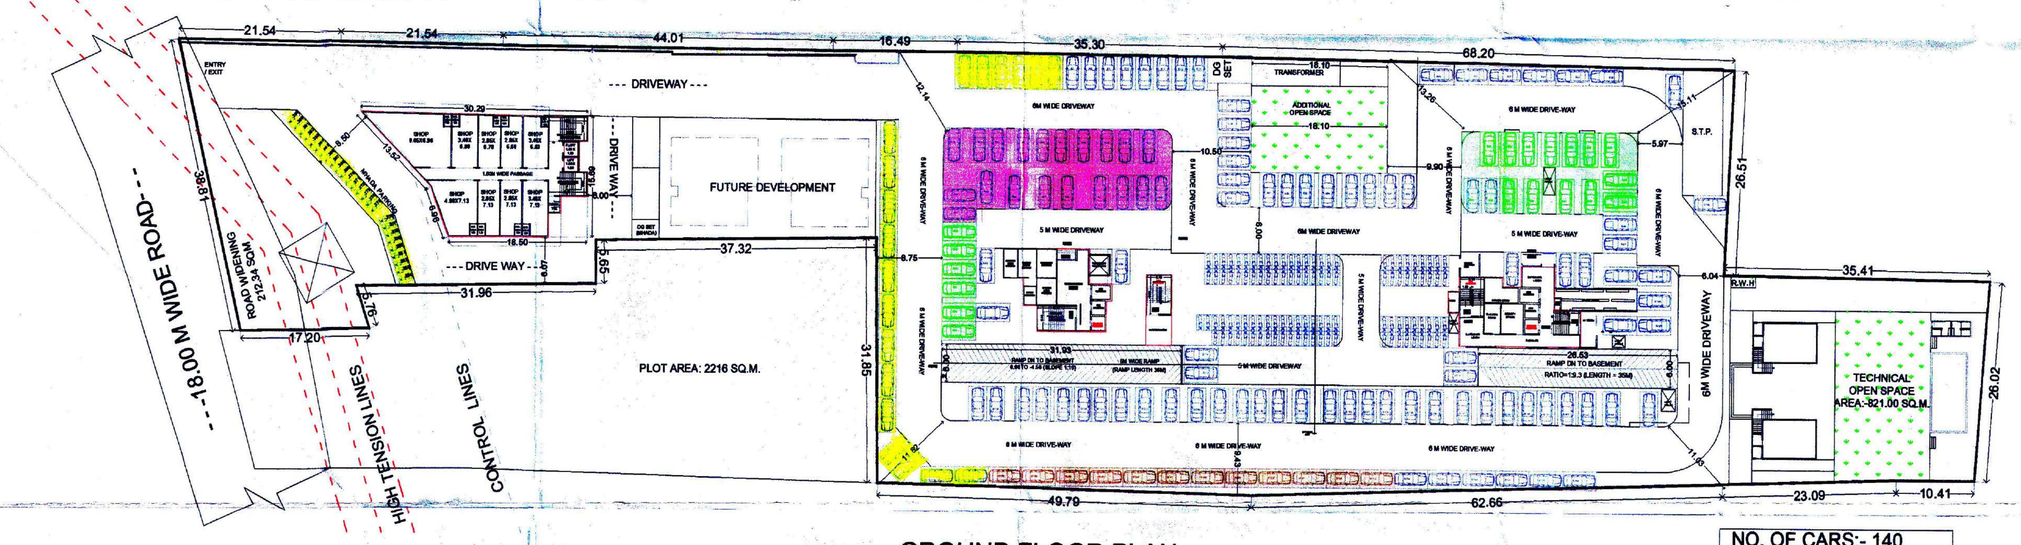

NO. OF CARS:- 140
NO. OF SCOOTER:- 198

GROUND FLOOR PLAN (SCALE:-1:500)

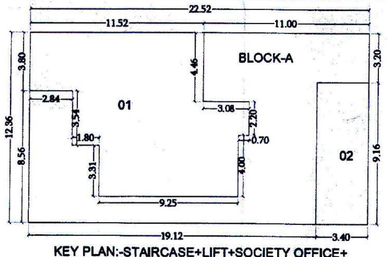

KEY PLAN:-STAIRCASE+LIFT+SOCIETY OFFICE+
LETTER BOX/TELECOM ROOM+CRECHE+DRIVER'S ROOM+TOILET (WING A)

A-BLOCK	278.36
01	91.37
02	31.14
TOTAL	155.85

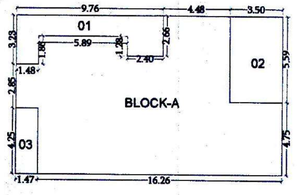

KEY PLAN:-STAIRCASE+LIFT+SOCIETY OFFICE+
LETTER BOX/ TELECOM ROOM+CRECHE+DRIVER'S ROOM+TOILET (WING B)

A-BLOCK	183.29
01	17.94
02	19.55
03	6.27
TOTAL	139.53

LEGEND

- REGUALR EV PARKING
- CHARGING STATIONS FOR ELECTRIC VEHICLES
- COMMERCIAL PARKING
- MHADA PARKING
- VISITORS PARKING

STAMP OF APPROVAL

Sanctioned No. B.P. Tathawade/94/2024
Subject te conditions mentioned in the Office Order No.
even dated 04/10/2024
Pimpri
Date : 04/10/2024

Pimpri Chinchwad Municipal Corporation ESTD. 11/10/82 Pimpri-411 018

Executive Engineer
Building Permission and Unauthorised Building Construction Control Department
Pimpri Chinchwad Municipal Corporation
Pimpri-411 018

City Engineer
Building Permission Dept.
PCMC., Pimpri Pune-18

OWNER'S DECLARATION

OWNER'S NAME :-
M/S.GRAND REALITY THROUGH
MR. SHRIKANT HANUMANT PAWAR

OWNER SIGN :

PROJECT :-

SURVEY NO.:- -139(P)

DESCRIPTION : REGULAR TRACK, VILLAGE -TATHAWADE, PUNE

INWARD NO. :

PATIL & BUGADE ASSOCIATES

ARCHITECT - INTERIOR DESIGNER
Plot No. PAP-5, D-3 Block Kalthan, Nagar, Next to St. Andrews School, NIDC, Chinchwad, Pune 411 019
sriniwas2000@gmail.com
982 350 4890 | 902 870 2749

SHEET NO :- 02/11	DATE :
DRAWN BY :- RUTUJA AWATE	12 SEP 2024
KEY NO :-	
ARCHITECT SIGN :- MR. AMOL BUGADE	SCALE :- 1:100