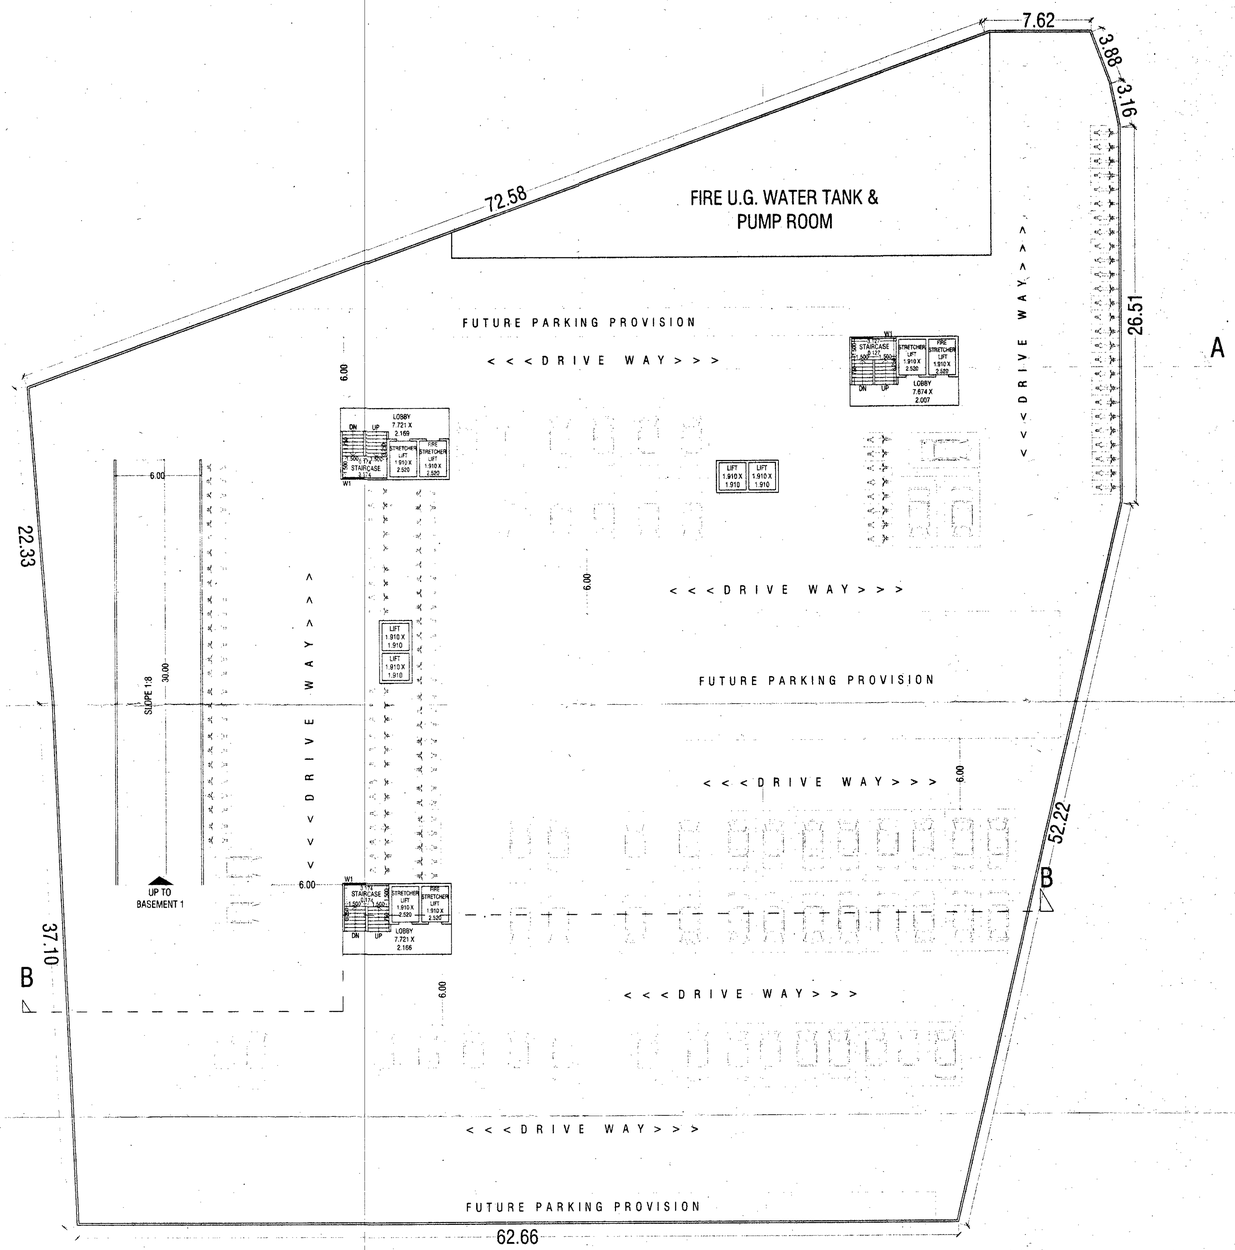

BASEMENT 2

(SCALE 1:200)

NO OF CARS- 56 NOS.
NO OF SCOOTERS- 111 NOS.

STAMP OF APPROVAL 03/12

Revised Date:- 23-05-2024
APPROVED SUBJECT TO CONDITION
APPROVED UNDER COMMENCEMENT
CERTIFICATE NO. ce10463514

Building Inspector (Jr.Engg./Sect. Engg.) — Deputy Engineer
BUILDING PERMISSION DEPT.
ZONE-2, P.M.C.

PUNE MUNICIPAL CORPORATION BUILDING CONTROL DEPARTMENT APPROVED PUNE

SCHEDULE OF OPENING	
W = 2.440 X 1.370 M	D1 = 1.070 X 2.240 M
W1 = 1.520 X 1.370 M	D2 = 0.910 X 2.240 M
W2 = 3.127 X 1.370 M	D3 = 0.760 X 2.240 M
W3 = 1.226 X 1.370 M	RS = 2.888 X 2.240 M
V = 0.610 X 0.910 M	FD = 1.520 X 2.240 M
V1 = 0.333 X 0.910 M	FD1 = 1.070 X 2.240 M

REVISED & PROPOSED RESIDENTIAL + COMMERCIAL BUILDING ON S.NO 16/1A , AT KONDHWA BK., TAL- HAVELI, DIST- PUNE.
FOR : M/S. R.S.M.S. 9 INFRASTRUCTURE LLP ,THROUGH M/S. SIDDHI SAMRUDHI BUILDCON LLP PARTNER FIRM THROUGH MR. SWAPNIL RAMDAS CHARVAD

M/S. R.S.M.S. 9 INFRASTRUCTURE LLP THROUGH M/S. CHANDRAI BUILDCON LLP PARTNER FIRM THROUGH MR. MANGESH SUDAM BELDARE

SCALE : 1: 200	CHECKED BY : -	DRG. NO.	N
DATE : 09-03-2024	REVISION NO. :	03 / 12	
APPROVED BY: AR.SHAHIN			
DELT BY : JAWAIRIA			

PARVEZ JAMADAR & ASSOCIATES
architecture | | jasoning | interiors
Office No.1 & 2, 2nd Floor, Bharat Arcade, Opp. to Burger King
Near Poulgate Police Chowky, Gen. Thimmaya Road, Camp, Pune. 1 INDIA
Tel.: +91 20 26362735, 26332415
E-mail: design@pjstudio.com arch_shahin@yahoo.com
Website: www.pjstudio.com

FILE PATH - \\comp8\d\jawaria\beldare\16 kondwa\submission\fire drawing\fire drawing 13-04-24.dwg