OWNER'S NAME:	OWNER'S SIGN:
M/S LUNKAD VISHWA DEVLOPERS THROUGH ITS PARTNERS 1) Mr. RAVINDRA RAMANLAL LUNKAD 2) Mr. SANJAY DHANRAJ GATAGAT	
OWNER (S) NAME	
PROJECT:	
SURVEY NO : 381/1A , PLOT C & 381/2B HISSA NO : PLOT NO : CTS NO : DESCRIPTION : CHARHOLI	
ARCHITECT:	
VIKAS ACHALKAR 1221, B/1 WRANGLAR PARANJAPE ROAD, BEHIND BHAVE X-RAY CLINIC, OFF. F.C. ROAD, PUNE - 411004. PH: 25531675/76 REG. NO. CA/94/17606	ARCHITECT'S SIGN

JOB NO.	DRG.NO.	SCALE	DRAWN BY	CHECKED BY
		1:500	S.A.K	M.S.T

INWARD NO	NMD/CHA0001/15REV/2	DATE	24.06.2024
KEY NO.	५५२	SHEET NO.	02 / 16

BASEMENT PARKING LAYOUT

SCALE (1: 500)

N

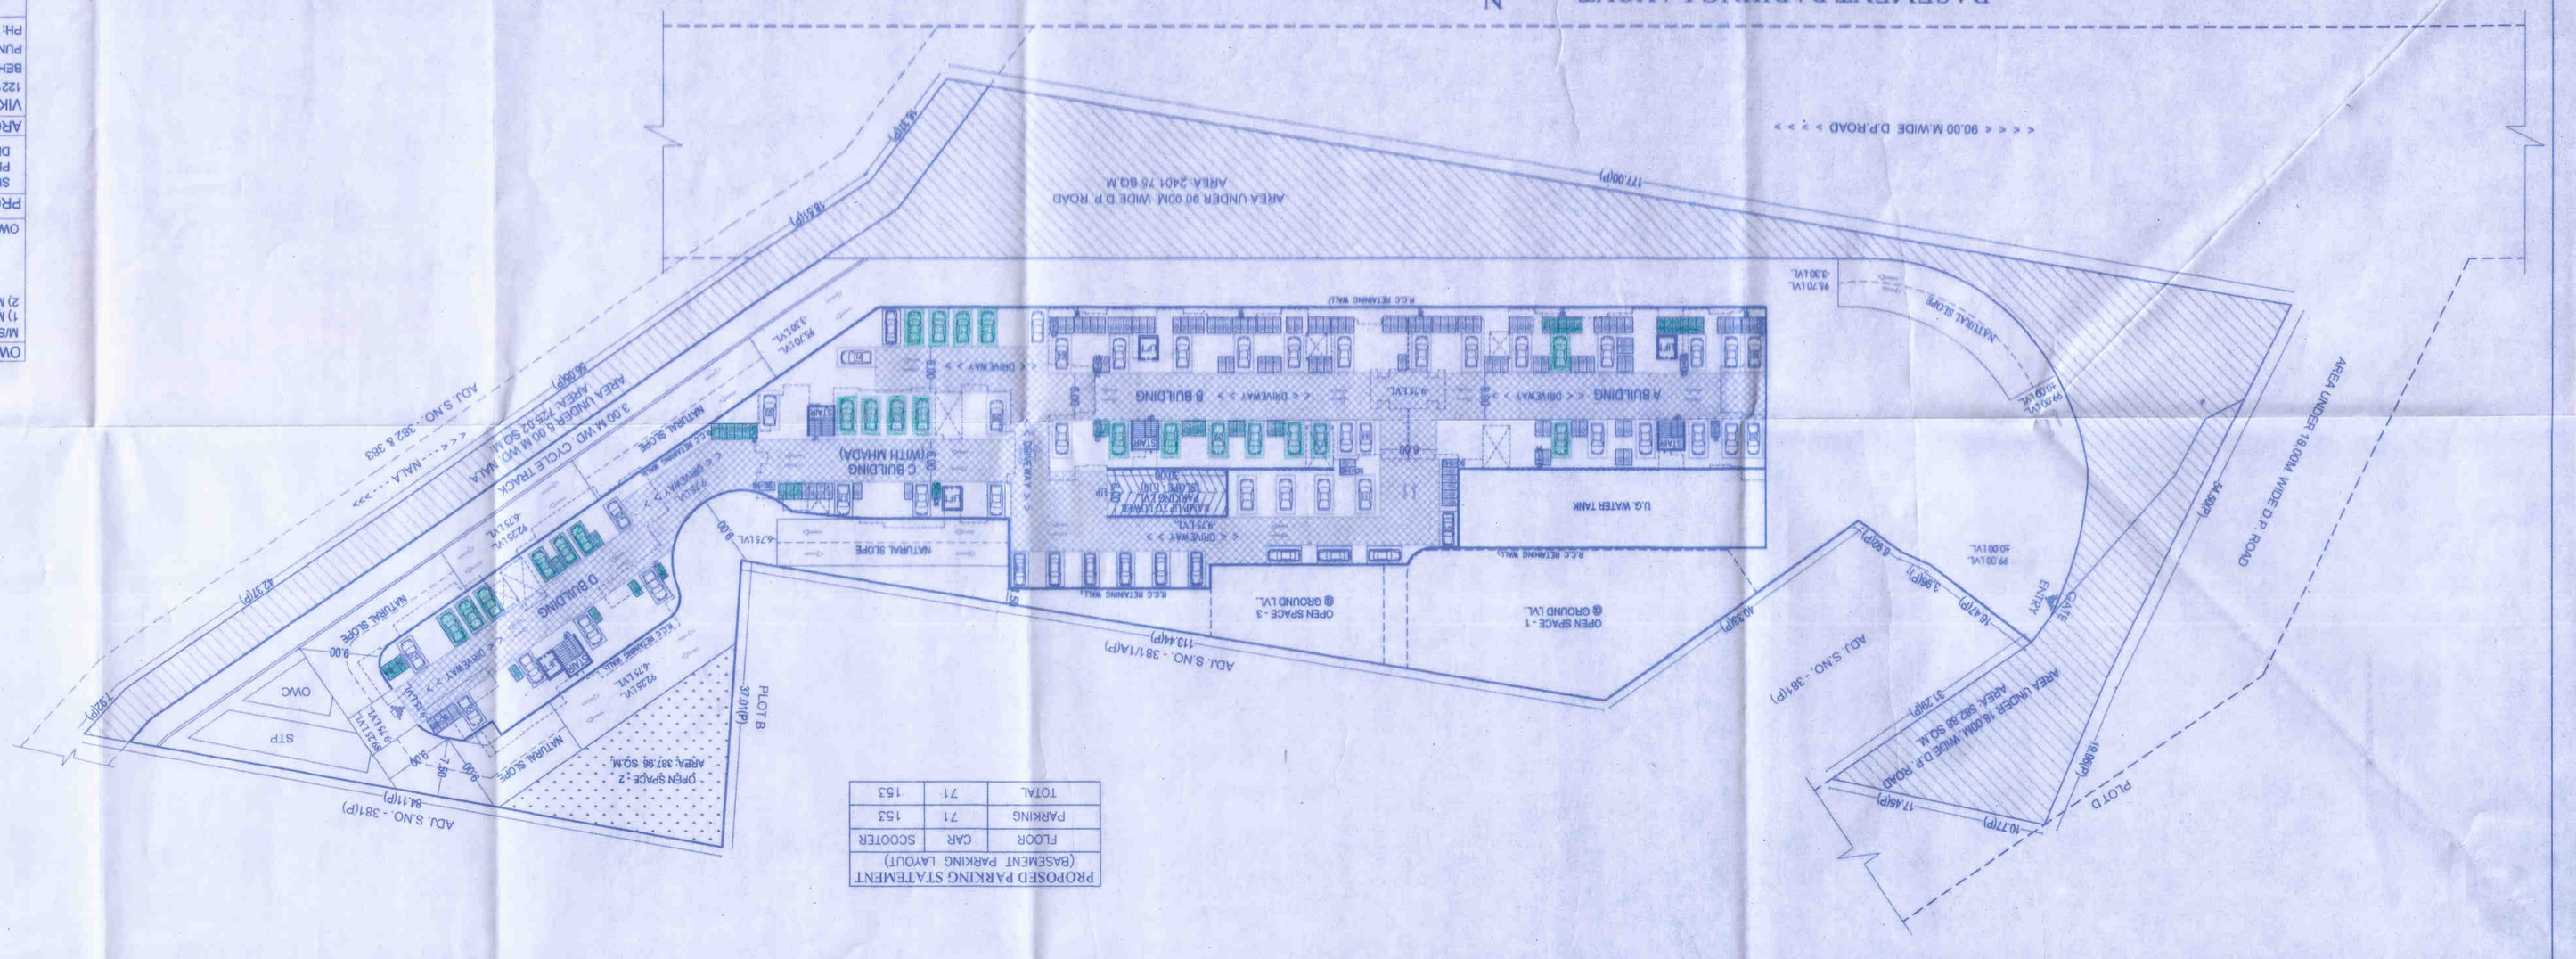

PROPOSED PARKING STATEMENT (BASEMENT PARKING LAYOUT)		
FLOOR	CAR	SCOOTER
PARKING	71	153
TOTAL	71	153

LOWER GROUND PARKING LAYOUT

SCALE (1: 500)

N

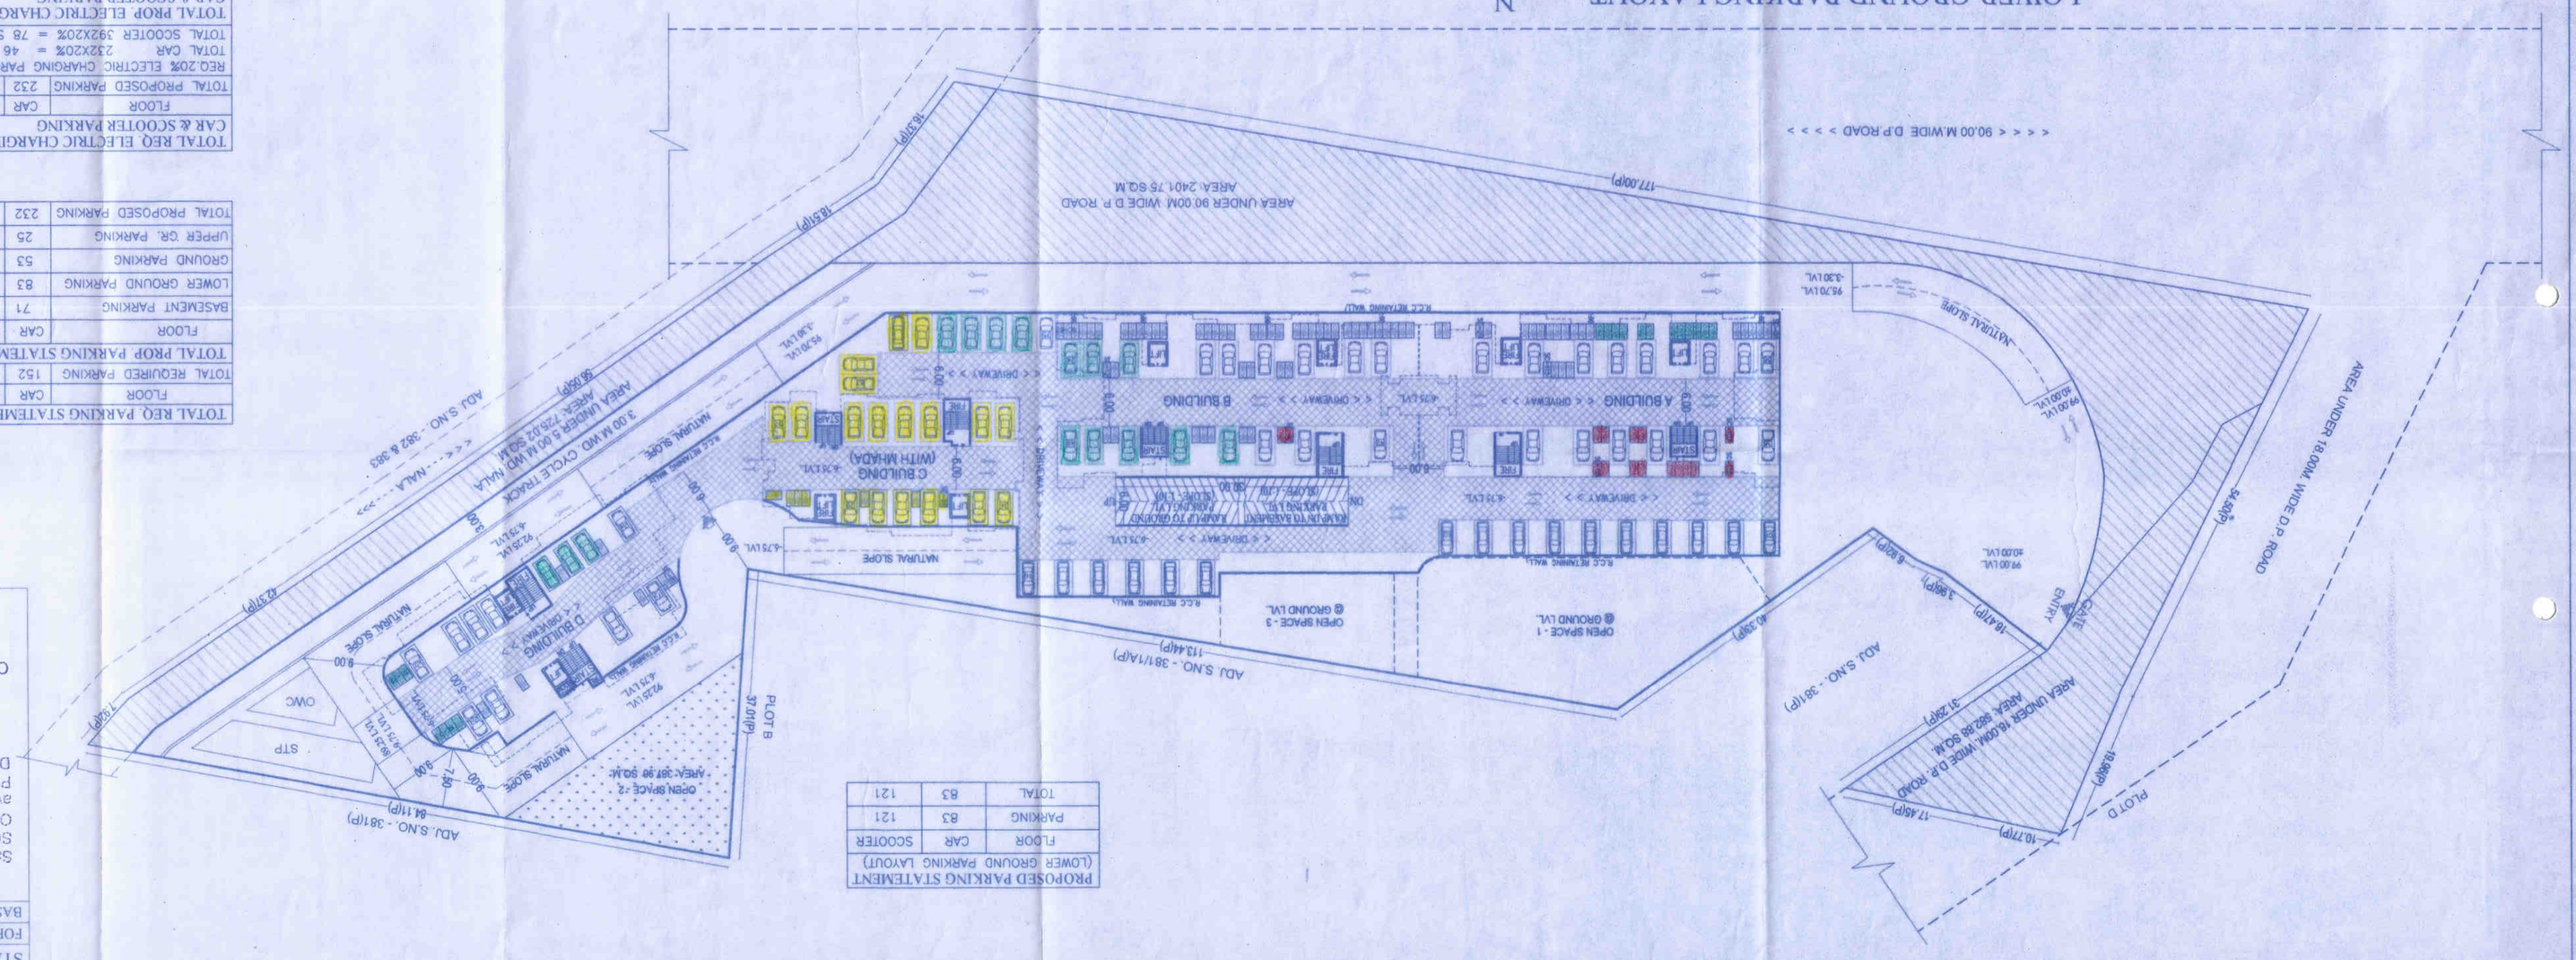

PROPOSED PARKING STATEMENT (LOWER GROUND PARKING LAYOUT)		
FLOOR	CAR	SCOOTER
PARKING	83	121
TOTAL	83	121

TOTAL REQ. PARKING STATEMENT		
FLOOR	CAR	SCOOTER
TOTAL REQUIRED PARKING	152	281
TOTAL PROP PARKING STATEMENT		
FLOOR	CAR	SCOOTER
BASEMENT PARKING	71	153
LOWER GROUND PARKING	83	121
GROUND PARKING	53	53
UPPER GR. PARKING	25	65
TOTAL PROPOSED PARKING	232	392

TOTAL REQ. ELECTRIC CHARGING CAR & SCOOTER PARKING		
FLOOR	CAR	SCOOTER
TOTAL PROPOSED PARKING	232	392
REQ.20% ELECTRIC CHARGING PARKING TOTAL CAR 232X20% = 46 CAR TOTAL SCOOTER 392X20% = 78 SCOOTER		
TOTAL PROP ELECTRIC CHARGING CAR & SCOOTER PARKING		
FLOOR	CAR	SCOOTER
BASEMENT PARKING	23	39
LOWER GROUND PARKING	23	39
TOTAL PROPOSED PARKING	46	78

STAMP OF APPROVAL	PARKING LAYOUT
FOR SANCTION PURPOSE	
BASEMENT & LOWER GROUND / PARKING FLOOR	

Sanctioned No. B.P./Charholi/105/2024
Subject to conditions mentioned in the Office Order No. 02/07/2024 given dated
Pimpri
Date :04/07/2024

Municipal Corporation Pimpri Chinchwad EETD. 11/10/02

O. C. Signed by
City Engineer

for City Engineer
Building Permission Dept.
PCMC., Pimpri, Pune-18.