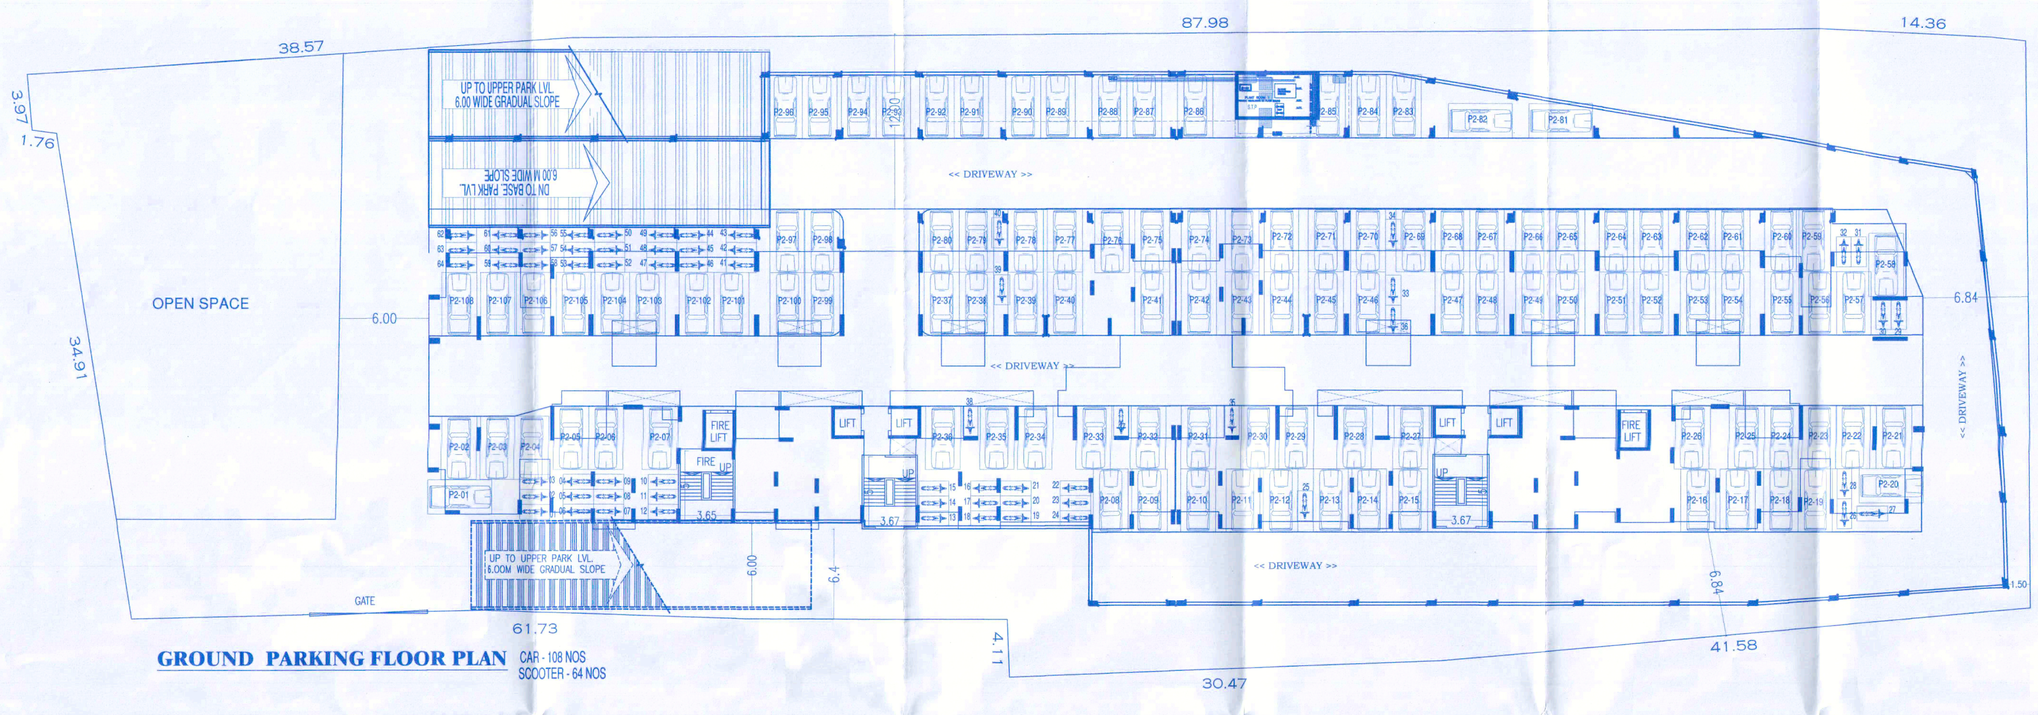

GROUND PARKING FLOOR PLAN CAR - 108 NOS SCOOTER - 64 NOS

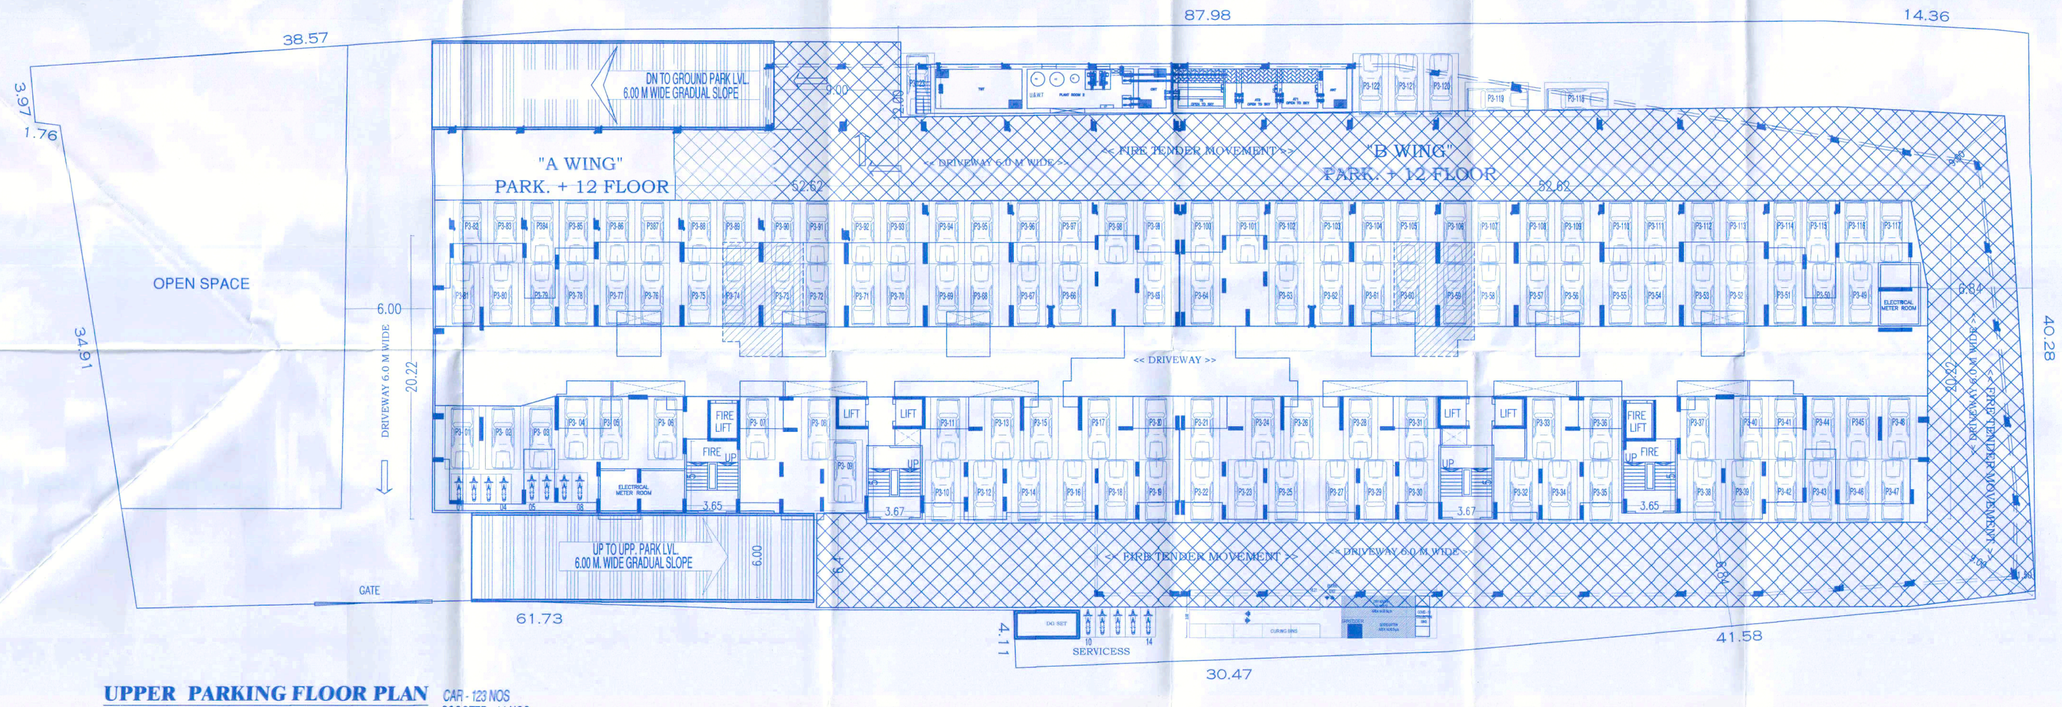

UPPER PARKING FLOOR PLAN CAR - 123 NOS SCOOTER - 14 NOS

PARKING LAYOUT

02/13

Revised Date: 24/01/2025
APPROVED SUBJECT TO CONDITION
APPROVED UNDER COMMENCEMENT
CERTIFICATE NO. CC/3216/24
Building Inspector (Jr.Engg./Sect. Engg.) Deputy Engineer
BUILDING PERMISSION DEPT.
ZONE-2, P.M.C.

PUNE MUNICIPAL CORPORATION BUILDING CONTROL DEPARTMENT APPROVED PUNE

ARCHITECT	OWNER (P.A.H.)
Ar. PRAKASH KULKARNI CA/98/22909	PODDAR HOUSING & DEVELOPERS THRU. M/S. SAI & SHANTISHOBHA VENTURE THRU, MR.PRATIK RAJERDRA PATHARE & OTHERS

SAI & SHANTISHOBHA VENTURE Pune 47

PROJECT

PROPOSED RESIDENTIAL BUILDING AT, (NEW) S.NO.- 128/5/1/A4, (OLD) S.NO.- 128/5/1, AT. - DHAYARI, PUNE.

ARCHITECT (OLD) S.NO.- 128/5/1, (NEW) S.NO.- 128/5/1/A4.

P R A K A S H K U L K A R N I
ankur associates
A R C H I T E C T S
TEJOVALAYA, OFF. NO.- 101, 1ST FL., CTS. NO.-1187/19, GHOLE ROAD, SHIVAJINAGAR, PUNE - 411 005, PHONE - 020 66042800 / 01/ 02.
Email : prakash@ankurassociates.in

DATE	SCALE	DRN BY
23.01.2025	1 : 200	SONALI

F:\Sonali\VIKRAM CHAVAN\02.07.2024\M.D-23.01.2025.dwg