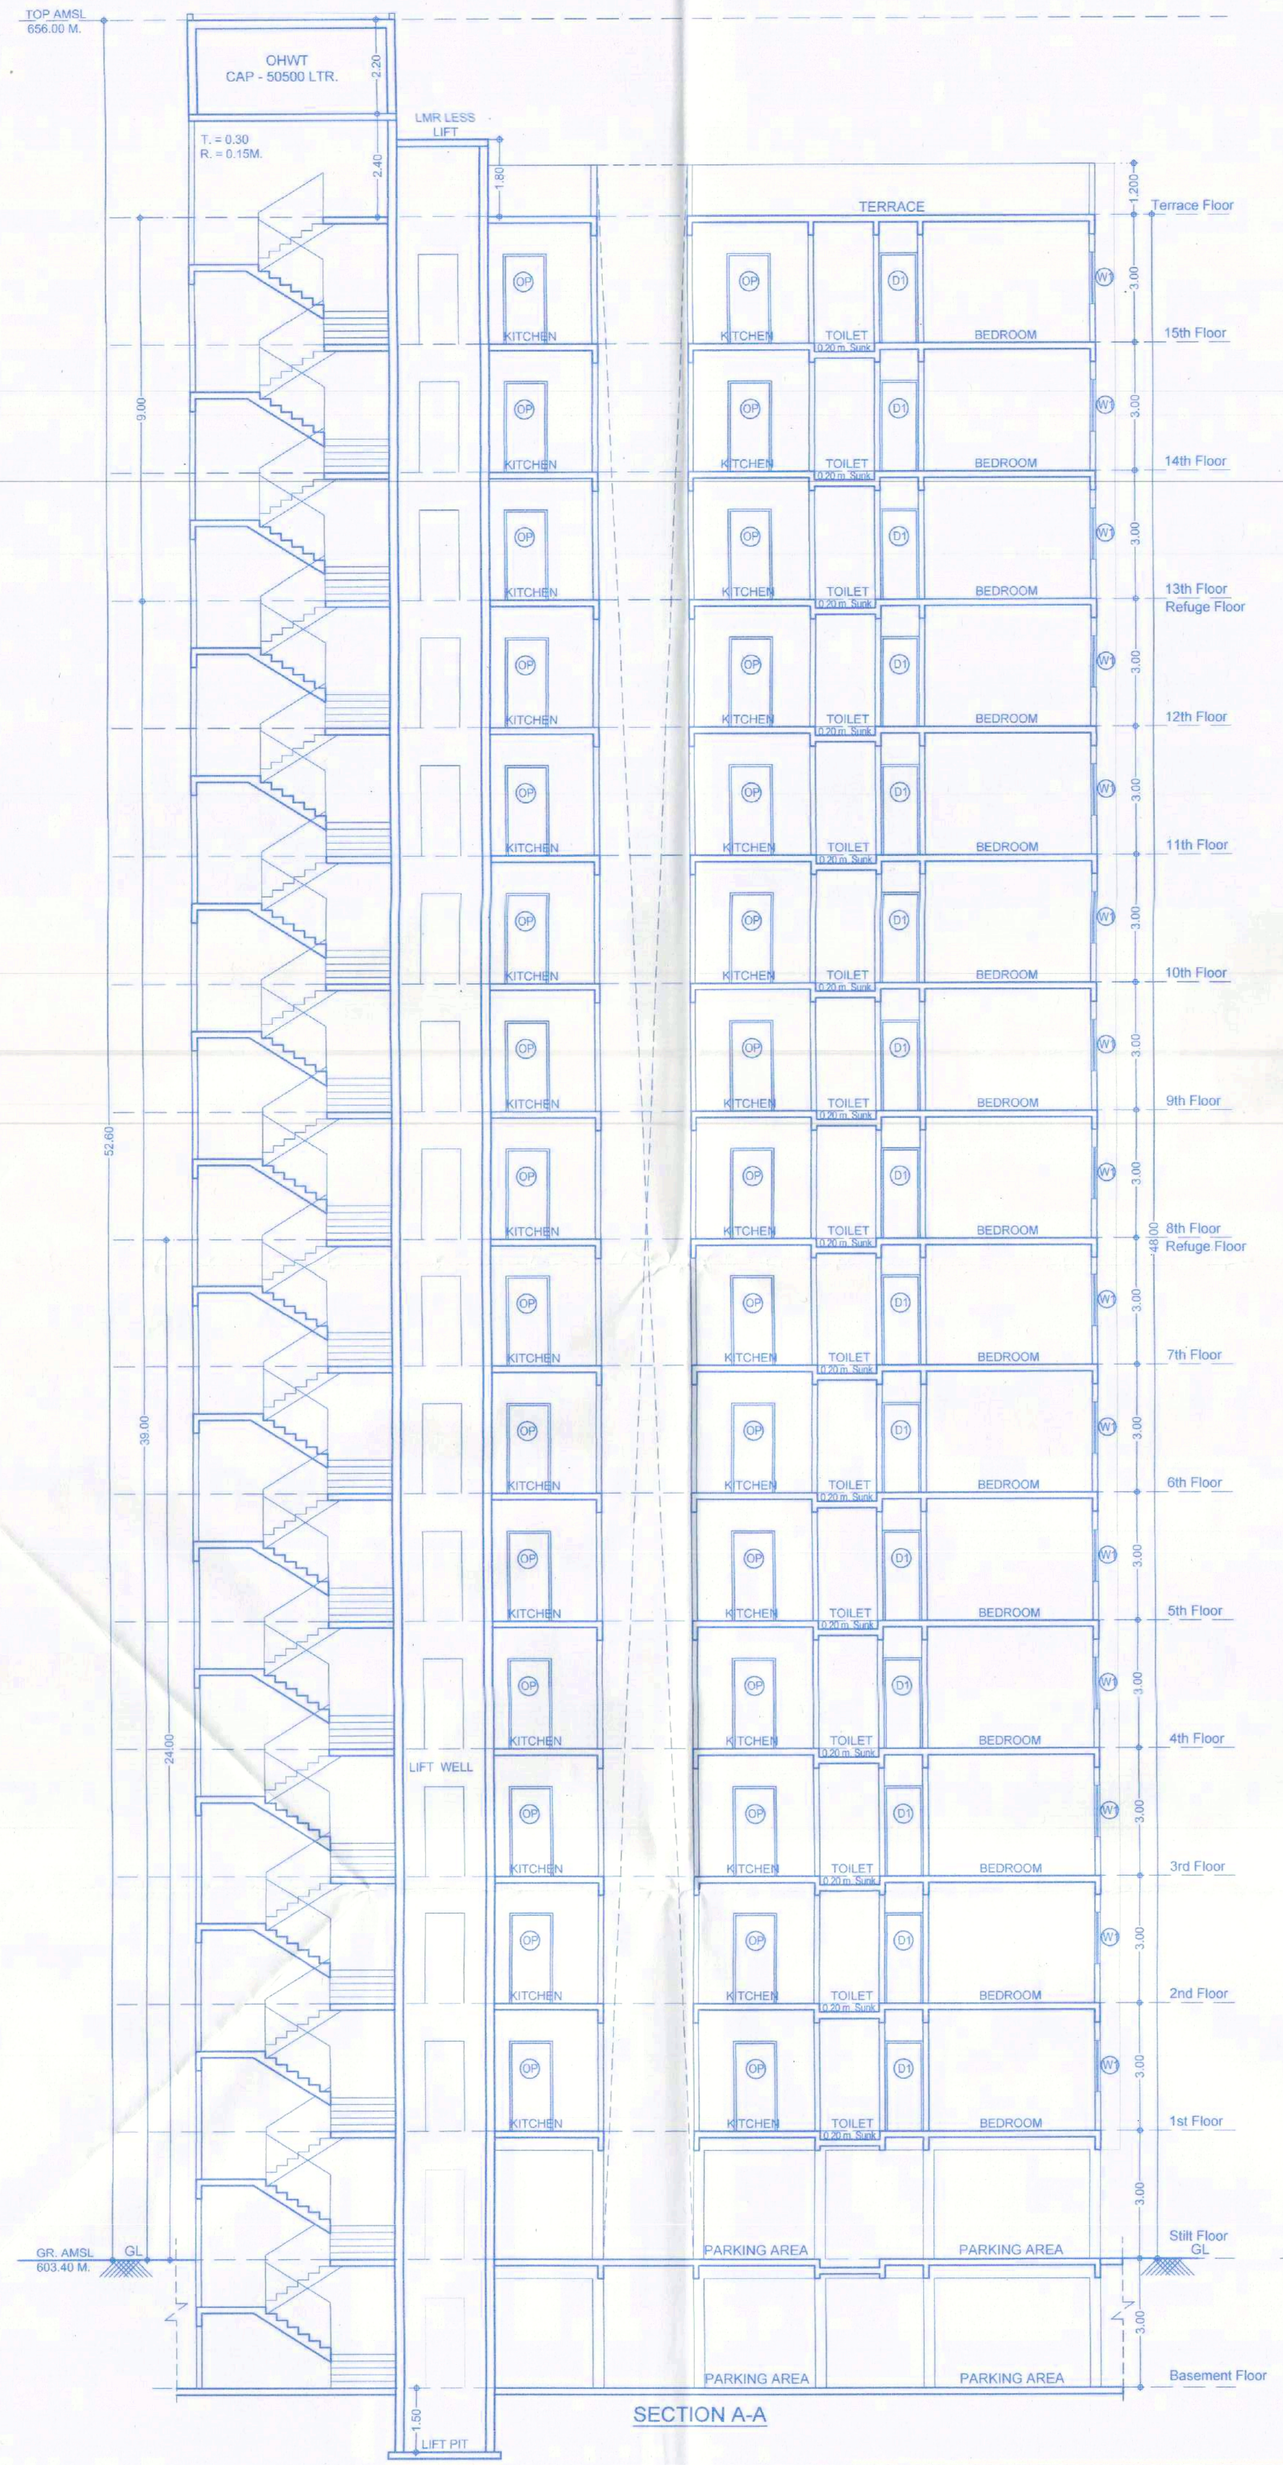

SECTION A-A

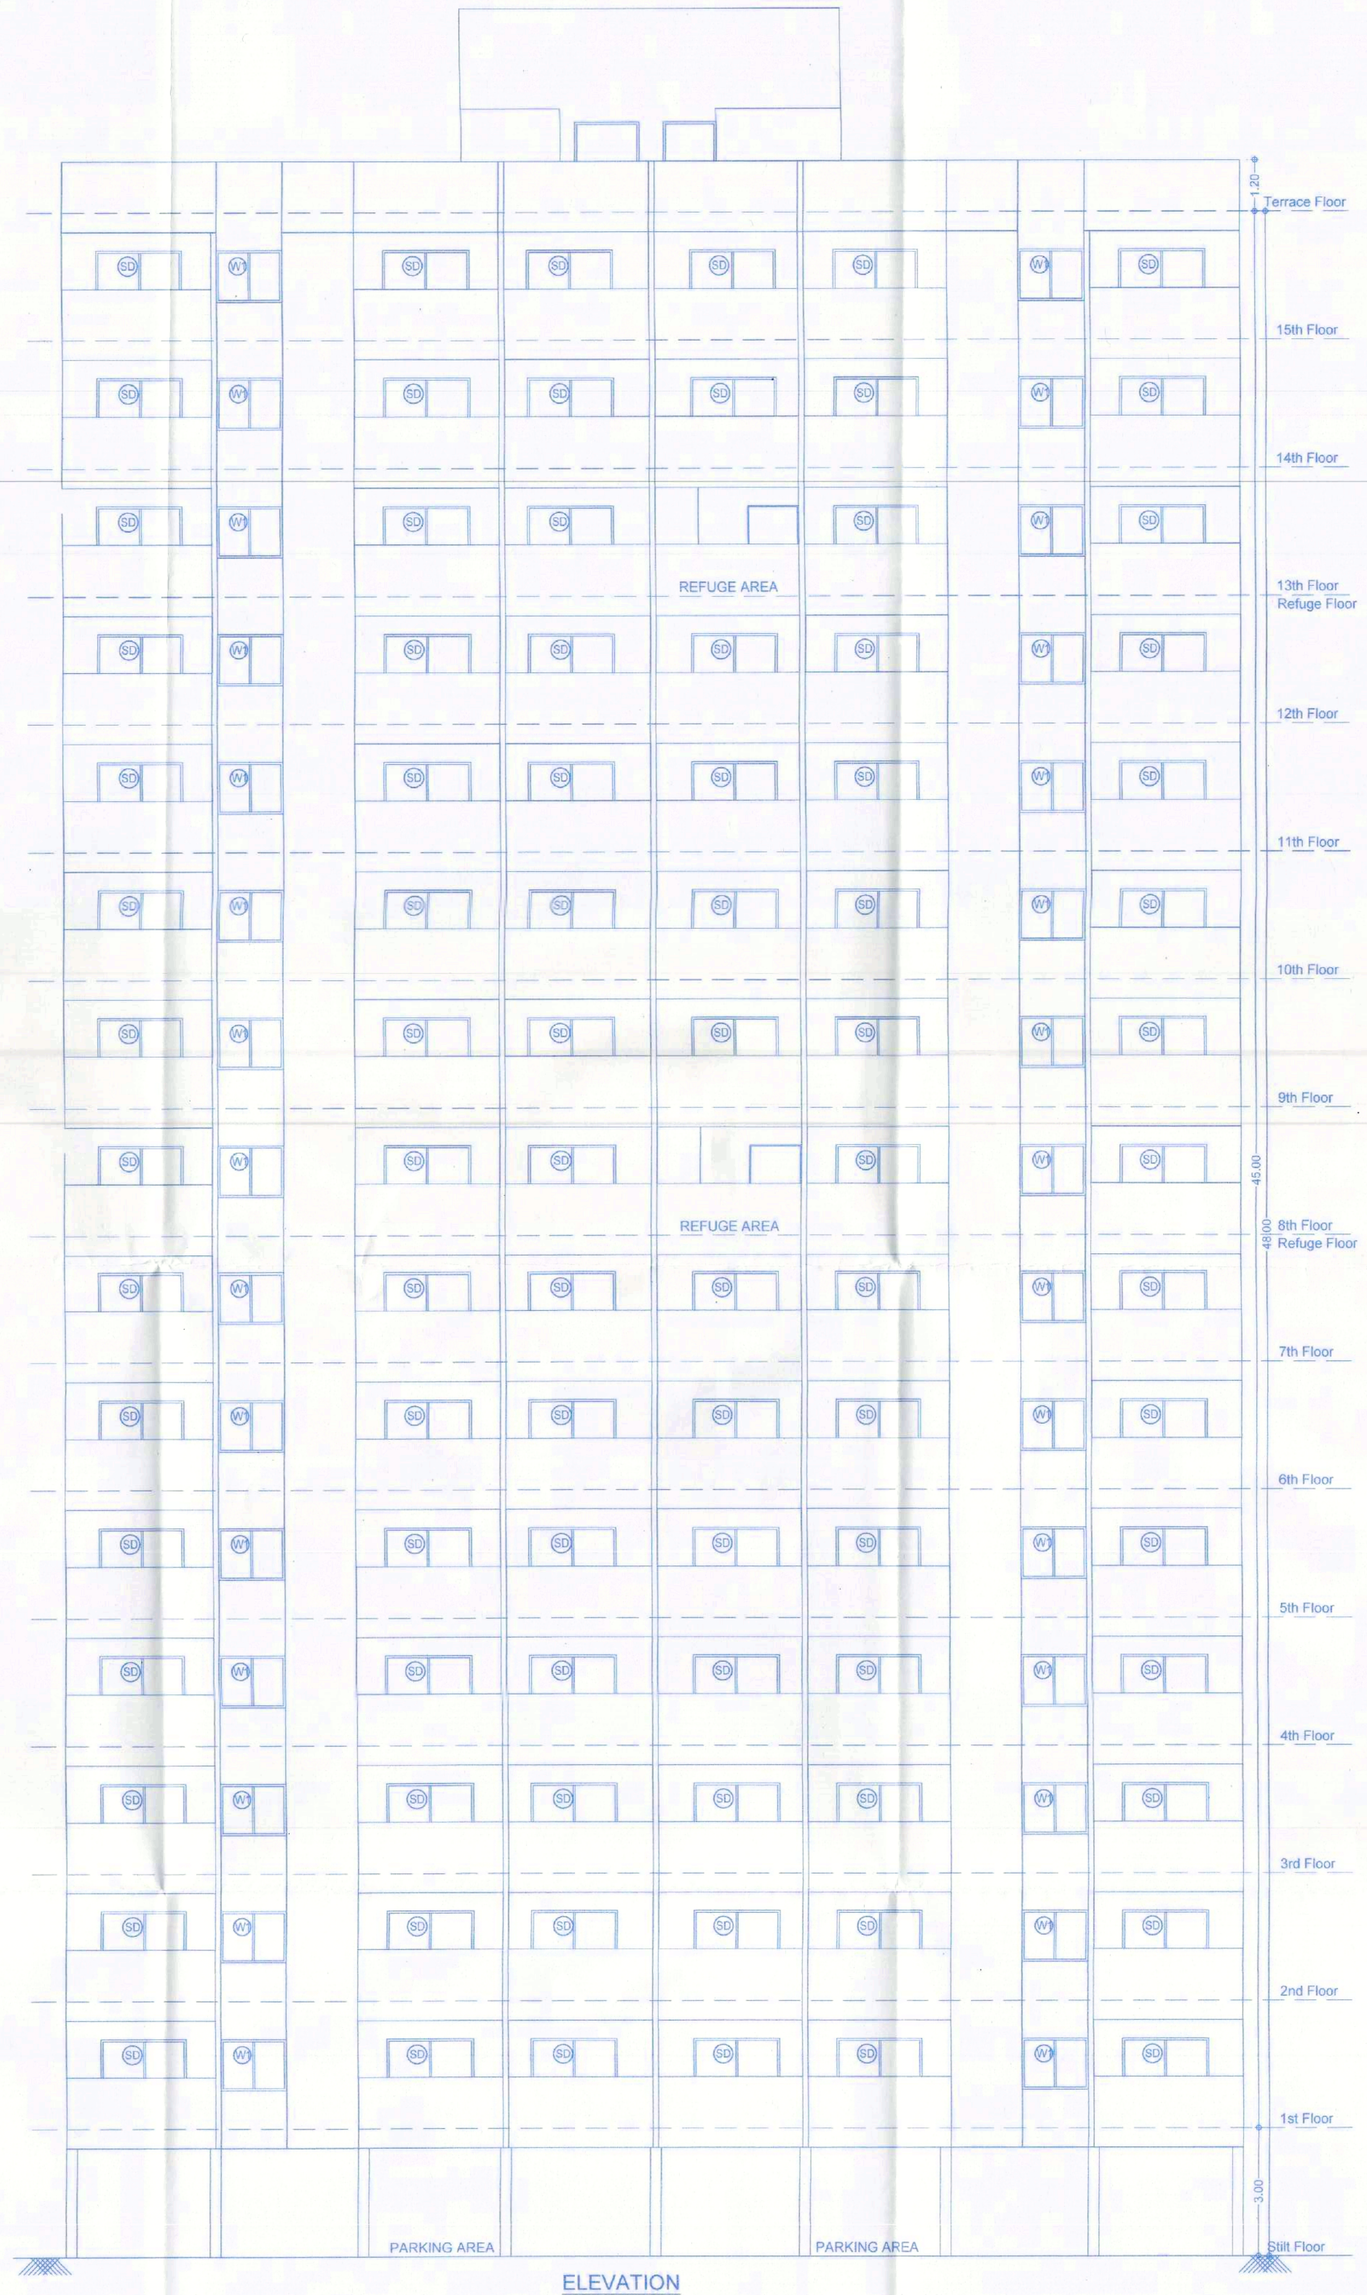

ELEVATION

DATE & STAMP OF APPROVAL 05/16

TOWER-3

नविन शिवाजी दि. 26/12/23

APPROVED SUBJECT CONDITION
APPROVED UNDER COMMENCEMENT
CERTIFICATE NO. CC/2292/23

Building Inspector (B.P./D.P. Zone No.-1) P.M.C. Deputy Engineer P.M.C.

PUNE MUNICIPAL CORPORATION BUILDING CONTROL DEPARTMENT APPROVED

F JOB TITLE / SITE ADDRESS

PROPOSED GROUP HOUSING SCHEME ON S. NO. 5/18 & 5/19 VILLAGE - DHANORI, TAL. - HAVELI, DISTRICT - PUNE.

G OWNER NAME AND SIGNATURE

Owner(s) Name:
Mr.Rahul Shivajirao Kadam
Through POA Holder M/S Rising Associates
Through Mr.Vineet K.Goyal

Owner(s)' sign:

H ARCHITECT

Architect(s) Name:
Vishwas Kulkarni CA/1984/8465
Hrishikesh Kulkarni CA/2002/29235

Architect(s)' sign:

NORTH: N

VK:a architecture

5th Floor,Nextgen Avenue,Sr.No.103(p), C.T.S.No.2850,S.B.Road,Near ICC Trade Tower,Bahirstwadi, Pune:411016.

P +91 20 6626 6888

E mail@vkarch.com
W www.vkarch.com

Drawing Title: Section & Elevation		Scale: 1:100 at A1-Paper Size
Drawn by: Akshay P.	Checked By: Anurag M.	Date: 30/10/2023
Job No: 2052	Drawing No: 215	Revision: –
Status: FOR P.M.C. SUBMISSION		