अट क्र. ५२:- मंजूर नकाशात दर्शविलेल्या पोटतळे १.८ मी. टी.सी. रस्ता सुमधस्थित जागेवर आणखीनच कुठल्याही प्रकारचे जागेवर बांधकामकरता येणार नाही.
अट क्र. ५३ :- मंजूर रेखांकनानुसार प्रस्तावित सुधारणा विकास योजना अभिप्राय नमाने मंजूर करते विकासकाचा बंधनकारक राहील.
अट क्र. ५४ :- विकासाच्या ठिकाणी सुरु प्रतिबंधक उपाययोजना संबंधाने वेळोवेळी दिलेल्या निर्देशाप्रमाणे करणे विकासकावर बंधनकारक राहील.
अट क्र. ५५ :- प्रस्तावाने / इमारतीचे प्रवेश द्वारजवळ, रस्त्याचे बाजुस १.० मी. अंतरावर डी.सी.टी.सी. पाय्याने असणे विकासकास बंधनकारक राहील.
अट क्र.५६ :- सुधारतीत बांधकामाचे क्षेत्र (Construction Area) FSI व Non FSI क्षेत्र मिळून २०,००० चौ. मी. पेक्षा जास्त होत असल्यास पर्यावरण विभागाचा ना हरकत दाखला मागर केल्याशिवाय बांधकामास सुरुवात करता नये.
अट क्र.५७ :- H.T.Line NOC मागर केल्याशिवाय जागेवर बांधकाम करता येणार नाही.
अट क्र.५८ :- नकाशात दर्शविलेले visitor वाहनतळ विकासकास विकता येणार नाही.

DATE & STAMP OF APPROVAL 02/32

MLCP Building

Sanctioned No. B.P. Punawale/36/2024
Subject to conditions mentioned in the Office Order No.
even dated 8/4/2024
Pimpri
Date : 8/4/2024

Pimpri Chinchwad Municipal Corporation ESTD. 11/10/82

Executive Engineer
Building Permission and Unauthorised Building Construction Control Department,
Pimpri Chinchwad Municipal Corporation
Pimpri-411 018

City Engineer
Building Permission Dept.
PCMC., Pimpri, Pune-18

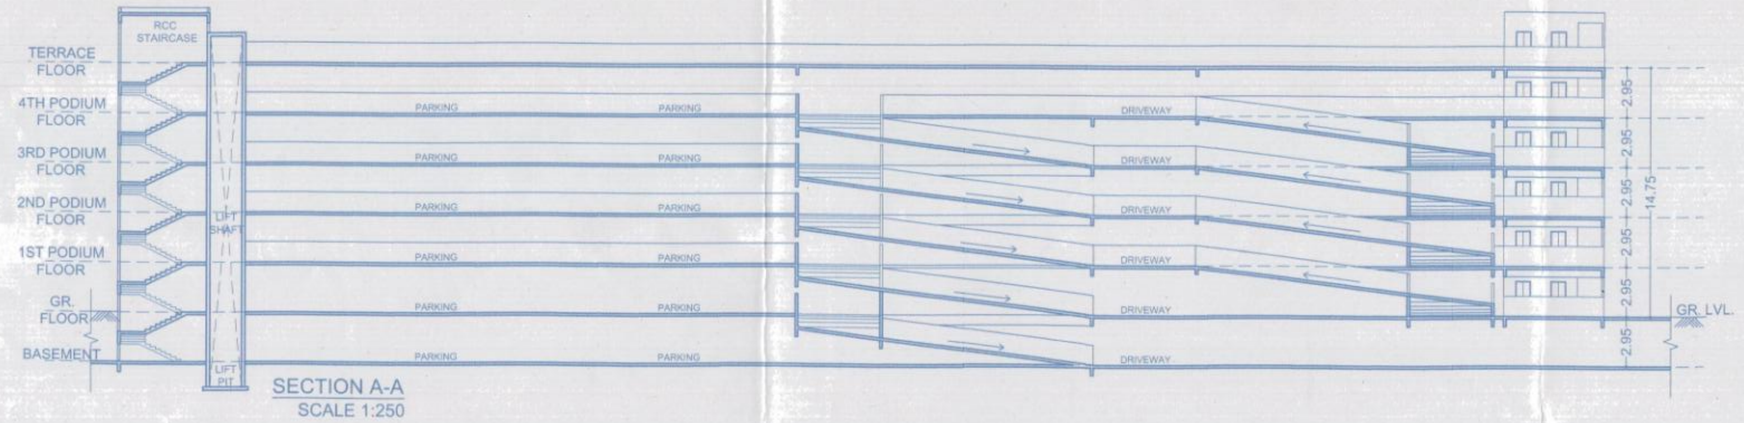

SECTION A-A
SCALE 1:250

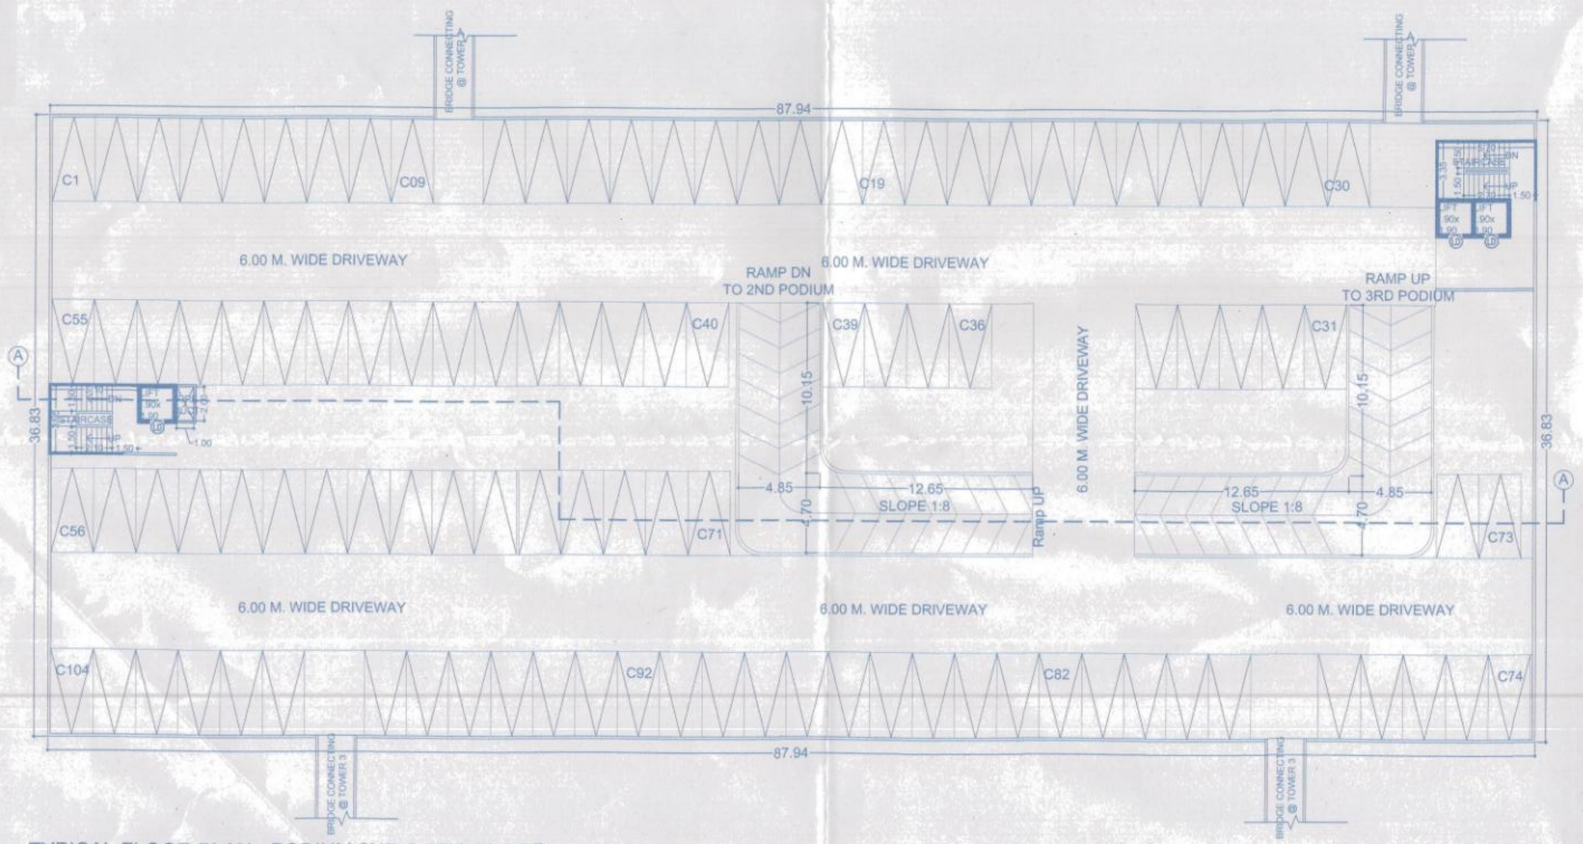

TYPICAL FLOOR PLAN - PODIUM 2ND & 4TH FLOOR
CAR = 104 NOS. SCALE 1:250

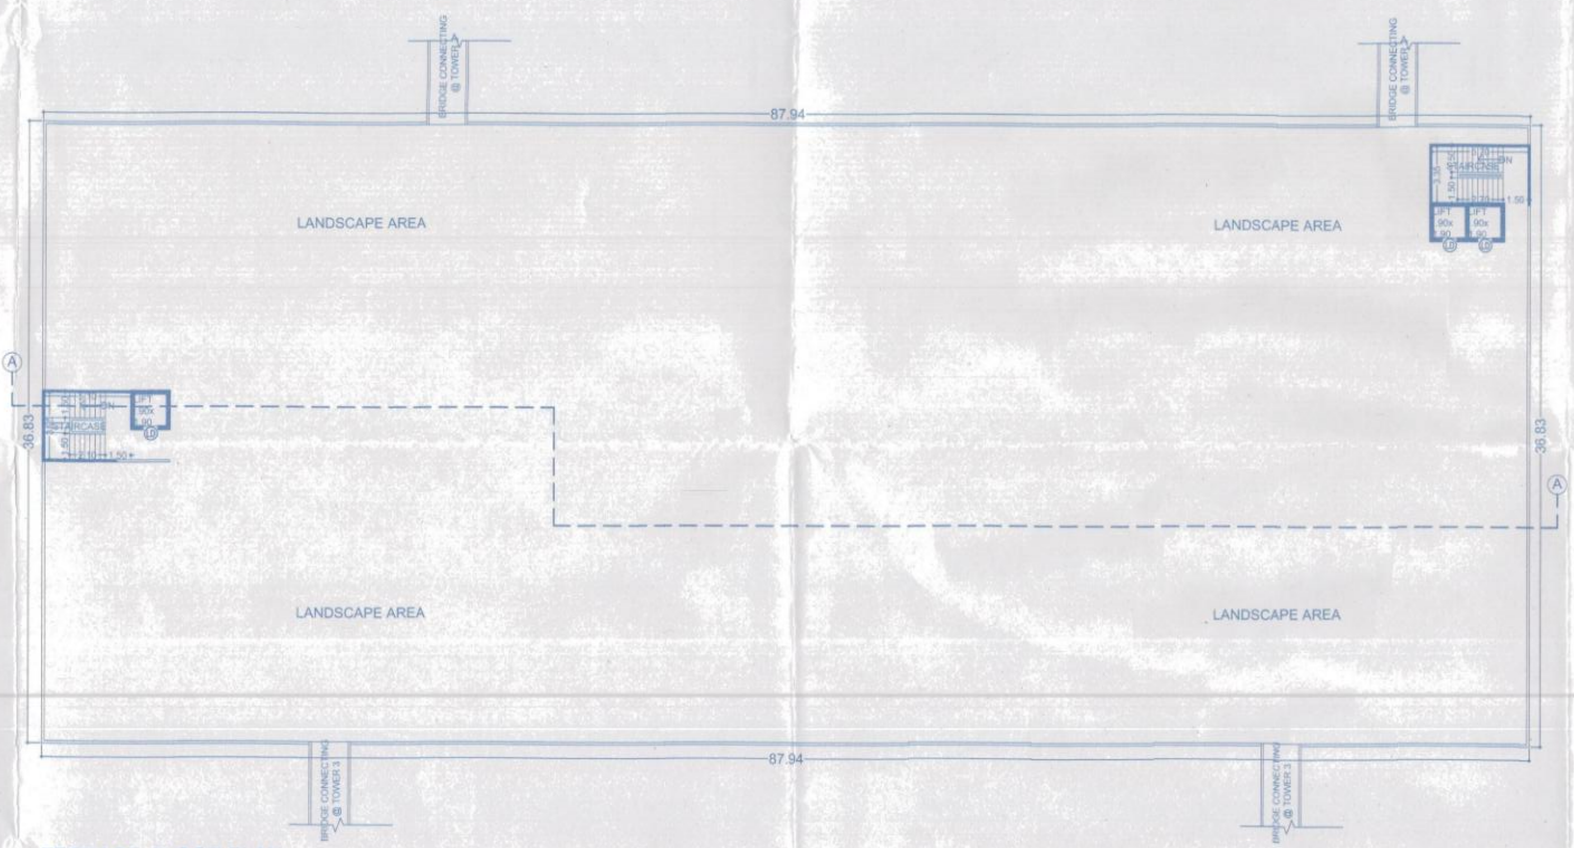

TERRACE FLOOR PLAN
SCALE 1:250

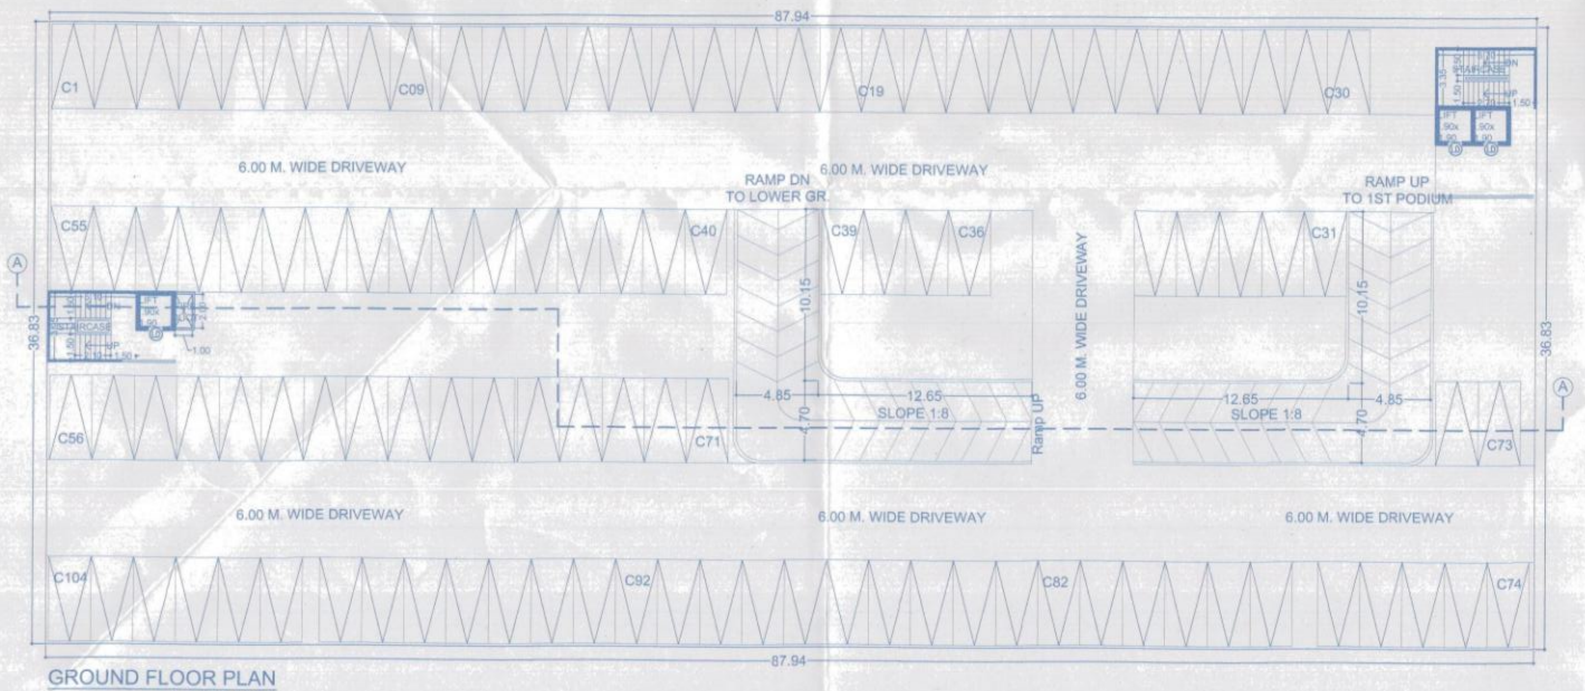

GROUND FLOOR PLAN
SCALE 1:250
CAR = 109 NOS.

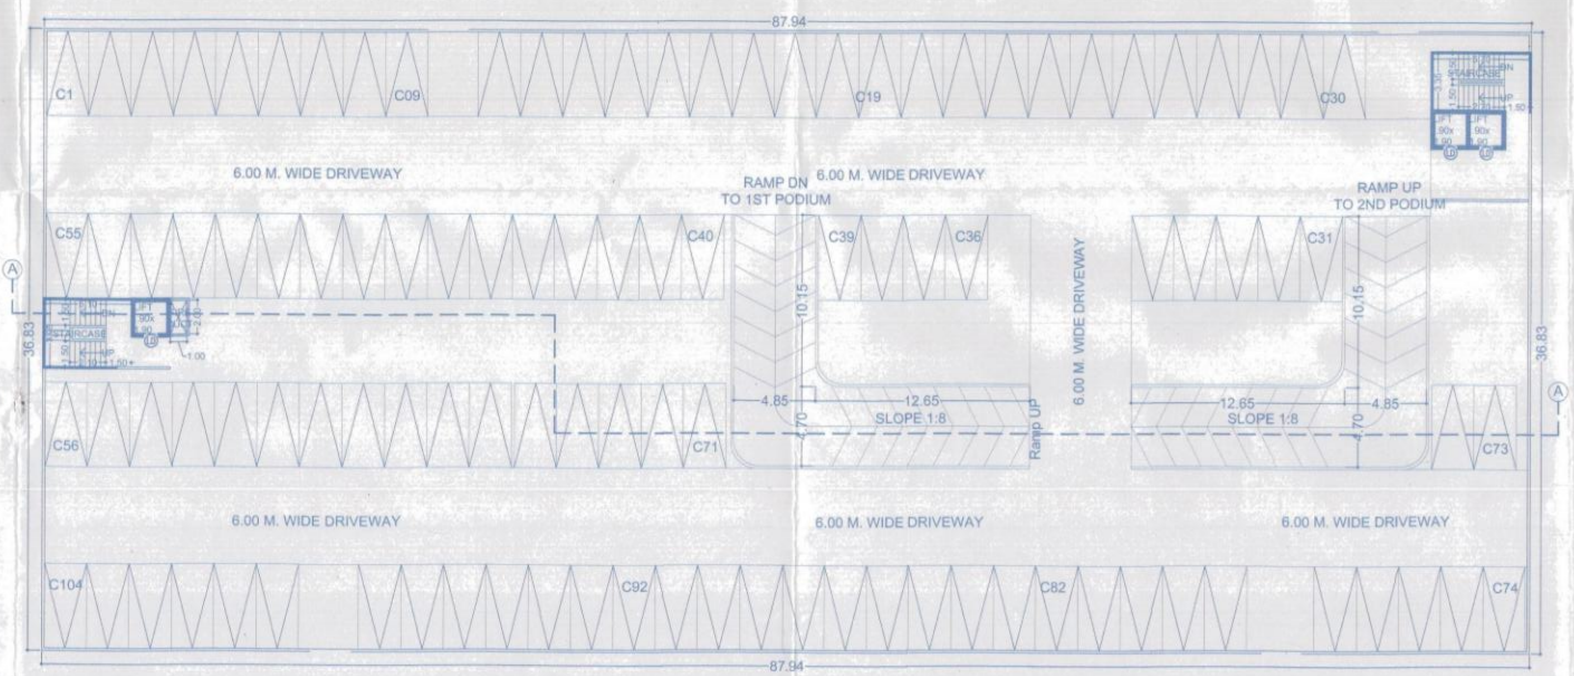

TYPICAL FLOOR PLAN - PODIUM 1ST & 3RD FLOOR
CAR = 109 NOS. SCALE 1:250

F JOB TITLE / SITE ADDRESS
REVISED RESIDENTIAL PROJECT AT S. NO. 31, 32(P), PLOT NO. 1, PUNAWALE, TAL - MULSHI, PUNE.

G OWNER NAME AND SIGNATURE
Owner(s) Name: Moonstone Real Infra Pvt. Ltd. Mr. Rajesh K. Goyal & Others
Owner(s) sign:

H ARCHITECT
Architect(s) Name: Vishwas Kulkarni : CA/1984/8465
Hrishikesh Kulkarni : CA/2002/29235
Architect(s) sign:
NORTH N

VK:a architecture
5th Floor,Nextgen Avenue,Sr No.103(p), C.T.S No.2850,S.B.Road,Near ICC Trade Tower,Bahiratwadi, Pune:411016.
P +91 20 6626 8888
E mail@vkarch.com
W www.vkarch.com

Drawing Title: MLCP BUILDING		Scale: 1:250 at 600x950 A1-Paper Size
Drawn by: Akshay P.	Checked by: Anurag M.	Date: 07/03/2024
Job no.: 2260	Drawing no.: 213	Revision: _
Status: FOR FIRE NOC		