BUILDING-C

14/18

Sanctioned No. B.P. /Charholi/155/2024
Subject to conditions mentioned in the
Office Order No.
even dated 23/10/2024
Pimpri
Date 23/10/2024

Executive Engineer
Building Permission and Unauthorised Building
Construction Control Department
Pimpri Chinchwad Municipal Corporation

City Engineer
Building Permission Dept
PCMC., Pimpri-Pune-18

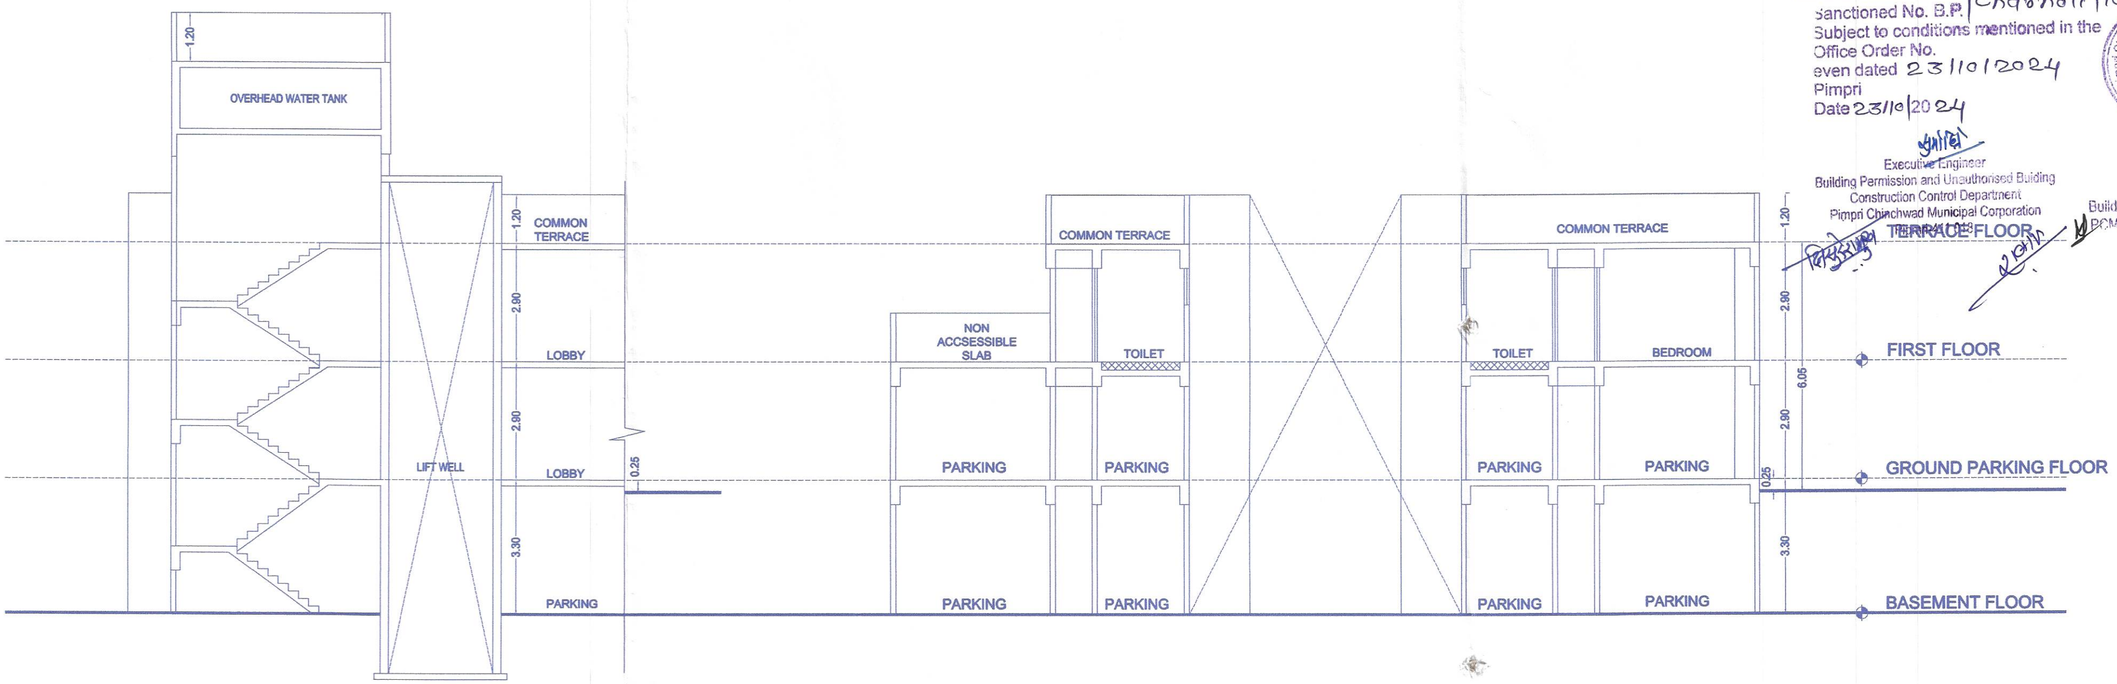

SECTION AT AA
SCALE 1:100

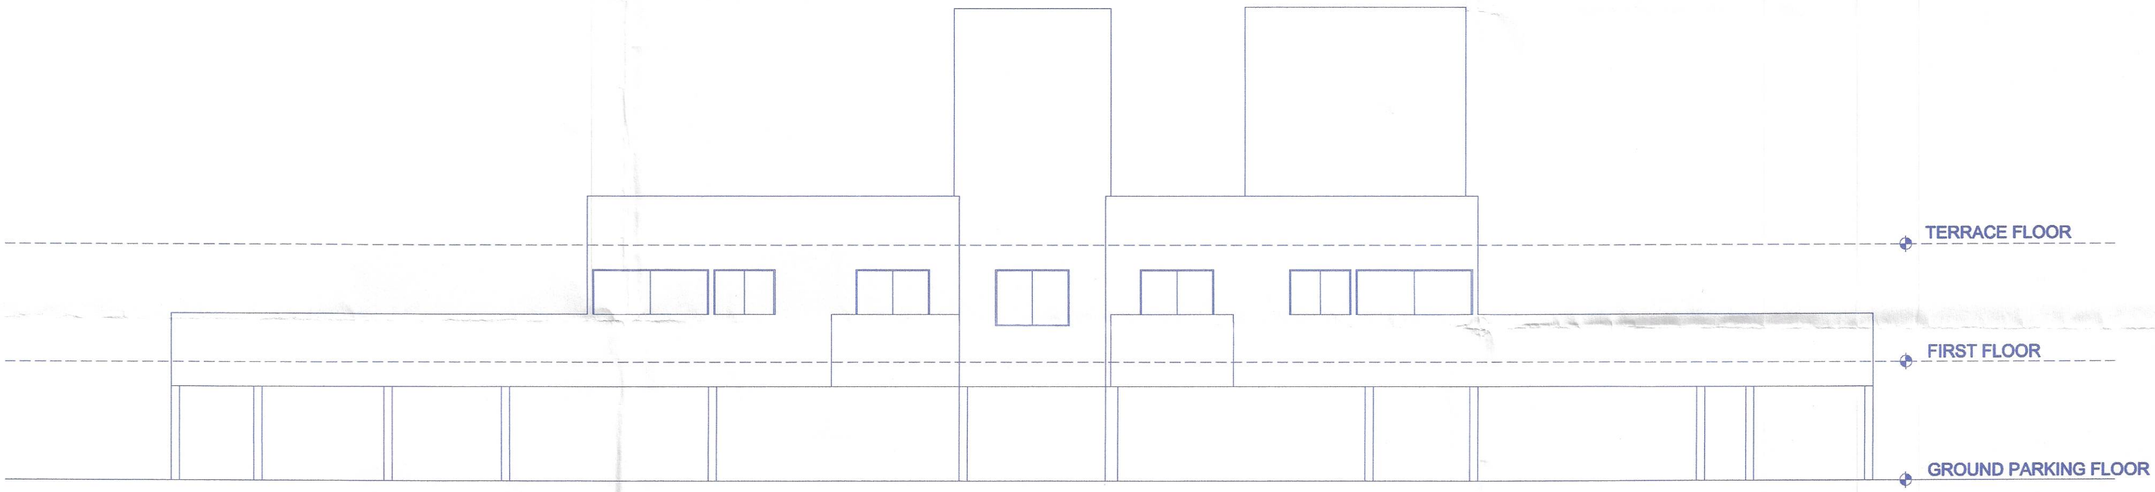

ELEVATION
SCALE:1:100

OWNER'S NAME:	OWNER'S SIGN:
(1)M/S- D.R.GAVHANE LEGACY THROUGH PARTNER M/S-D.R.GAVHANE LANDMARKS LLP THROUGH PARTNER MR. AMIT DAMODAR GAVHANE & OTHER (2) M/S. KALBHOR REALTORS & SERVICES LLP THROUGH PARTNER MR.DHANANJAY VITTHAL KALBHOR OTHER (3) M/S. MANGALAM LANDAMARKS LLP THROUGH PARTNER MR.SUBHASH SAKORE & OTHER.	

PROJECT:

SURVEY NO : 419 (P)
HISSA NO :
PLOT NO :
CTS NO :
DESCRIPTION : VILLAGE-CHARHOLI BK.

ARCHITECT:	ARCHITECT'S SIGN:
AR.VILAS JAGANNATH YELE	

JOB NO.	DRG.NO.	SCALE	DRAWN BY	CHECKED BY
		1:100		
INWARD NO.		DATE	25-09-2024	
KEY NO.		SHEET NO.	14/18	

N