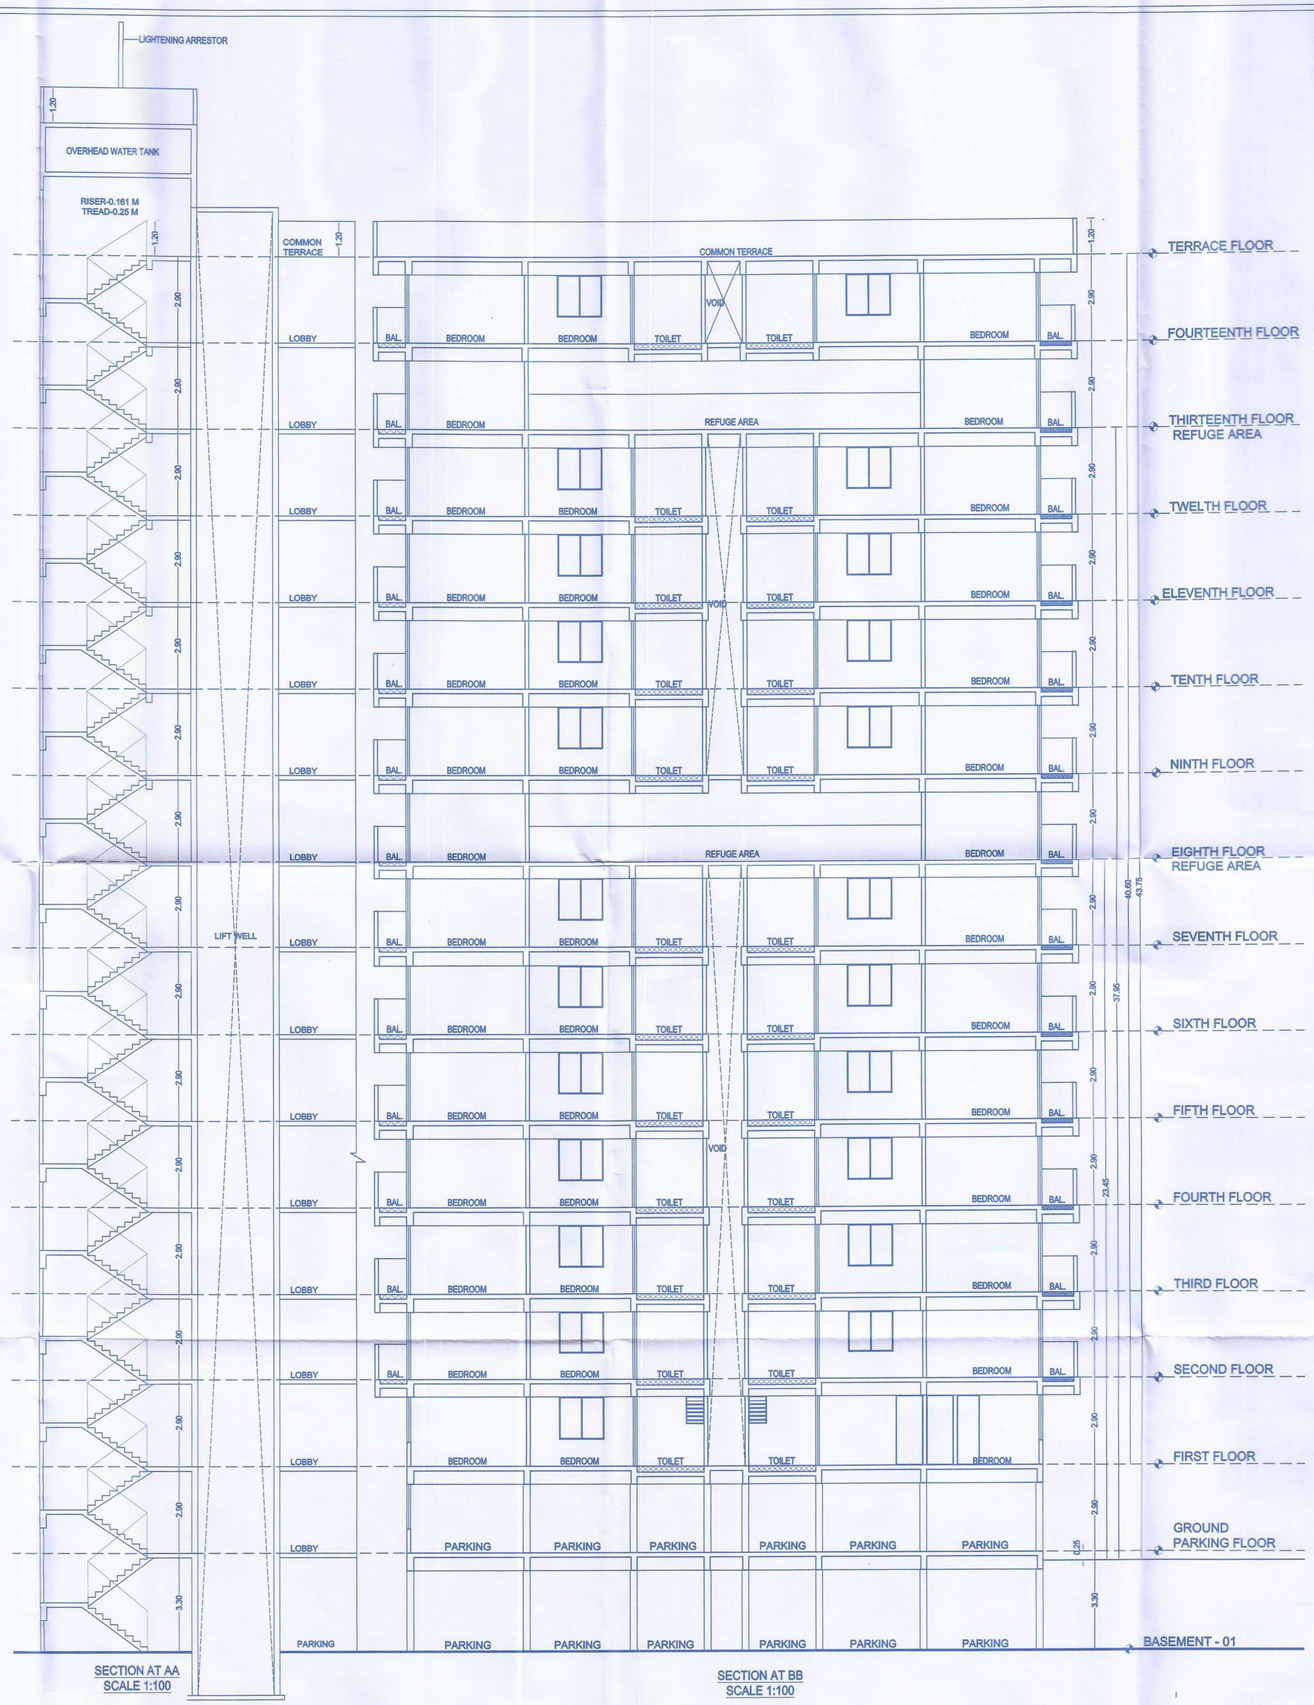

SECTION AT AA
SCALE 1:100

SECTION AT BB
SCALE 1:100

BUILDING- A

05/22

Sanctioned No. B.P/charholi/32/2025
Subject to conditions mentioned in the
Office Order No.
aven dated - 13/02/2025
Pimpri
Date : 13/02/2025

Pimpri Chinchwad Municipal Corporation ESTD. 11/10/82 Pimpri-411 018

O. C. Signed by
City Engineer

For City Engineer
Building Permission Dept.
PCMC., Pimpri, Pune-18

OWNER'S NAME: (1) M/S- D.R.GAVHANE LEGACY THROUGH PARTNER M/S-D.R.GAVHANE LANDMARKS LLP THROUGH PARTNER MR. AMIT DAMODAR GAVHANE & OTHER (2) M/S. KALBHOR REALTORS & SERVICES LLP THROUGH PARTNER MR.DHANANJAY VITTHAL KALBHOR OTHER (3) M/S. MANGALAM LANDMARKS LLP THROUGH PARTNER MR.SUBHASH SAKORE & OTHER	OWNER'S SIGN:
PROJECT: SURVEY NO : 419 (P) HISSA NO : PLOT NO : CTS NO : DESCRIPTION : VILLAGE-CHARHOLI BK.	
ARCHITECT: AR.VILAS JAGANNATH YELE	ARCHITECT'S SIGN:

JOB NO.	DRG.NO.	SCALE	DRAWN BY	CHECKED BY
		1:100		
INWARD NO.		DATE	22-01-2025	
KEY NO.		SHEET NO.	05/22	