1ST SANCTION :- B.P / MOSHI / LAYOUT / 03 / 2011 DT. 07 / 02 / 2011
2ND SANCTION :- B.P / MOSHI / LAYOUT / 28 / 2012 DT. 31 / 08 / 2012

STAMP OF APPROVAL — J - BLDG. (MHADA)

FOR SANCTION PURPOSE

SECTION & ELEVATION

Sanctioned No. B.P/MOSHI/1001/2021
Subject to conditions mentioned in the Office Order No.
aven dated 31/12/2021
Pimpri
Date 31/12/2021

Pimpri Chinchwad Municipal Corporation ESTD. 11/10/1982

O. C. Signed by
Joint City Engineer

For Joint City Engineer
Building Permission Dept.
PCMC., Pimpri, Pune-18.

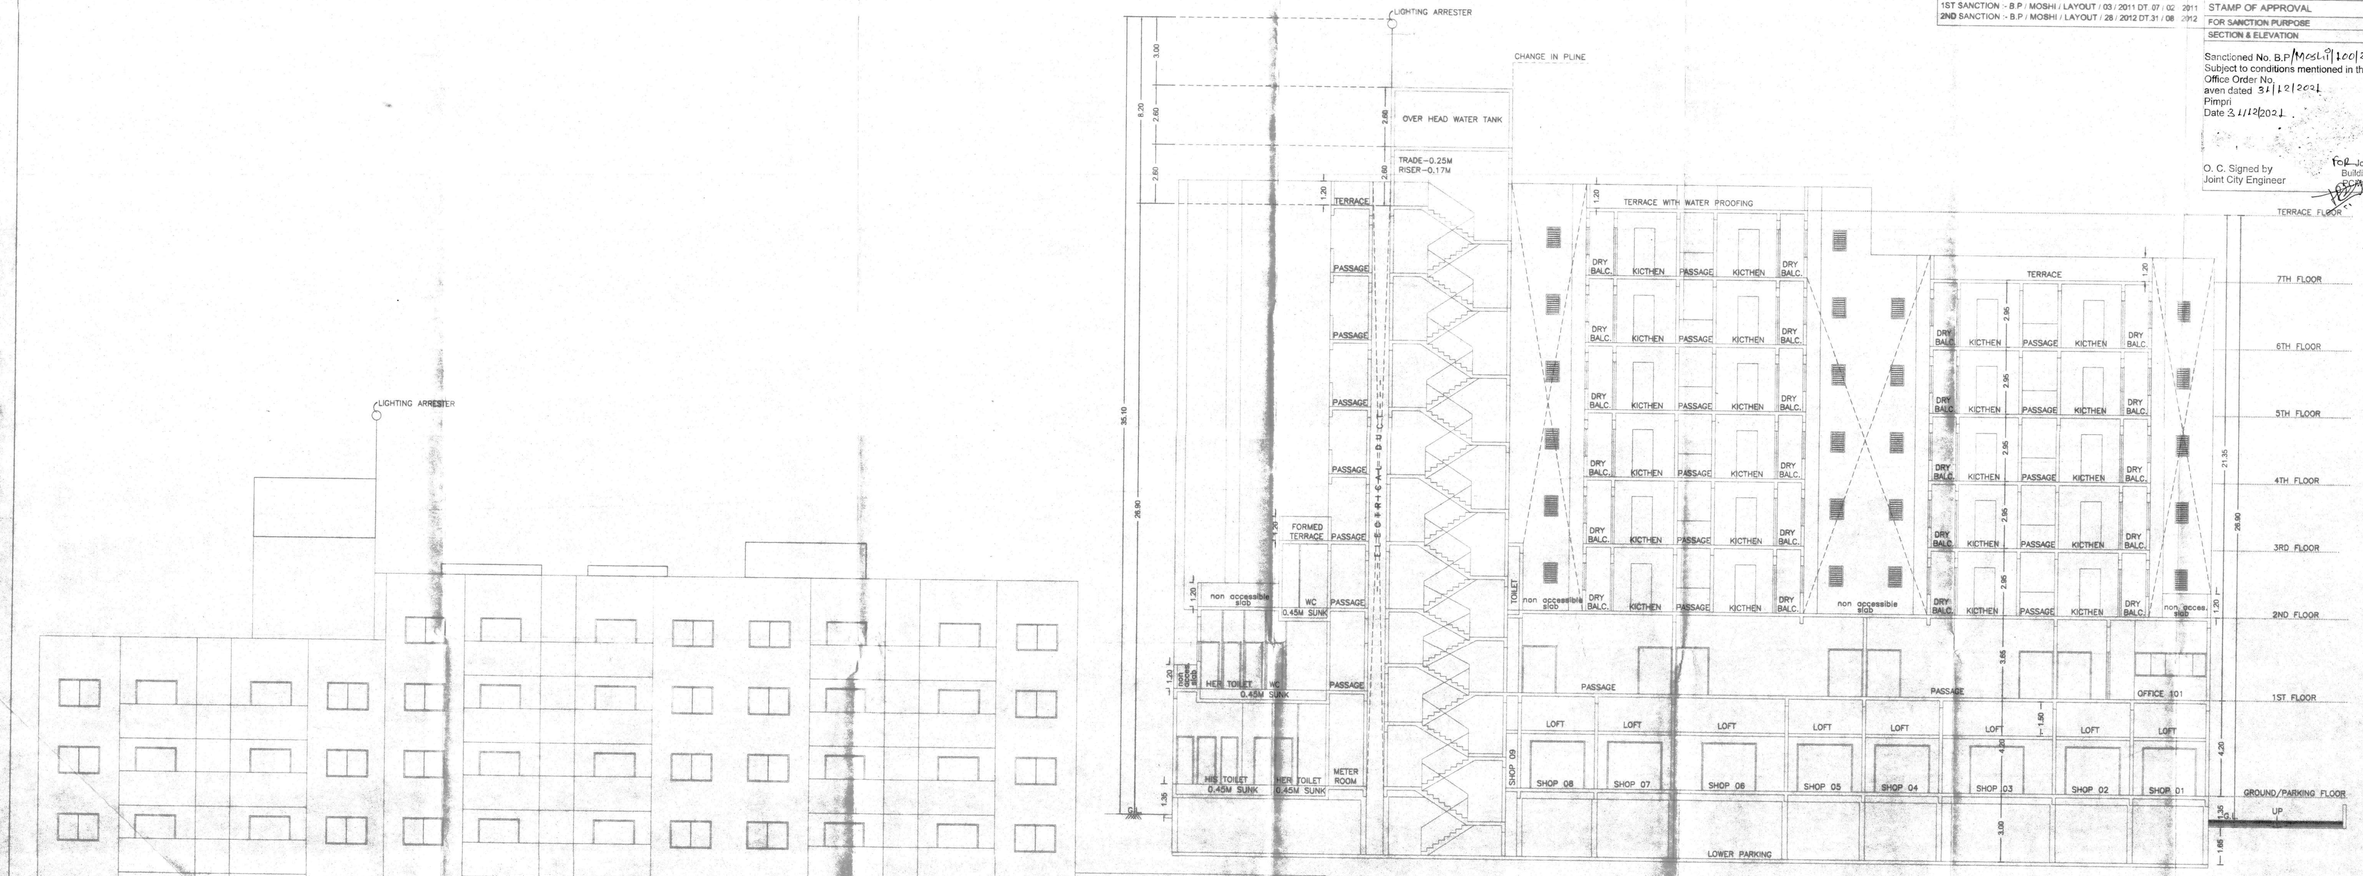

SECTION A-A

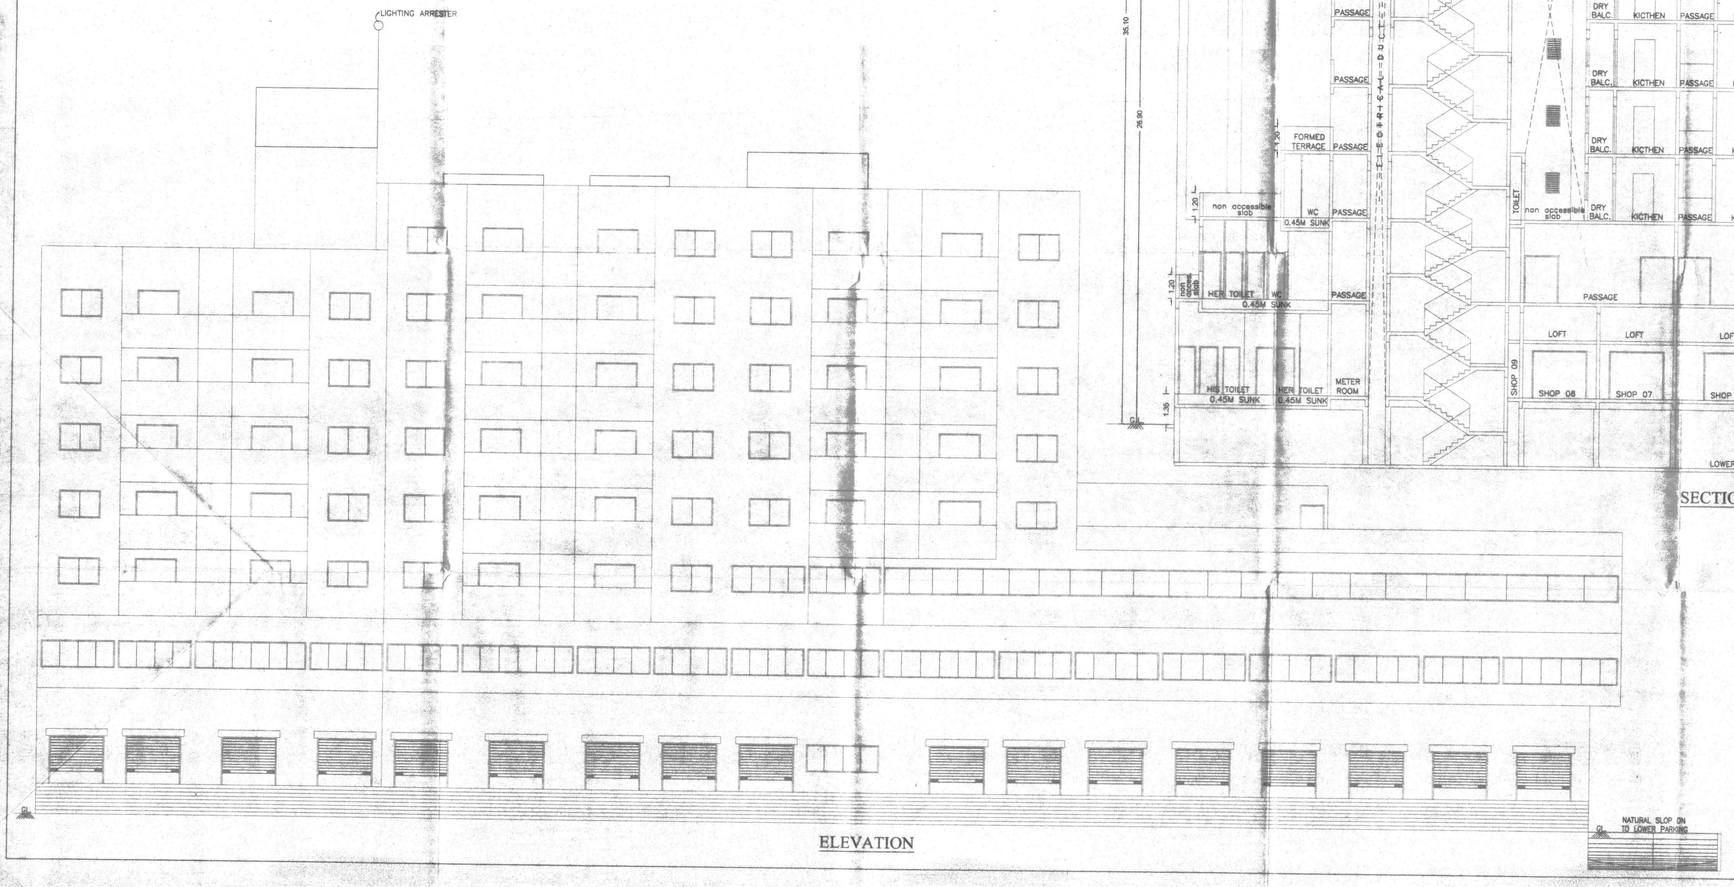

ELEVATION

OWNER'S NAME:	OWNER'S SIGN:
1) MR. YOGESH M. BAHEL 2) ELLORA BUILDWELL PVT LTD. THROUGH MR. KIRIT PATEL MR. AMRUTLAL NISAR	

PROJECT:
SURVEY NO : 669 — HISSA NO :
PLOT NO : PLOT A — CTS NO :
DESCRIPTION : MOSHI

ARCHITECT:	ARCHITECT'S SIGN:
VIKAS ACHALKAR 1221, B/1 WRANGLAR PARANJAPE ROAD, BEHIND BHAVE X-RAY CLINIC, OFF. F.C. ROAD, PUNE - 411004. PH: 25631675/76 — REG. NO. CA/94/17806	

JOB NO.	DRG.NO.	SCALE	DRAWN BY	CHECKED BY
		1:100	S.A.K	
INWD NO.	INWD/MOS/690710	DATE	28.12.2021	
KEY NO.		SHEET NO.	23 / 24	