STAMP OF APPROVAL 05/15

TOWER 3

New Resi Date:- 28/03/2024
APPROVED SUBJECT TO CONDITION
APPROVED UNDER COMMENCEMENT
CERTIFICATE NO. CC/344/23

Building Inspector (B.P./D.P. Zone No.-1) P.M.C — Deputy Engineer P.M.C

POONA MUNICIPAL CORPORATION BUILDING CONTROL DEPARTMENT APPROVED POONA

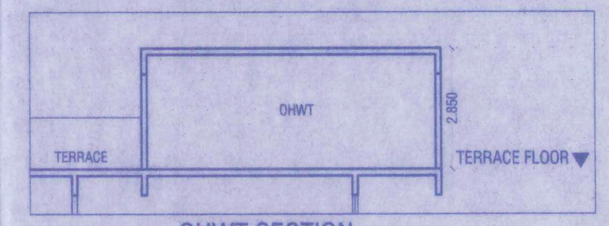

OHWT SECTION
(SCALE 1:100)

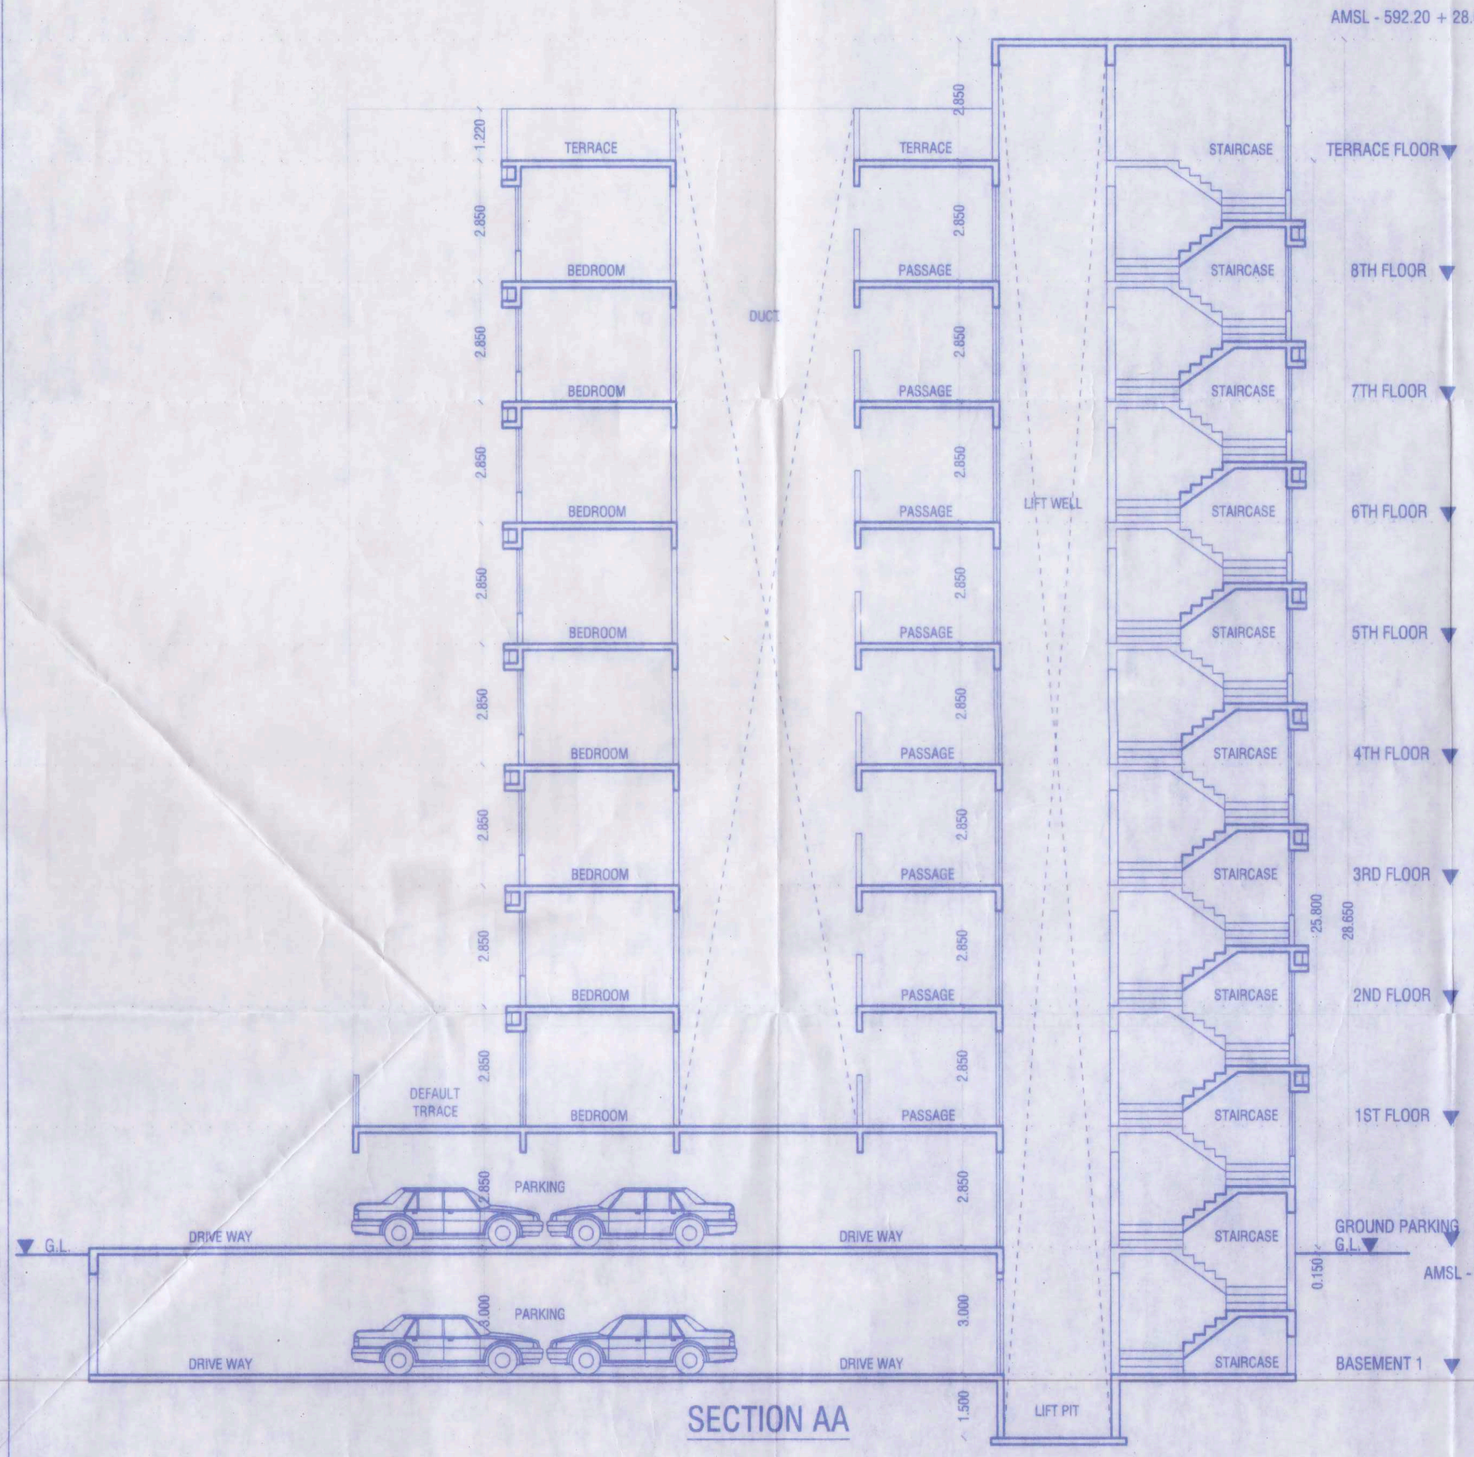

SECTION AA

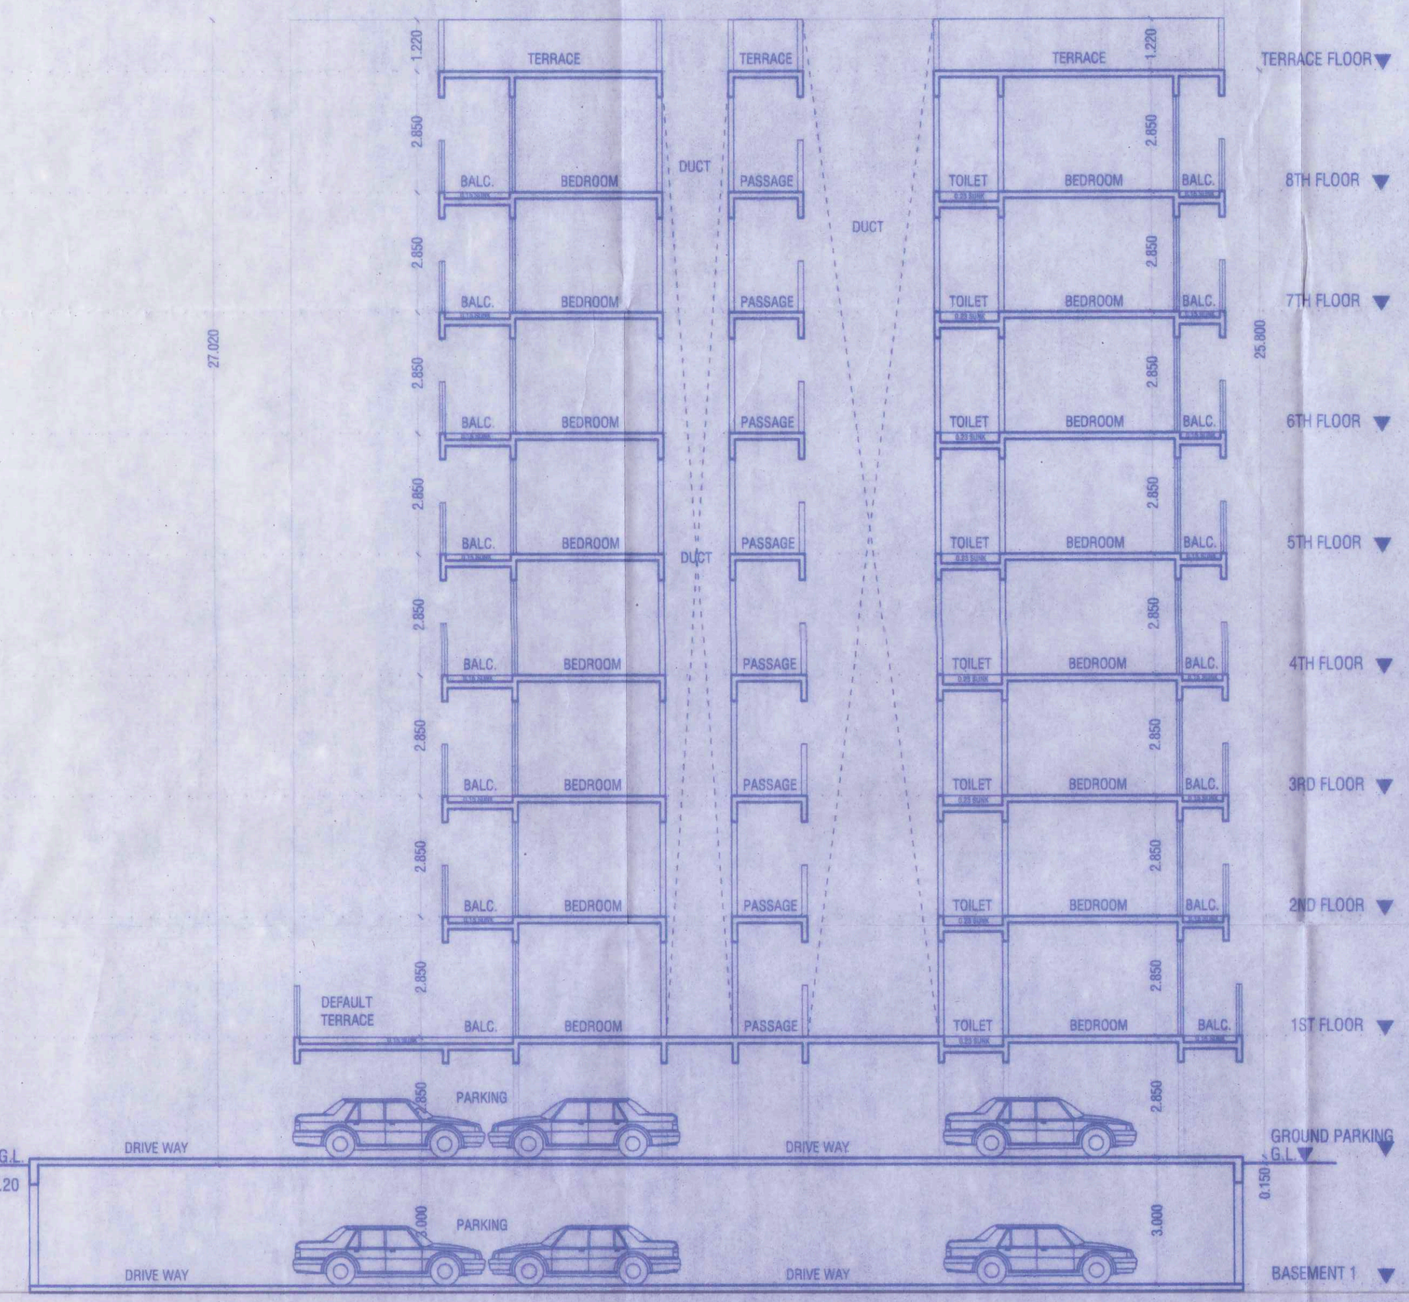

SECTION BB

SCHEDULE OF OPENING	
FD= 1.070 X 2.240	W= 2.590 X 1.520
D= 1.070 X 2.240	W1= 1.980 X 1.520
D1= 0.910 X 2.240	W2= 1.830 X 1.520
D2= 0.760 X 2.240	W3= 1.520 X 1.220
SD= 2.590 X 2.240	W4= 1.220 X 1.220
SD1= 1.980 X 2.240	W5= 1.060 X 1.220
SD2= 1.830 X 2.240	W6= 0.760 X 1.220
SD3= 1.576 X 2.240	W7= 0.610 X 1.220
	V= 0.610 X 0.910

PROPOSED RESIDENTIAL BUILDING ON S.NO.282/1/A, 282/1B/2, LOHEGAON,TAL- HAVELI, DIST-PUNE.
FOR : MR. TARACHAND MAHADU KHESE & OTHERS THROUGH (P.A.H.)
M/S.ANAND MINDSPACE LLP THROUGH ITS PARTNER

MR. DEVENDRA BANKATLAL RATHI

MR.MANOJ RAMDATTA SAWA

SCALE : 1: 100	CHECKED BY :-	DRG. NO. 05/15
DATE : 12-12-2023	REVISION NO.	
APPROVED BY: AR.SHAHIN		
DELT BY : SANA		

N

PARVEZ JAMADAR & ASSOCIATES
architecture | planning | interiors
Office No.1 & 2, 2nd Floor, Bhavat Arcade, Opp. to Burger King
Near Pashigaon Police Chowky, Gen. Thimmaya Road, Cantt. Pune, 1 INDIA
Tel. : +91 20 26362733, 26325415
E-mail: design@pjassociate.com arch_shahin@yahoo.com
Website: www.pjassociate.com

FILE PATH - \\comp3\g\sana\vishikesh bahet\lohegaon\final drawing (11-12-2023)\1 fsh12-12-2023 - 282 lohegaon.dwg