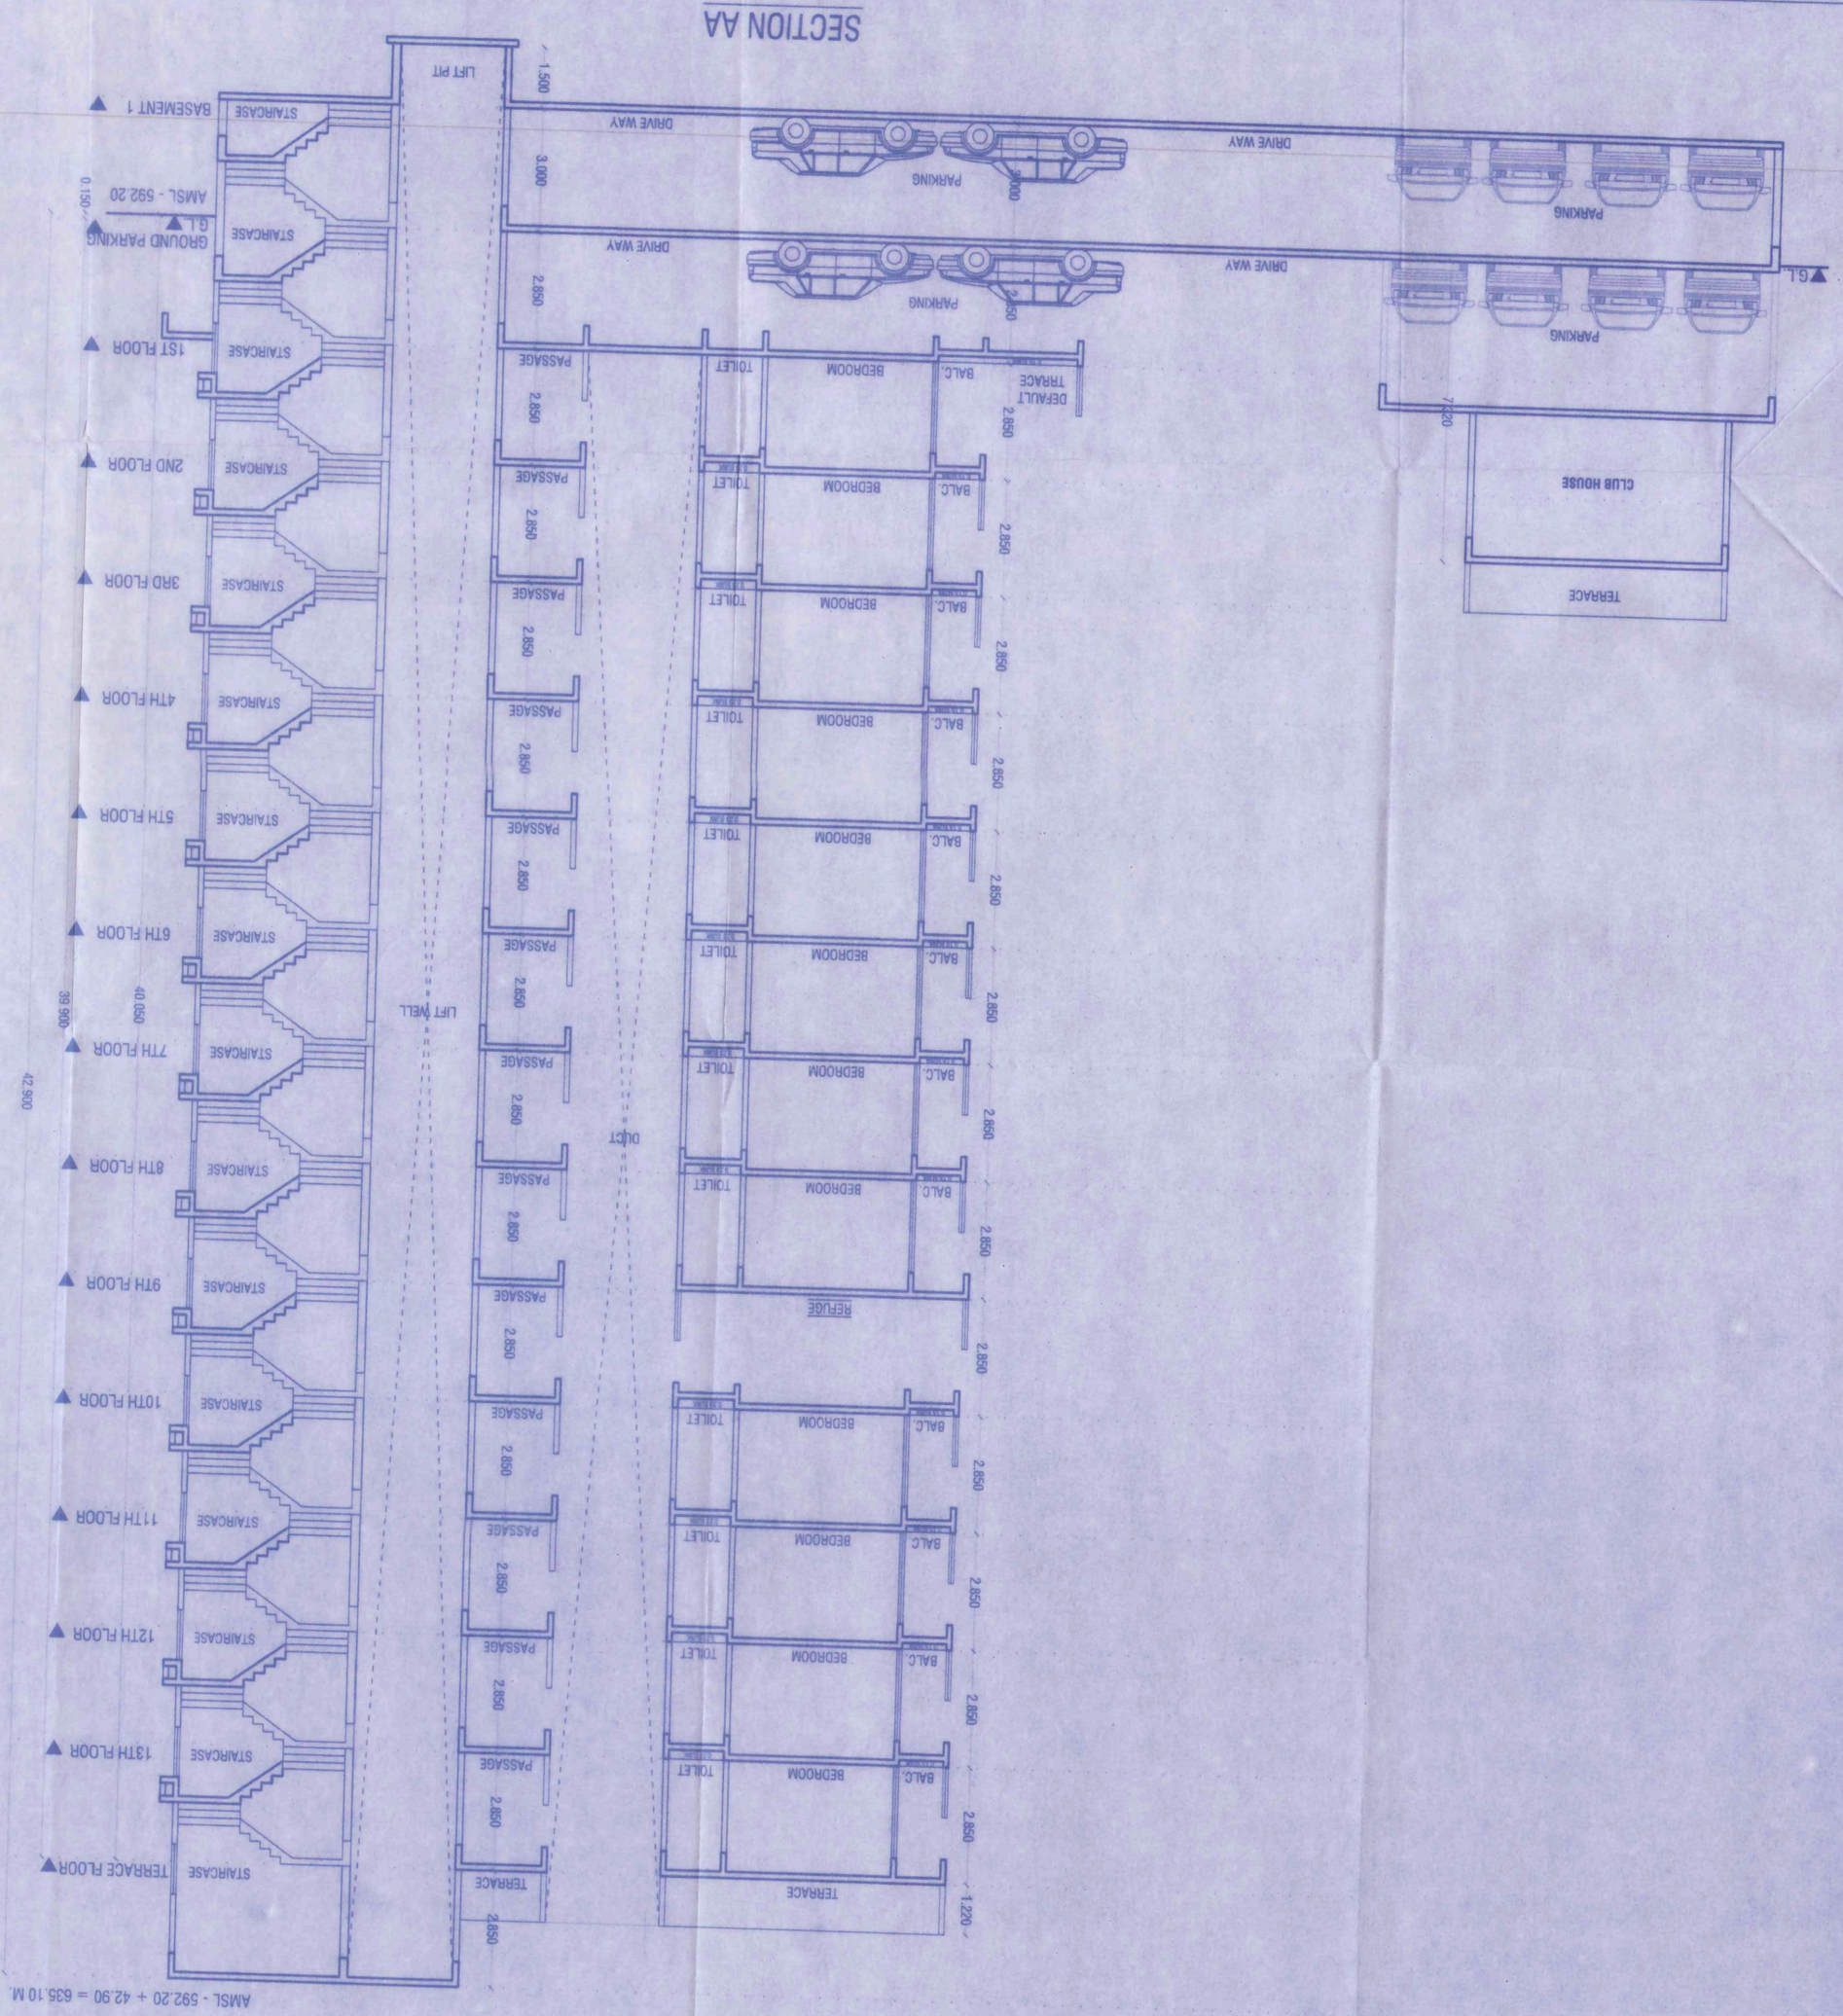

SCHEDULE OF OPENING	
FD= 1.070 X 2.240	W= 2.590 X 1.520
D= 1.070 X 2.240	W1= 1.980 X 1.520
D1= 0.910 X 2.240	W2= 1.830 X 1.520
D2= 0.760 X 2.240	W3= 1.520 X 1.220
SD= 2.590 X 2.240	W4= 1.220 X 1.220
SD1= 1.980 X 2.240	W5= 1.060 X 1.220
SD2= 1.830 X 2.240	W6= 0.760 X 1.220
SD3= 1.576 X 2.240	W7= 0.610 X 0.910
	V= 0.610 X 0.910

PROPOSED RESIDENTIAL BUILDING ON S.NO.282/1/A, 282/1B/2, LOHEGAON,TAL- HAVELI, DIST-PUNE.
FOR : MR. TARACHAND MAHADU KHESE & OTHERS
THROUGH (P.A.H.)
M/S.ANAND MINDSPACE LLP THROUGH ITS PARTNER
MR. DEVENDRA BANKATLAL RATHI
MR.MANOJ RAMDAYAL ASAWA

SCALE : 1:100	CHECKED BY	DRG. NO.
DATE : 12-12-2023	REVISION NO.	14 / 15
APPROVED BY: AR.S.KHAN		
DELT BY: SANA		

PARVEZ ANWAR & ASSOCIATES
architecture | planning | interiors
Office No.1 & 2, 2nd Floor, Shanti Arcade, Opp. to Bagban Kuy
Near Pragtam Police Chowky, Dist. Thiruvanpur Road, Cantt. Pune 1 INDIA
Tel.: +91 20 26302732, 26302715
E-mail: design@parvezanwar.com, arch_sanaz@yahoo.com
Website: www.parvezanwar.com

FILE PATH - \\computer\d:\anand\khesh\khesh\khesh