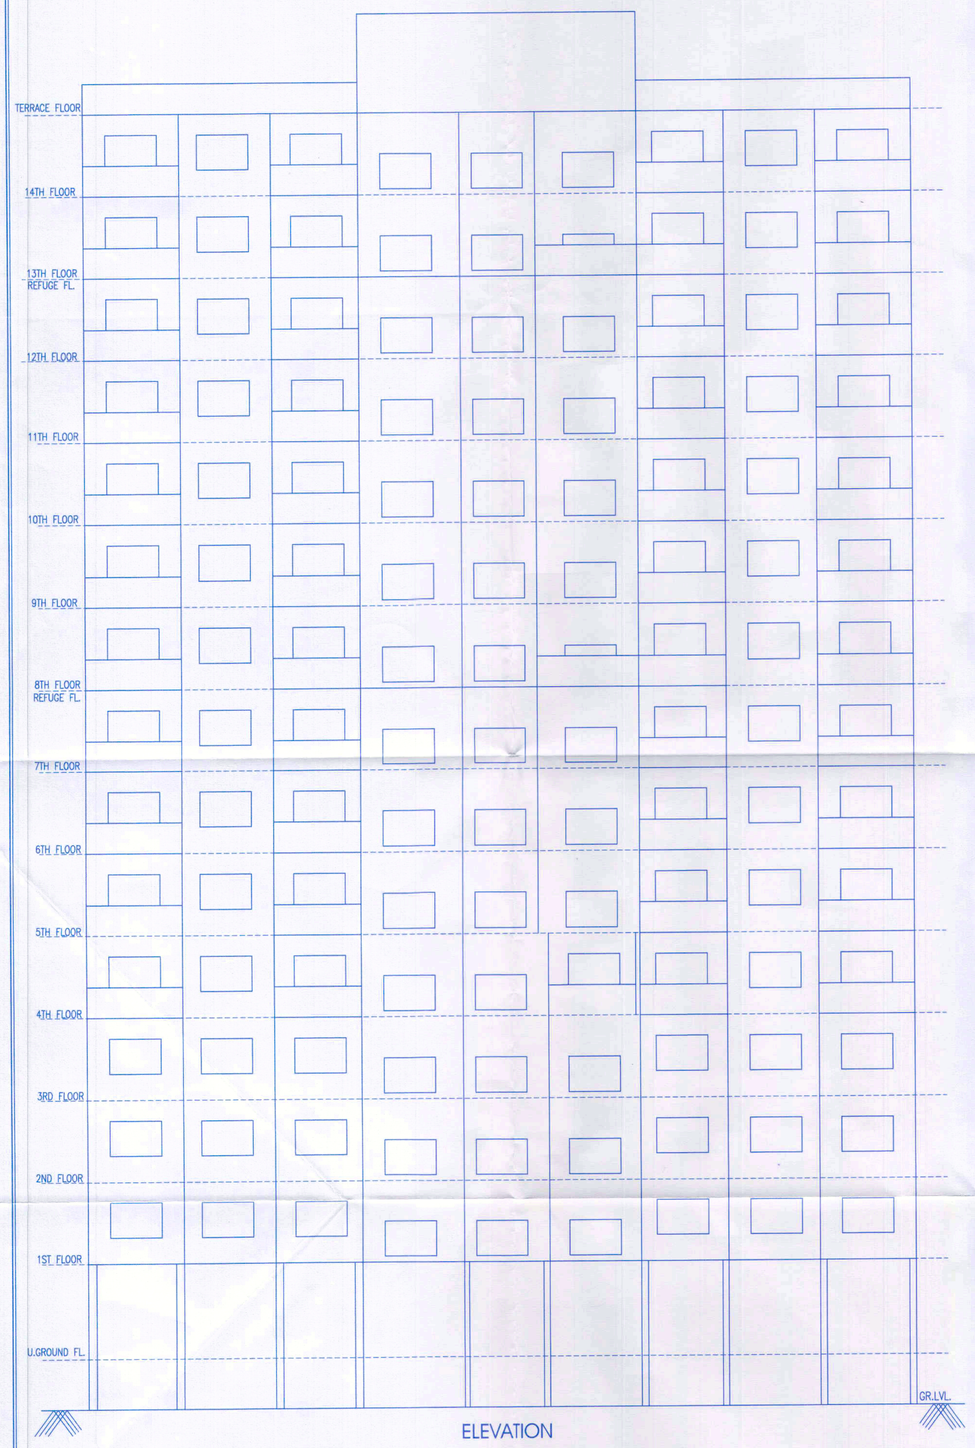

ELEVATION

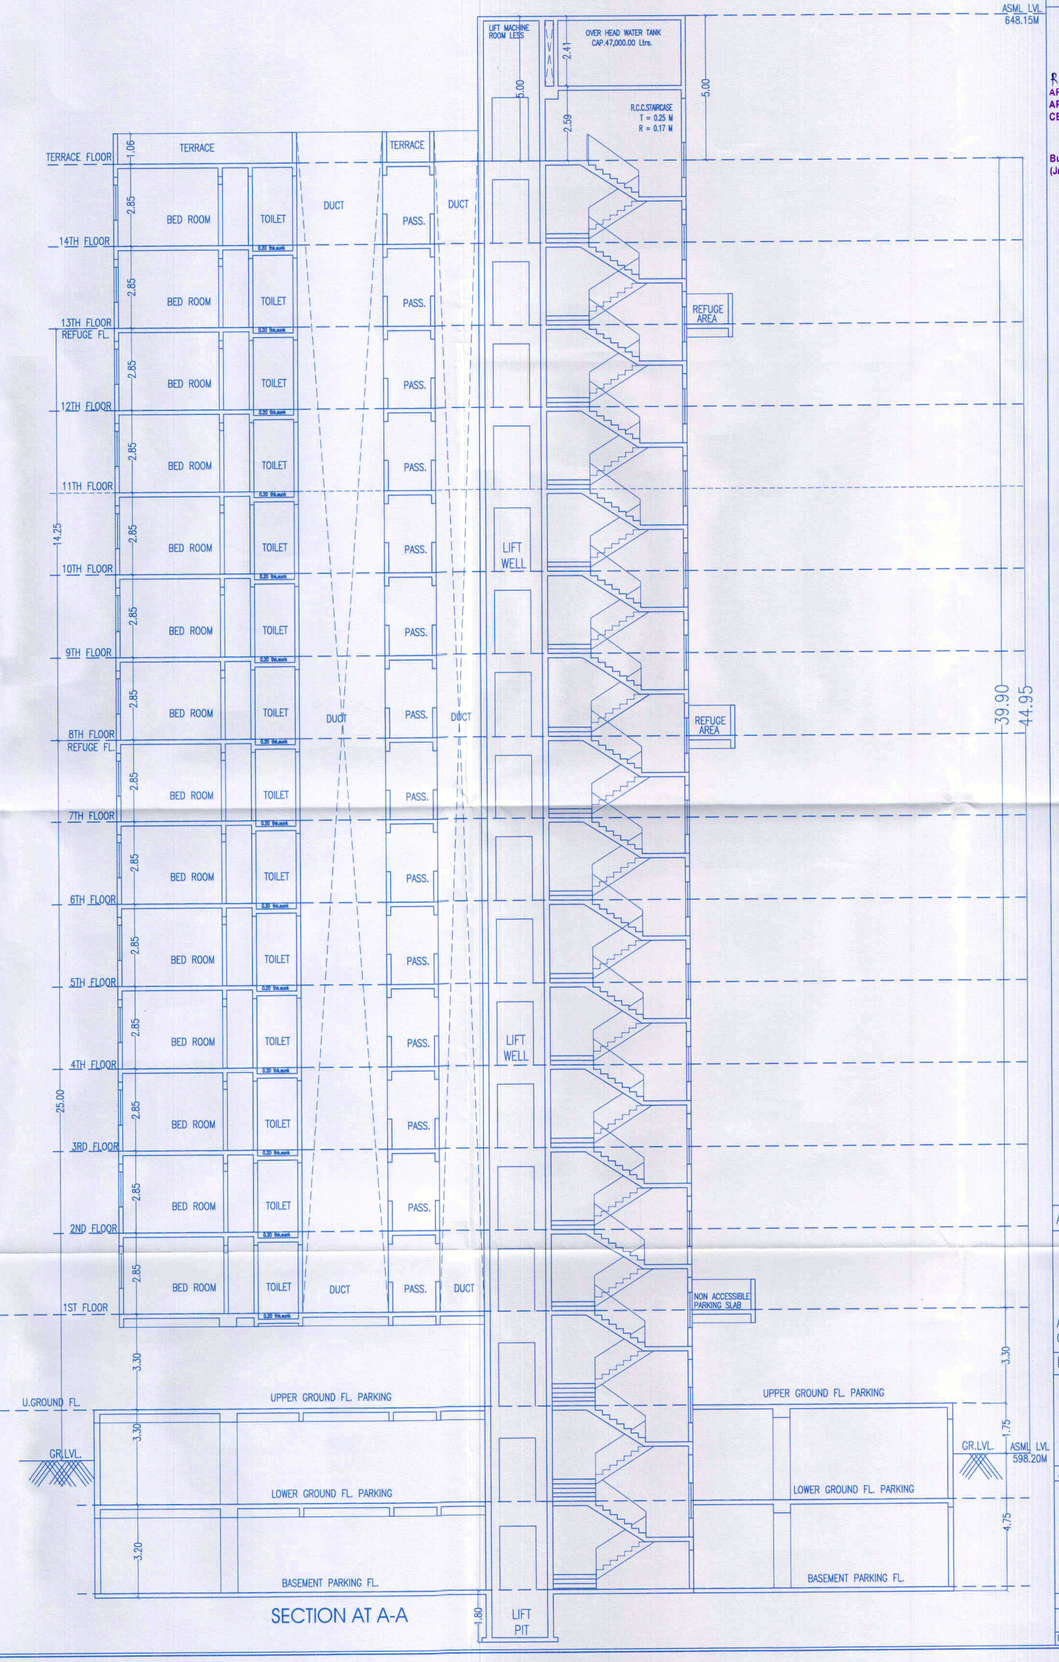

SECTION AT A-A

B WING | 07/10

Revised Date: 1/08/2025
APPROVED SUBJECT TO CONDITION
APPROVED UNDER COMMENCEMENT
CERTIFICATE NO. CC/1691/25

Building Inspector (Jr.Engg./Sect. Engg.) | Deputy Engineer
BUILDING PERMISSION DEPT. ZONE-2, P.M.C.

PUNE MUNICIPAL CORPORATION BUILDING CONTROL DEPARTMENT APPROVED PUNE

ARCHITECT	OWNER
Ar. PRAKASH KULKARNI CA/98/22909	Trimurti Developer's Through Mr. Santosh T. Todkar. Mr. Tanaji M. Dasvadkar.

PROJECT

REVISED LAYOUT OF RESIDENTIAL BUILDING ON S.NO. 116/7/1/AMENITY SPACE, 116/7/4 PLOT-3, 117/1A, AT- DHAYARI, TAL. HAVELI, PUNE .

ARCHITECT
P R A K A S H K U L K A R N I
ankur associates
A R C H I T E C T S
TEJOVALAYA, OFF. NO.- 101, 1ST FL., CTS. NO.-1187/19, GHOLE ROAD, SHIVAJINAGAR, PUNE - 411 005, PHONE - 020 66042800 / 01 / 02
Email : prakash@ankurassociates.in

DATE	SCALE	DRN BY
28/07/2025	1:100	Shabbir

D:\Shabbir\PMC\Trimurti developers\SUBMISSION\Full Potential\06 MD_28-07-2025.dwg