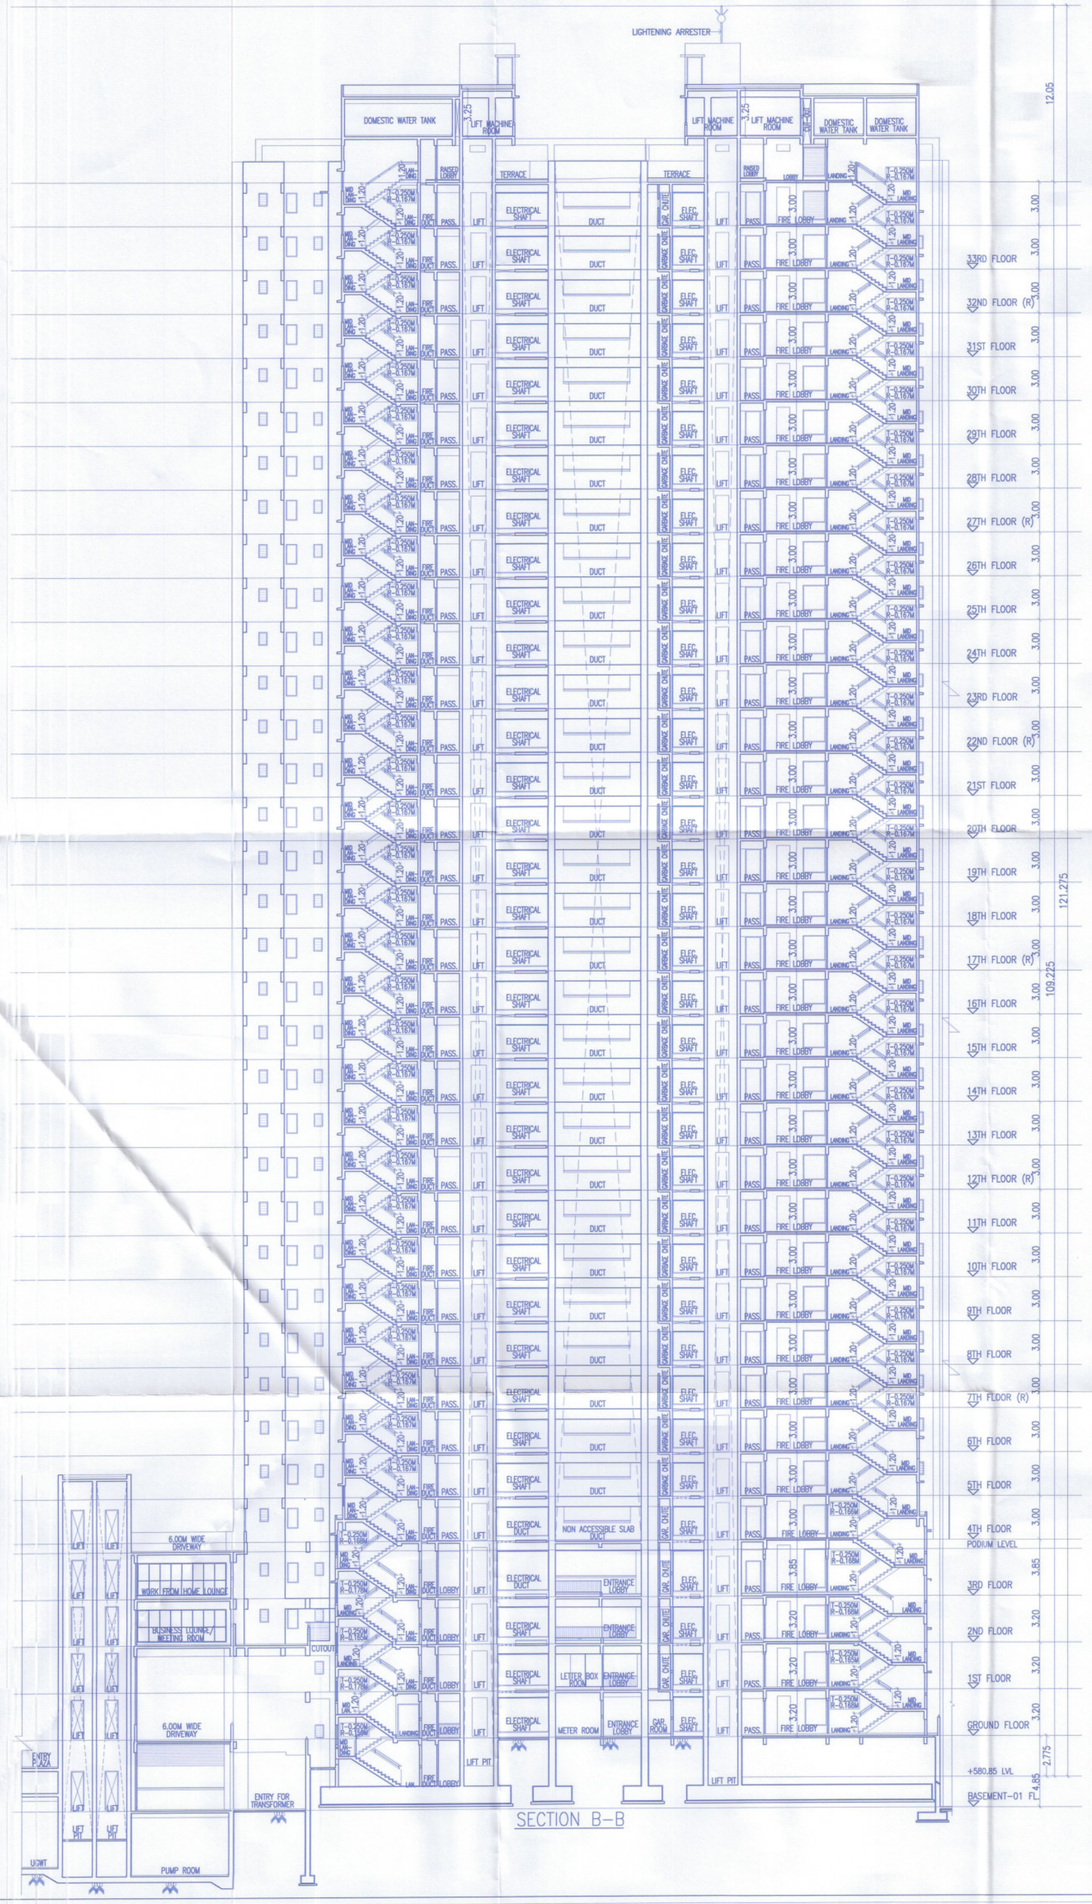

SECTION B-B

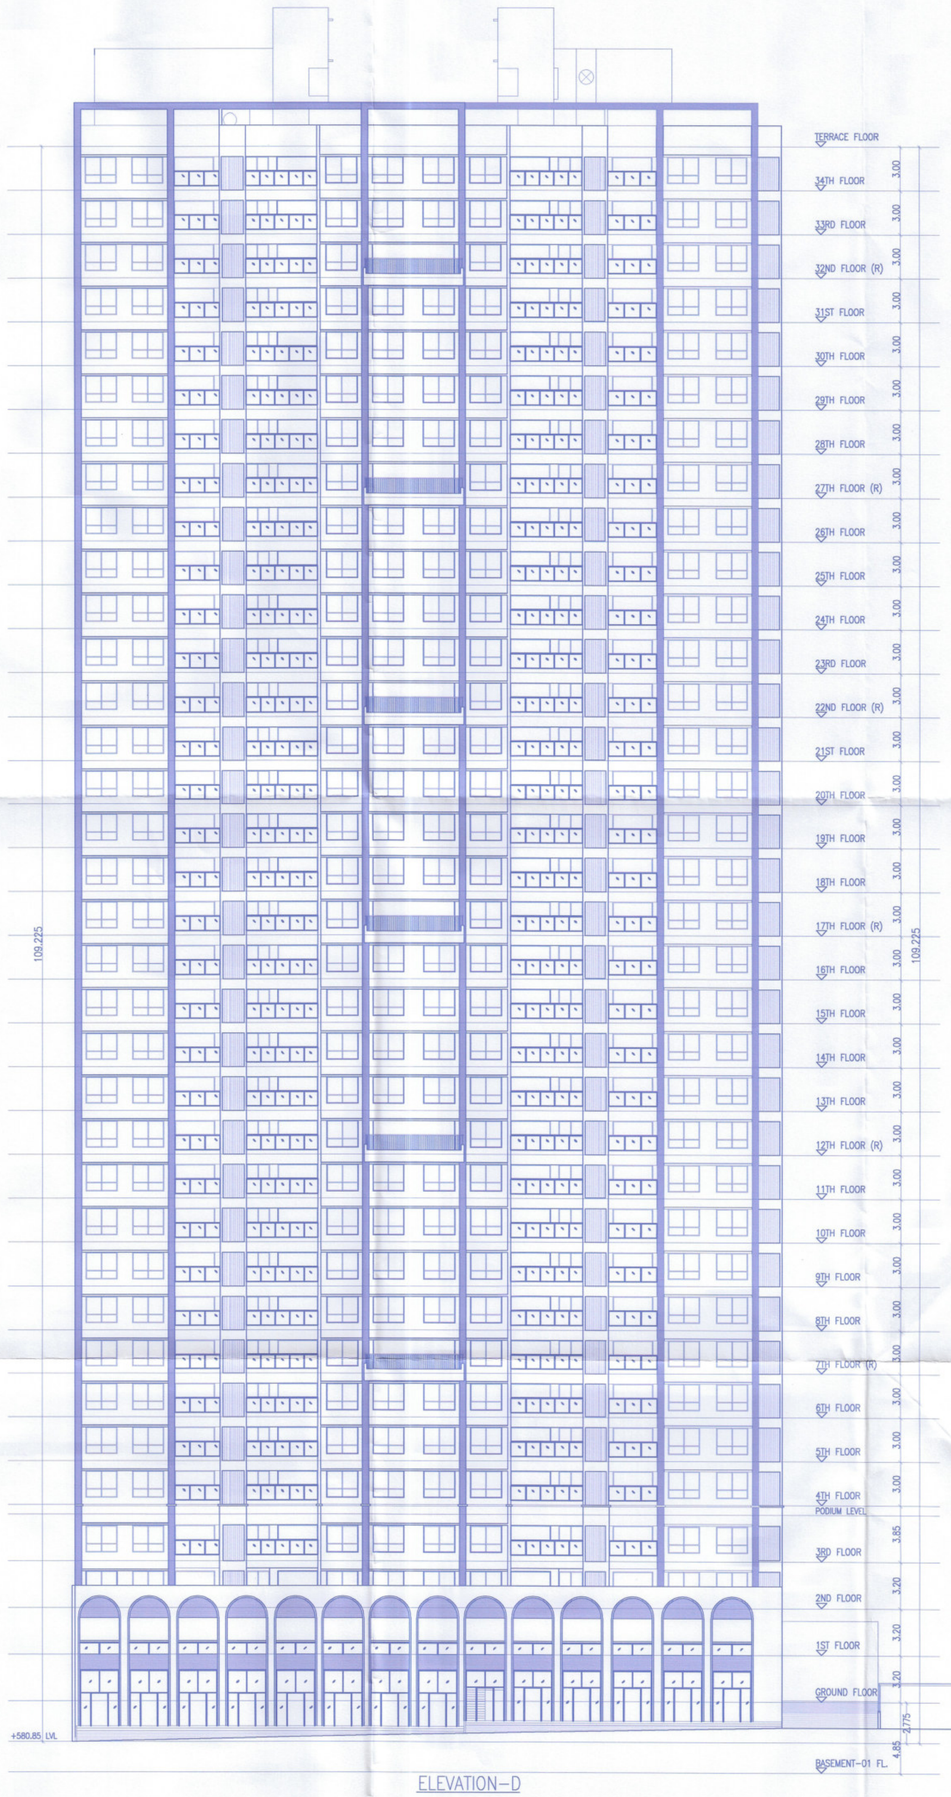

ELEVATION-D

WING 'A1-A2'	14/50
STAMP OF APPROVAL	
SANCTIONED NO. B.P./WAKAD/143/2023 DATED:13/09/2023	
SANCTIONED NO. B.P./WAKAD/179/2023 DATED:09/11/2023	
SANCTIONED NO. B.P./WAKAD/85/2024 DATED:24/06/2024	
SANCTIONED NO. B.P./WAKAD/122/2024 DATED:03/10/2024	
SANCTIONED NO. B.P./WAKAD/159/2024 DATED:27/12/2024	

Sanctioned No. B.P/Wakad/36/2025
Subject to conditions mentioned in the Office Order No.
aven dated 26/03/25
Pimpri
Date :26/3/2025

Pimpri Chinchwad Municipal Corporation ESTD. 11/10/82

O. C. Signed by
City Engineer

For City Engineer
Building Permission Dept.
PCMC, Pimpri, Pune-18.

PROJECT

PROPOSED RESIDENTIAL & COMMERCIAL BUILDING, ON PLOT A1+A2 OUT OF S.NO.122/1,122/1/A/3,122/2,122/5 AND 122/5/1, VILLAGE WAKAD, TAL.-MULSHI, DIST-PUNE.

NAME AND SIGNATURE OF OWNER

M/S VILAS JAVDEKAR INFINITEE DEVELOPERS PVT LTD
THROUGH DIRECTOR SANTOSH V. JAVDEKAR

NAME AND SIGNATURE OF ARCHITECT

SAMEER VALIMBE
CA/92/14618

VOUSSOIRS
ARCHITECTS AND INTERIOR DESIGNERS
10 JANHAVI APT.BHONDE COLONY,
ERANDWANE,PUNE-4.
TEL-25456399 ,TEL. FAX-5456399

NORTH	SCALE 1:200	SHEET NO.
	DEALT BY-KRISHNA CHK. BY-TRUPTI	14/50
	DATE 05.02.2025	

FILE NO : INWD/WDD/WKD/PRB53/0470/2023
SUBJECT TO APPROVAL FROM COMPETENT AUTHORITY

\\192.168.15.59\STUDIO Voussoirs\01 DRAWINGS\WAKAD Sr No 122/06 VALIDATED\02 LEGAL VALIDATION (CORPORATION)\06 R7_DDMMYYYY\REVISED BUILDING PLANS FINAL PRINTS\WING A1-A2.dwg