WING 'E1–E2'	38/50
STAMP OF APPROVAL	
SANCTIONED NO. B.P./WAKAD/143/2023 DATED:13/09/2023	
SANCTIONED NO. B.P./WAKAD/179/2023 DATED:09/11/2023	
SANCTIONED NO. B.P./WAKAD/85/2024 DATED:24/06/2024	
SANCTIONED NO. B.P./WAKAD/122/2024 DATED:03/10/2024	

Sanctioned No. B.P|Wakad|159|2024
Subject to conditions mentioned in the Office Order No.
aven dated 27/12/24
Pimpri
Date 27/12/2024

Pimpri Chinchwad Municipal Corporation ESTD. 11/10/82 Pimpri-411 018

O. C. Signed by
City Engineer

For City Engineer
Building Permission Dept.
PCMC, Pimpri, Pune-18

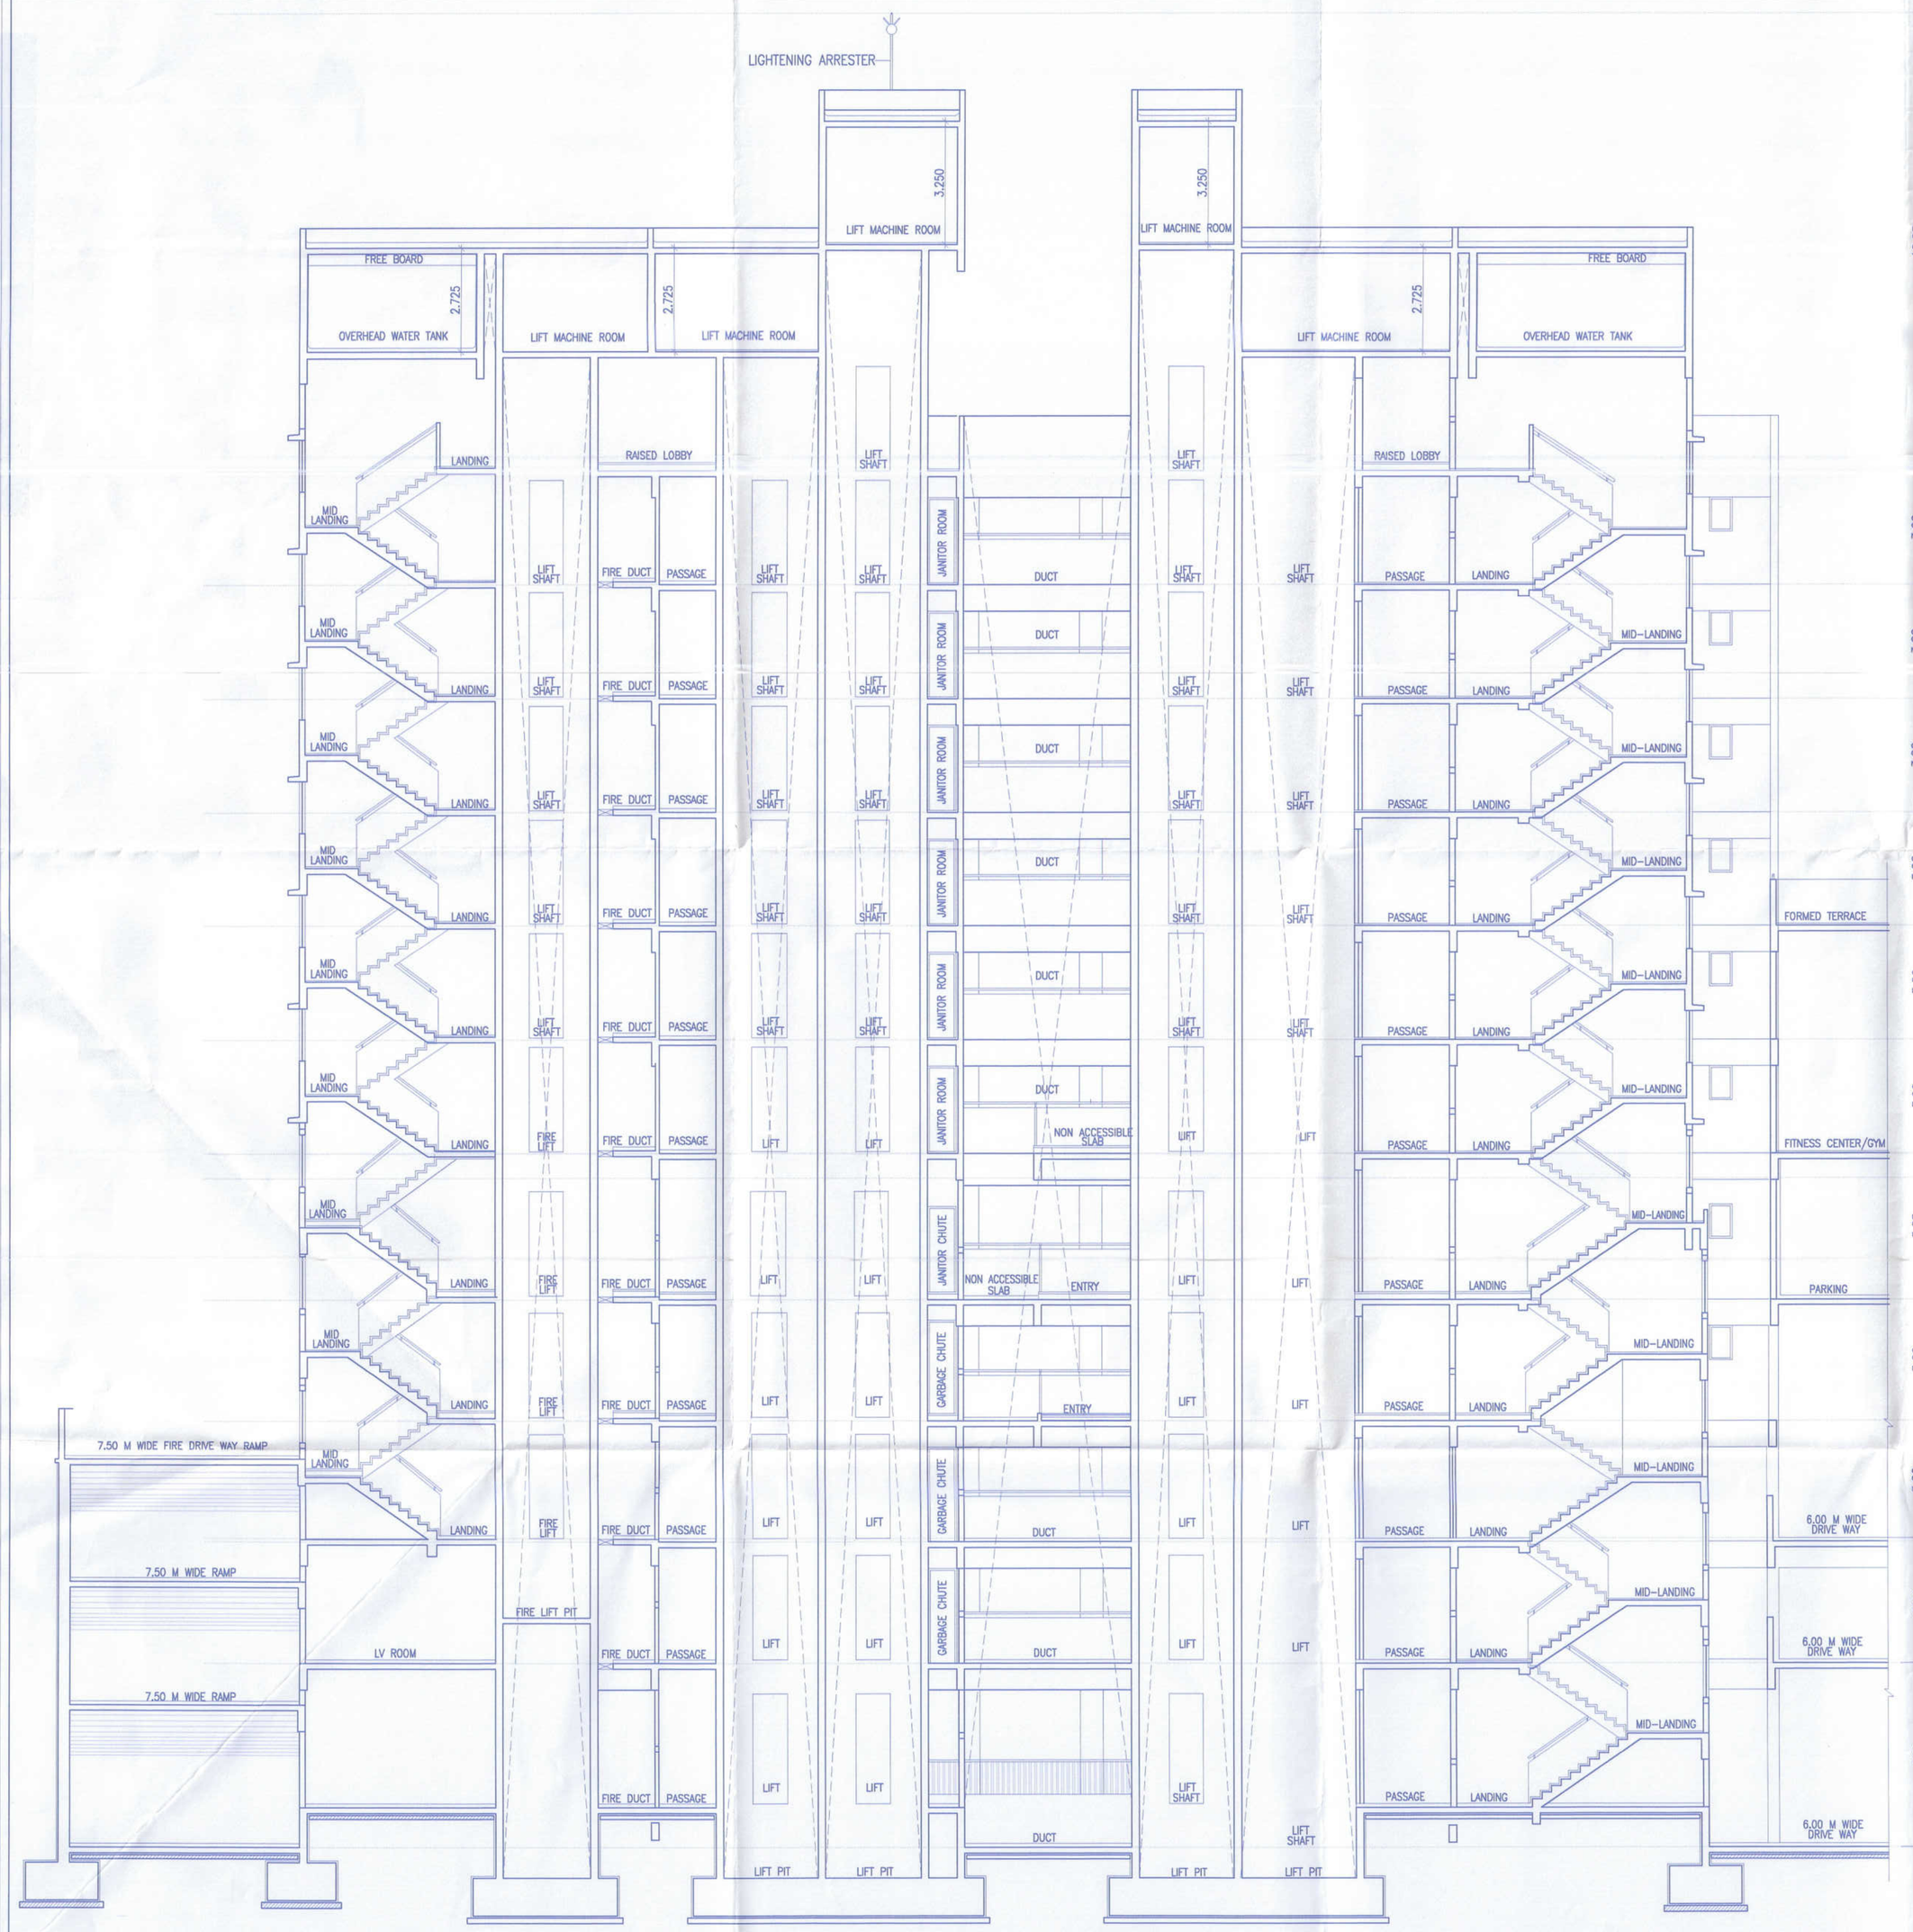

SECTION A–A

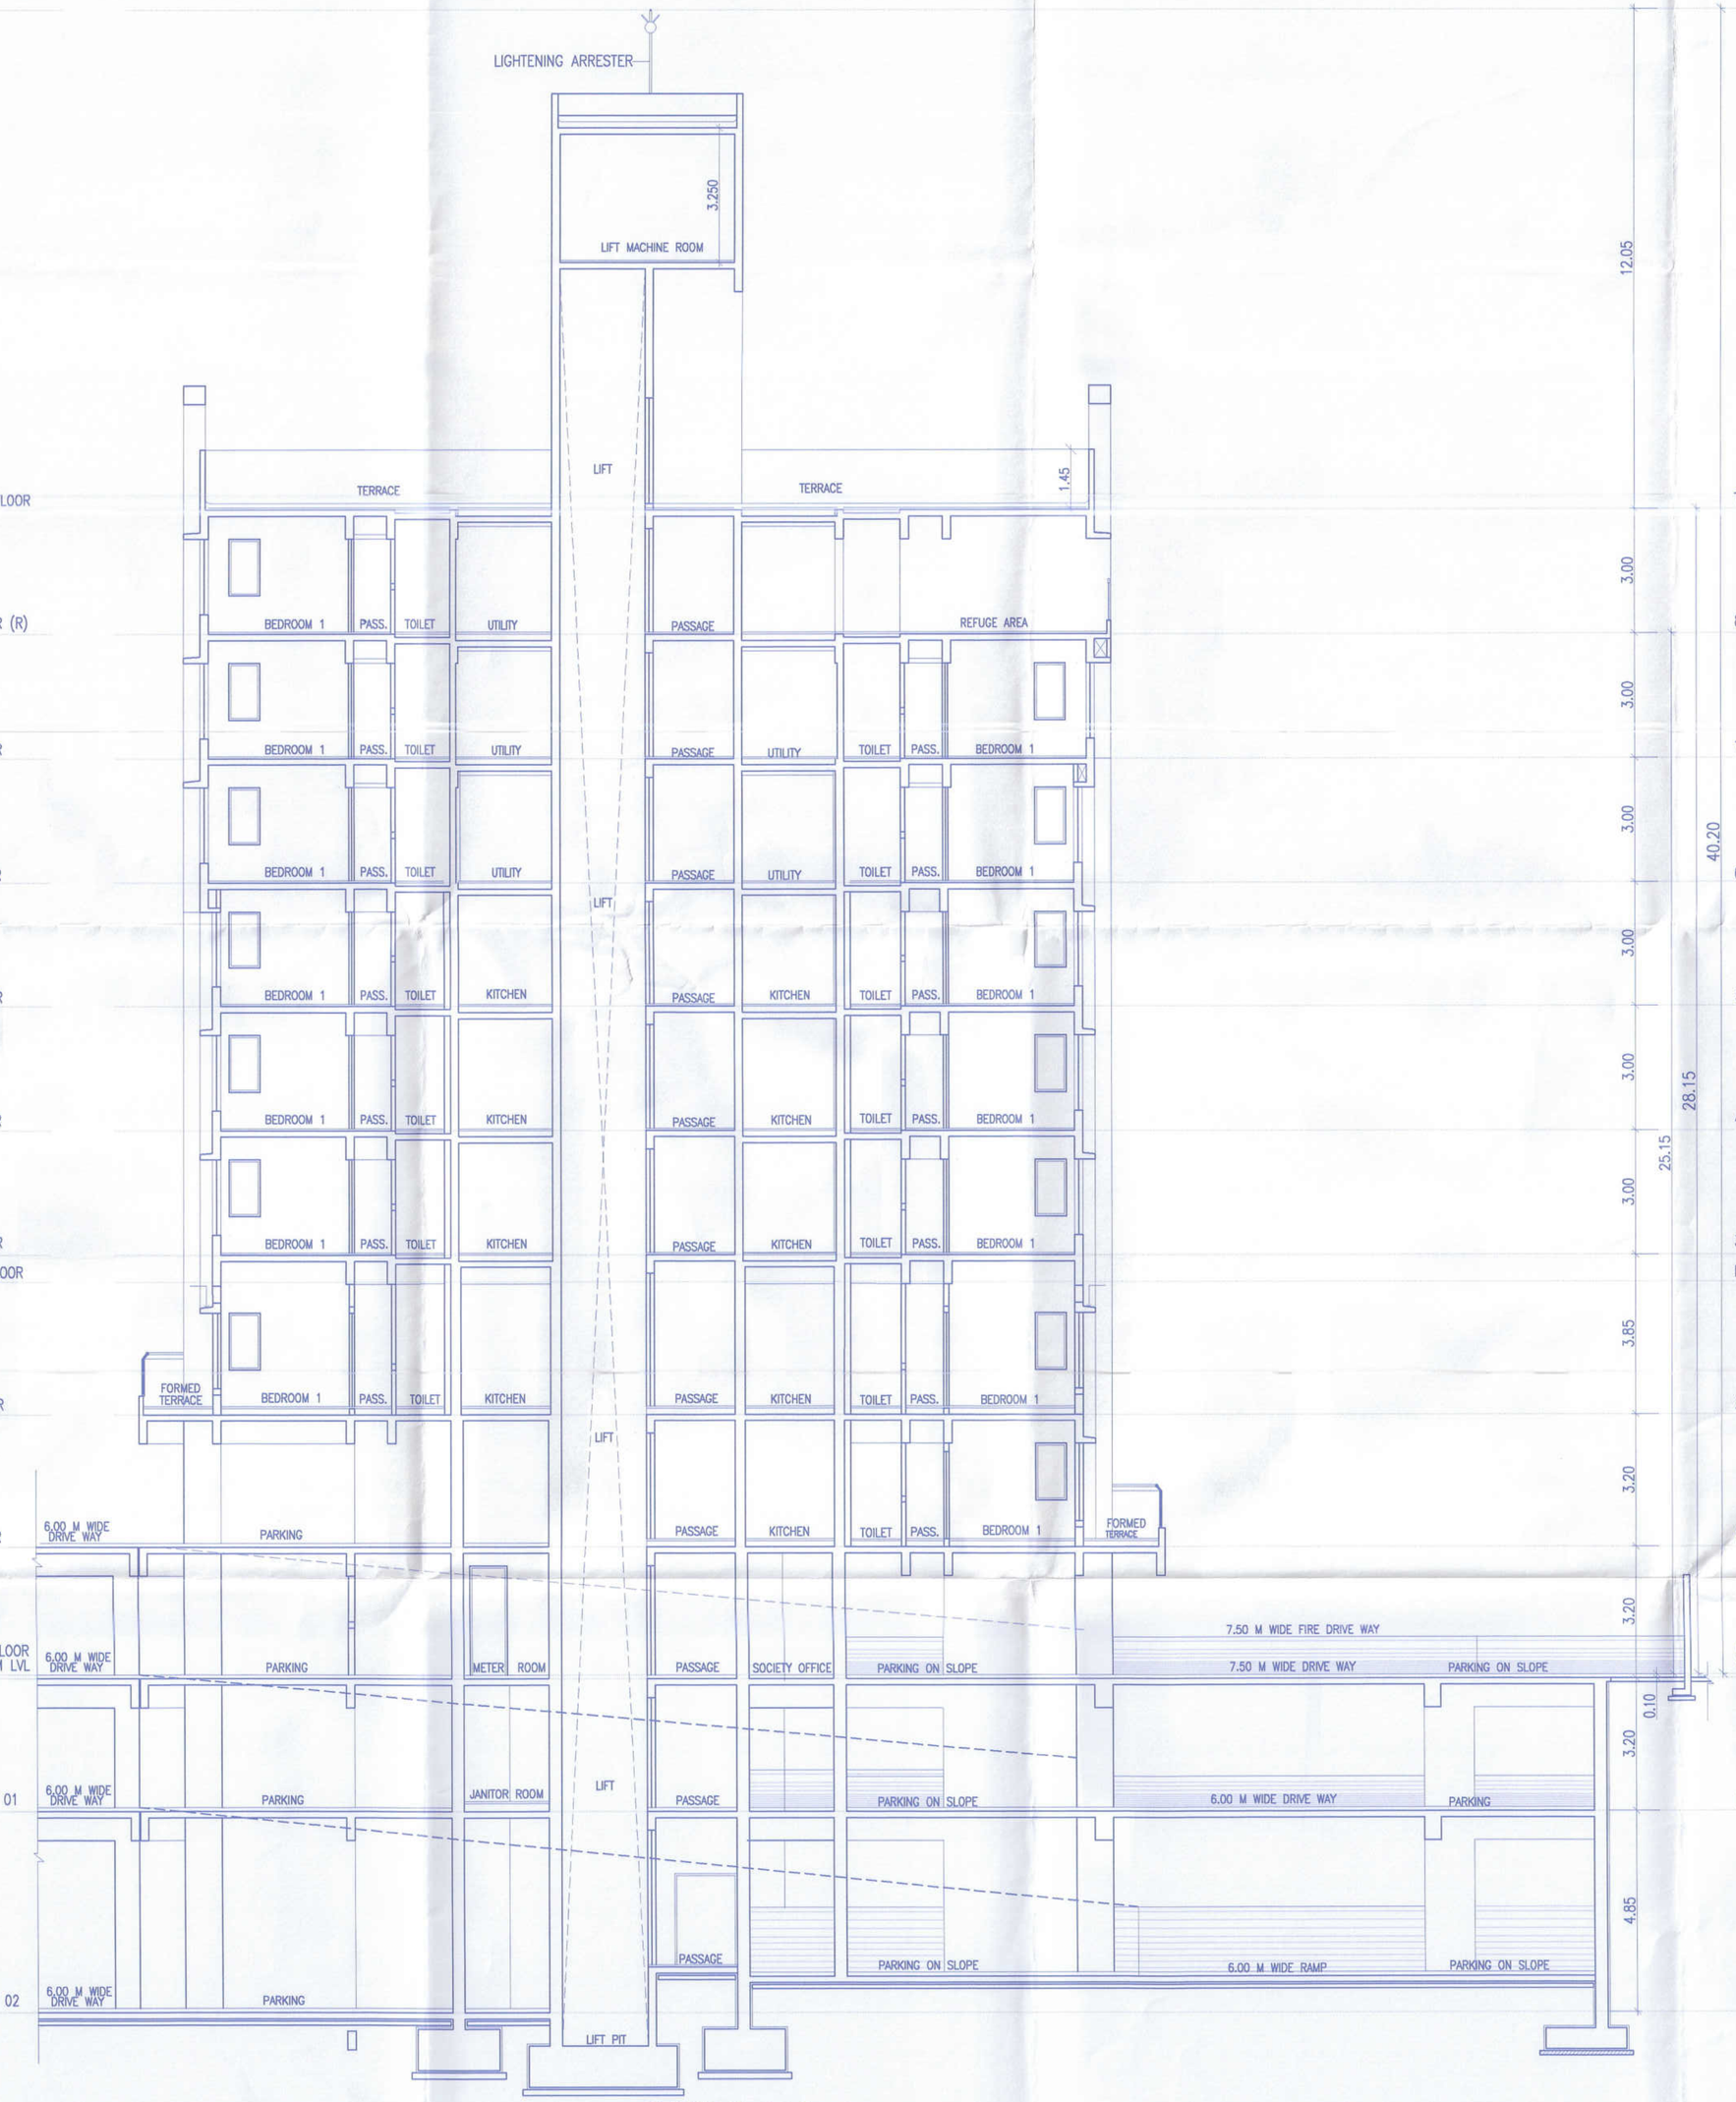

SECTION 1–1

PROJECT

PROPOSED RESIDENTIAL & COMMERCIAL BUILDING, ON PLOT A1+A2 OUT OF S.NO.122/1,122/1/A/3,122/2,122/5 AND 122/5/1, VILLAGE WAKAD, TAL.–MULSHI, DIST.–PUNE.

NAME AND SIGNATURE OF OWNER

M/S VILAS JAVDEKAR INFINITEE DEVELOPERS PVT LTD
THROUGH DIRECTOR SARVESH V. JAVDEKAR

NAME AND SIGNATURE OF ARCHITECT

SAMEER VALIMBE
CA/92/14818

VOUSSOIRS
ARCHITECTS AND INTERIOR DESIGNERS
10 JANHAVI APT.BHONDE COLONY,
ERANDWANE,PUNE–4
TEL–25456399 ,TEL FAX–5456399

NORTH	SCALE 1:100	SHEET NO.
	DEALT BY–KRISHNA CHK. BY–TRUPTI	38/50
	DATE: 16.12.2024	

FILE NO : INWD/WDD/WKD/PRB53/0470/2023
SUBJECT TO APPROVAL FROM COMPETENT AUTHORITY

\\192.168.15.59\STUDIO Vaastushi\01 BP\001\WAKAD SC No. 122\06 VALIDATED\06 LEGAL VALIDATION CORPORATION\01 BL.COMPLETE\JANHAVI BUILDING PLANS FINAL PRINTS\WING E1-E2.dwg