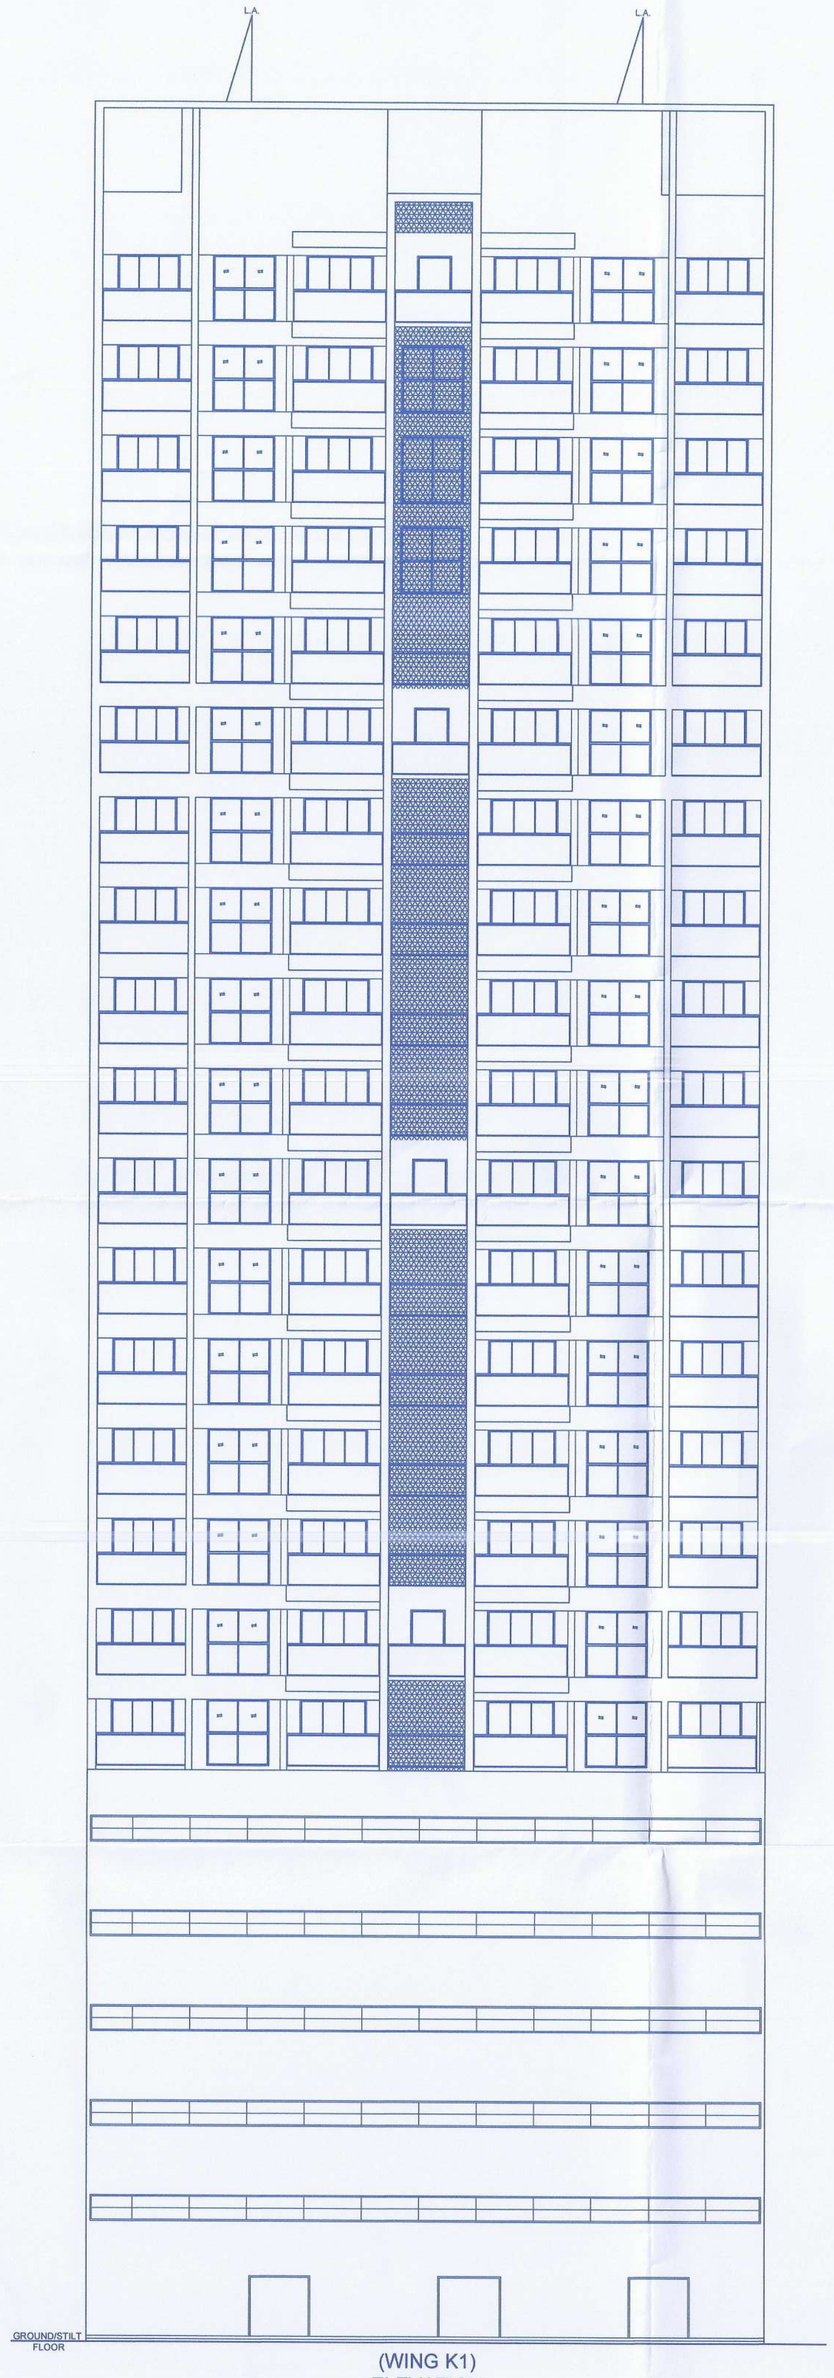


(WING K1)
ELEVATION

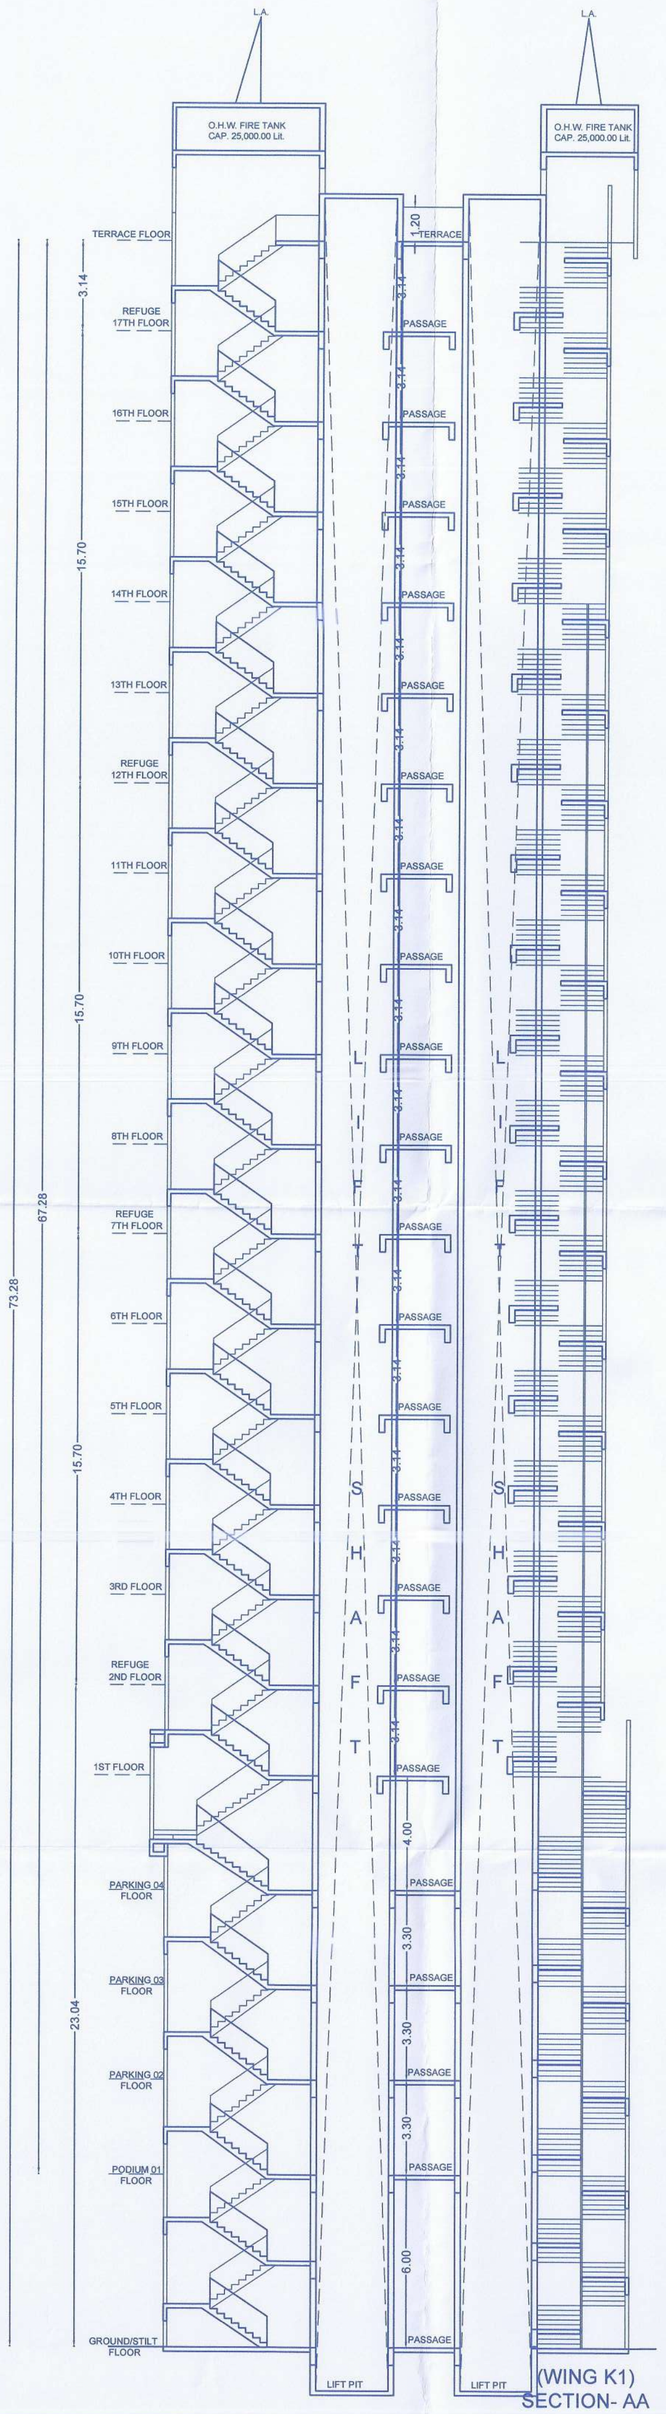


(WING K1)
SECTION- AA

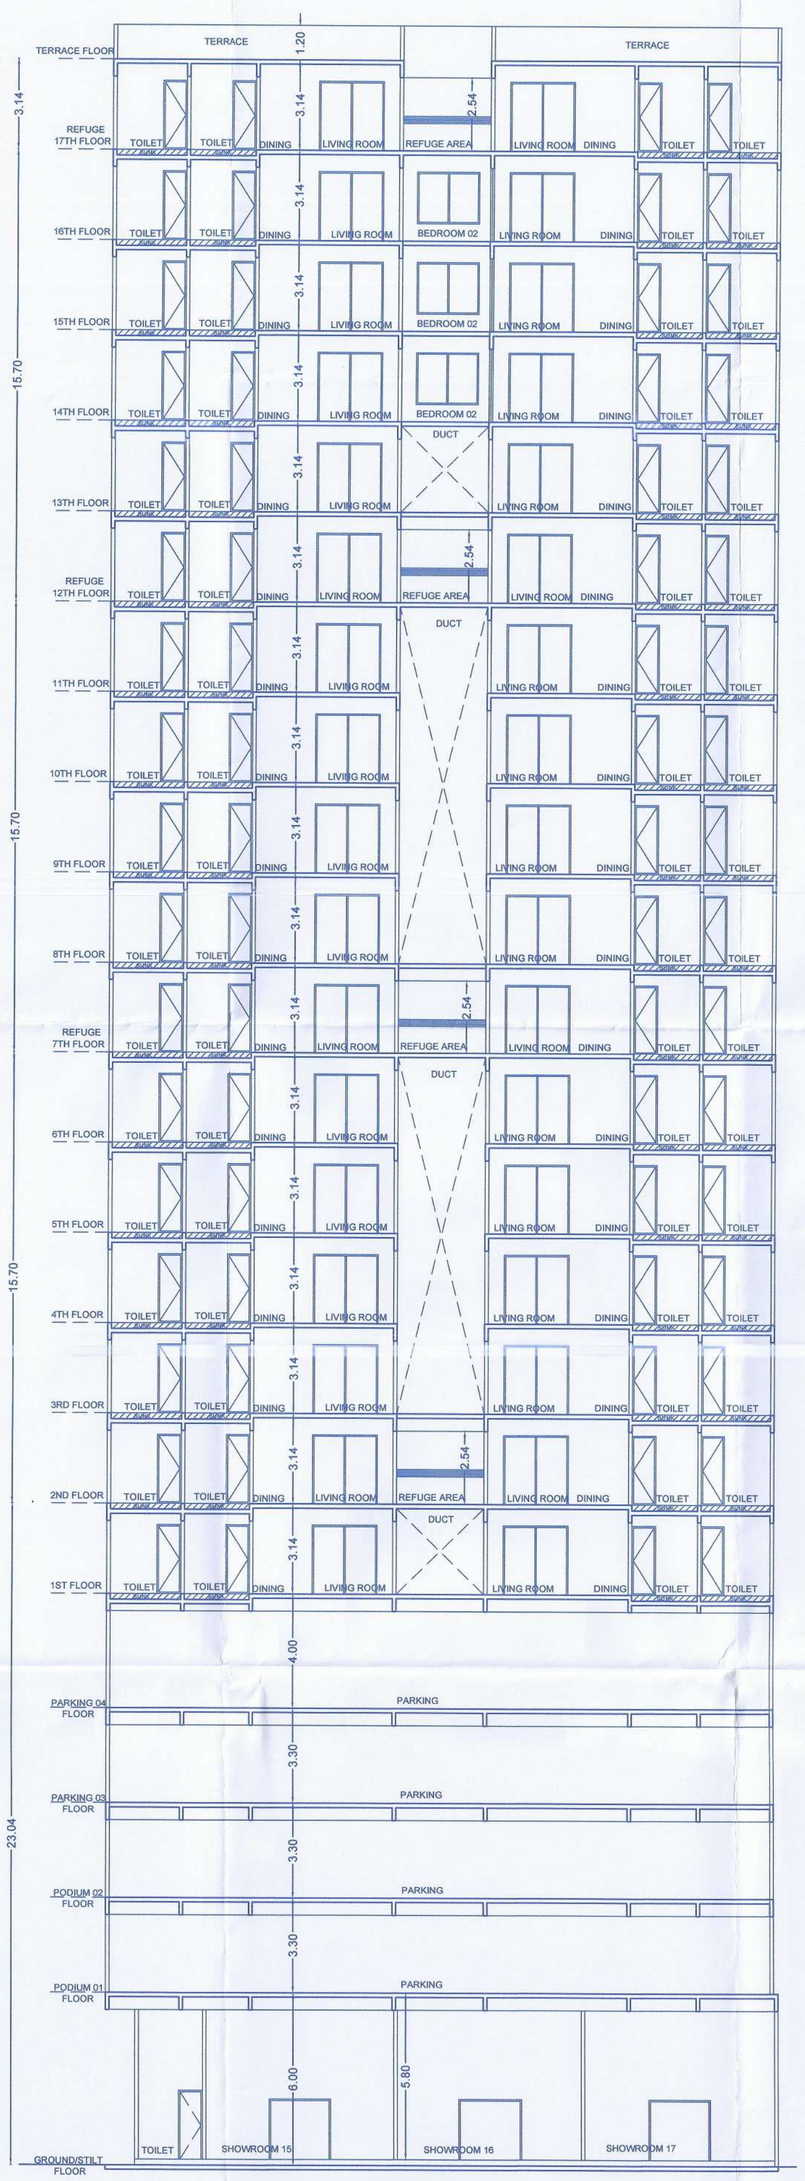


(WING K1)
SECTION- BB

WING K1 | 10 / 16

**STAMP OF APPROVAL**

SECTION- AA ,SECTION-BB & ELEVATION

Sanctioned No. B.P/Akurdi/75/2025
Subject to conditions mentioned in the
Office Order No.
aven dated 4/7/2025
Pimpri
Date : 4/7/2025

Pimpri Chinchwad Municipal Corporation
ESTD. 11/10/82
Pimpri-411 018

O. C. Signed by
City Engineer

for City Engineer
Building Permission Dept.
PCMC., Pimpri, Pune-18


**MANIK BUCHADE ARCHITECTS**

KIMAYA HOUSE
Near 19 Grand West Society,
Birla Hospital Road,
Dange chowk , Thergaon, Pune-411033

Web.site : www kimayagroup.com
E.mail:info@mbarchitects.co.in
Ph.9552502704 , 8087518777

Ar.Manik Buchade


PROPOSED RESIDENTIAL & COMMERCIAL PROJECT LOCATED AT CTS . NO. 4667 (P), AKURDI,TAL: HAVELI, DISTRICT PUNE .

Owner (s) name and signature :- Signature

M/S. Zenethist Realty LLP.

| Date | North | Scale | Drawn by | Checked by | Registration No.of Architect/License no.of Licensed Engineer / Supervisor |
|---|---|---|---|---|---|
| 19.03.2025 | N | 1:100 | VRUSHALI | Ar.Shraddha | Lic.No.CA/03/32518 |