STAMP OF APPROVAL	SHEET NO.
B Building Section & Elevation	07/17

Sanctioned No. B.P. / Pimpawale / 774 / 2025
Subject to conditions mentioned in the
Office Order No.
aven dated 01/08/2025
Pimpri
Date 01/08/2025

O. C. Signed by
City Engineer

For City Engineer
Building Permission Dept.
PCMC, Pimpri, Pune-18.

Pimpri Chinchwad Municipal Corporation ESTD. 11/10/82

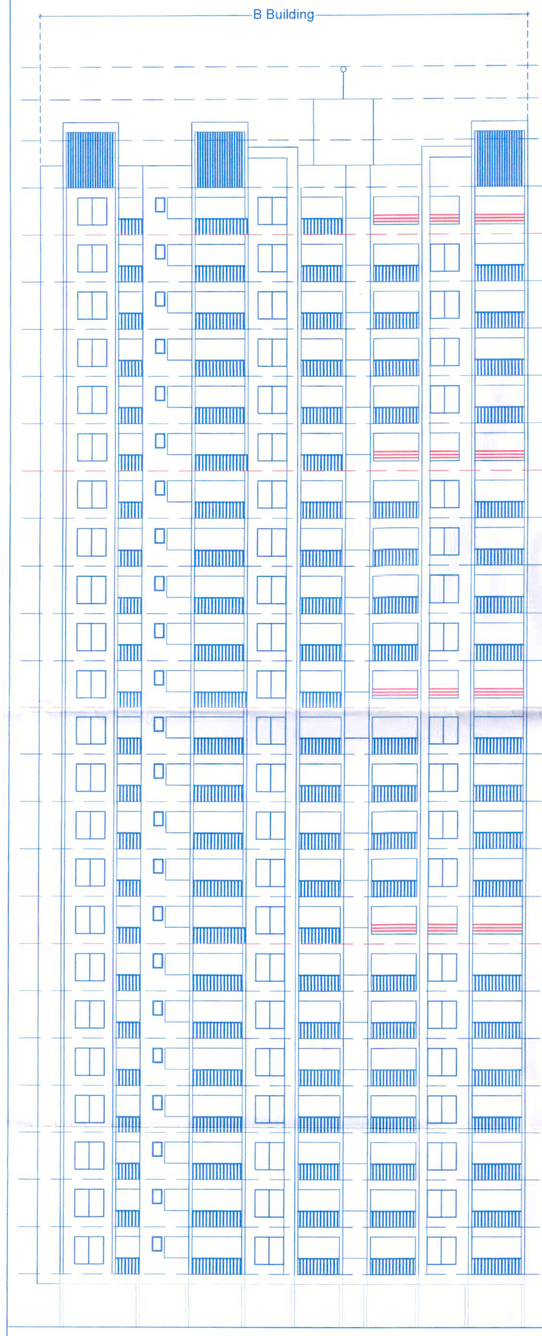

B Building Elevation

B Building Elevation
NTS

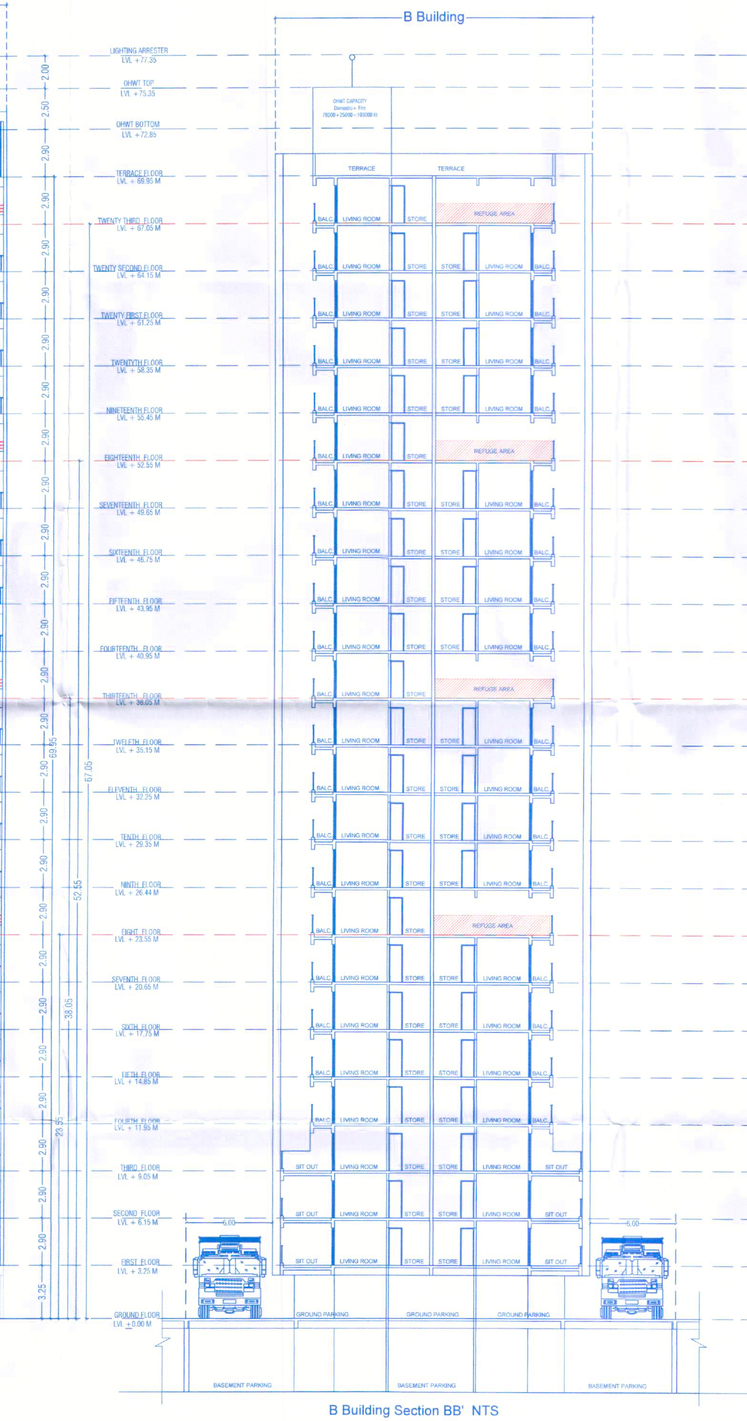

B Building Section BB' NTS

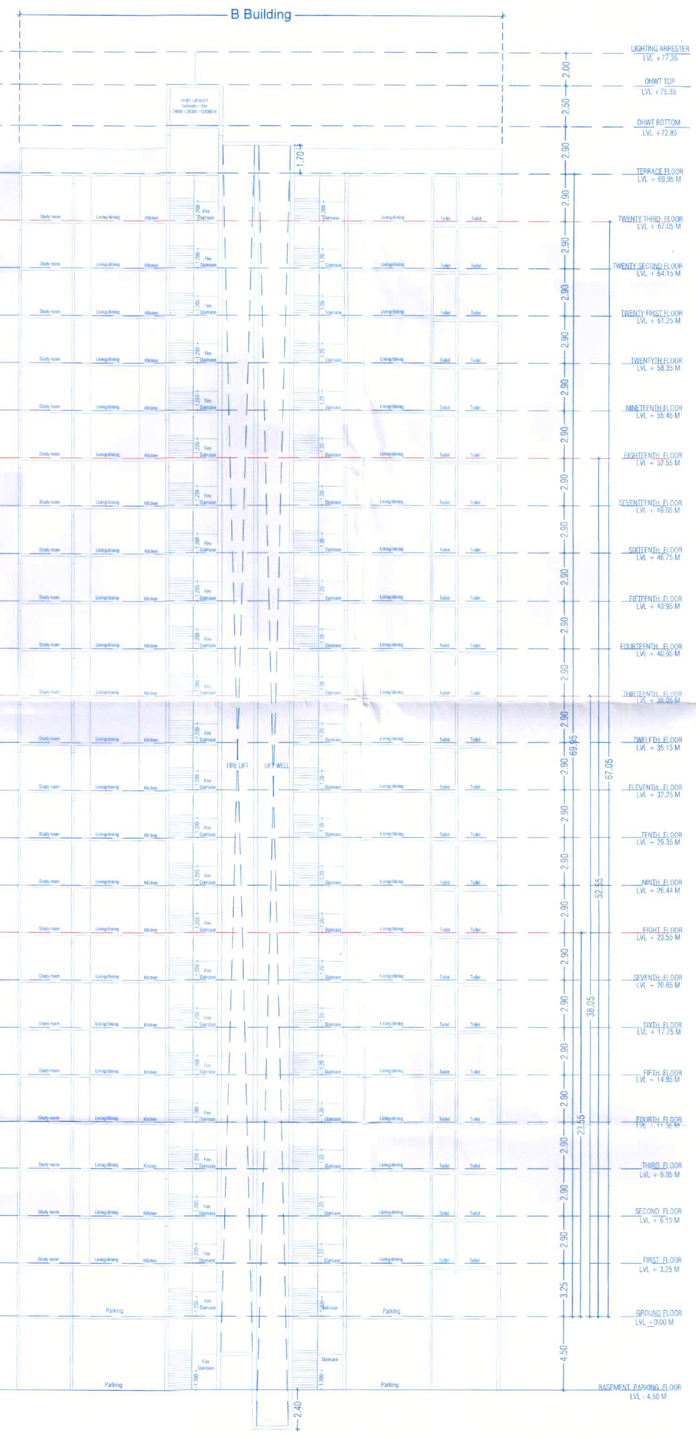

B Building Section AA'
NTS

एकूण चटई क्षेत्र FSI+ NON FSI क्षेत्र २०,०००.०० चौ.मी. संख्येपेक्षा जास्त असणा-या प्रत्येकीच्या सदर मार्गिकेवर स्प्रिंकलिंग प्रणाली बसविणे.	
सदर इमारतीमध्ये पाण्याचा वापर करणे टाळण्यासाठी रेनवाटर हार्वेस्टिंग प्रणालीचा वापर करणेबाबत प्रस्तावामध्ये नमूद केल्याप्रमाणे बंधनकारक राहील.	
इमारतीमध्ये निर्माण होणाऱ्या घन कचऱ्याची योग्य रीतीने विल्हेवाट लावणेसाठी बंधनकारक राहील.	
सदर इमारतीमध्ये Solar Water Heating System बसविणे बंधनकारक राहील.	
सदर इमारतीमध्ये Aerator Tap लावणे बंधनकारक आहे.	
सदर इमारतीमध्ये C & D Waste चे व्यवस्थापन युक्त रहाणेस महाराष्ट्र जमीन महसूल अधिनियम कलम ४५ (१) नुसार रक्कम भरणे बंधनकारक राहील.	
सदर इमारतीमध्ये Solar Power Plant बसविणे बंधनकारक राहील.	
सदर इमारतीमध्ये Structural Design प्रमाणे पूर्णत्वाचे दाखल्यापूर्वी सदर विभाग २.०% व बचत ५.०% असा TDR वापरी टप्प्यानी विकसकाकडे बंधनकारक राहील	
सदर इमारतीमध्ये Fire Fighting System बसविणे बंधनकारक राहील.