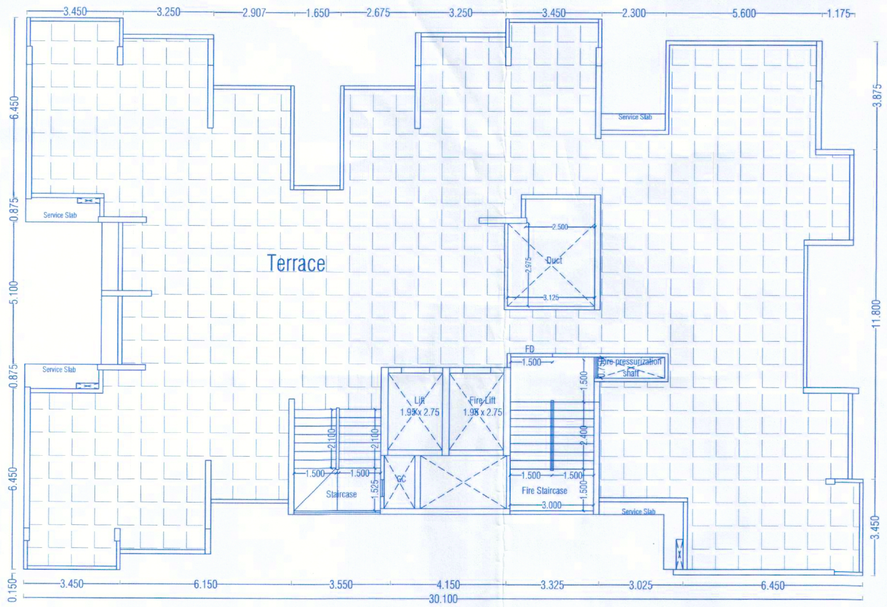

B BUILDING
TERRACE FLOOR PLAN

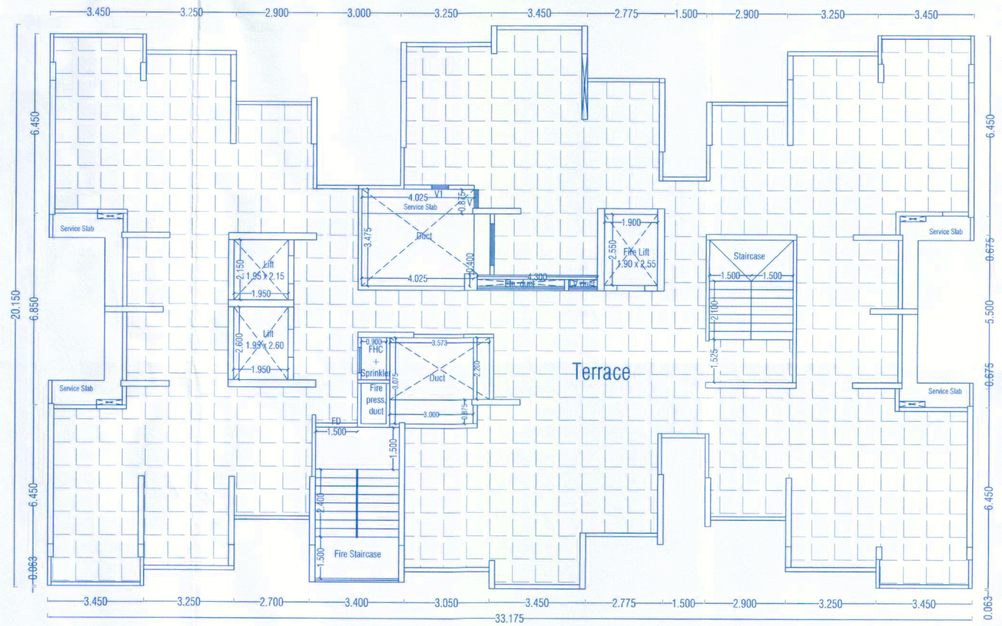

C BUILDING
TERRACE FLOOR PLAN

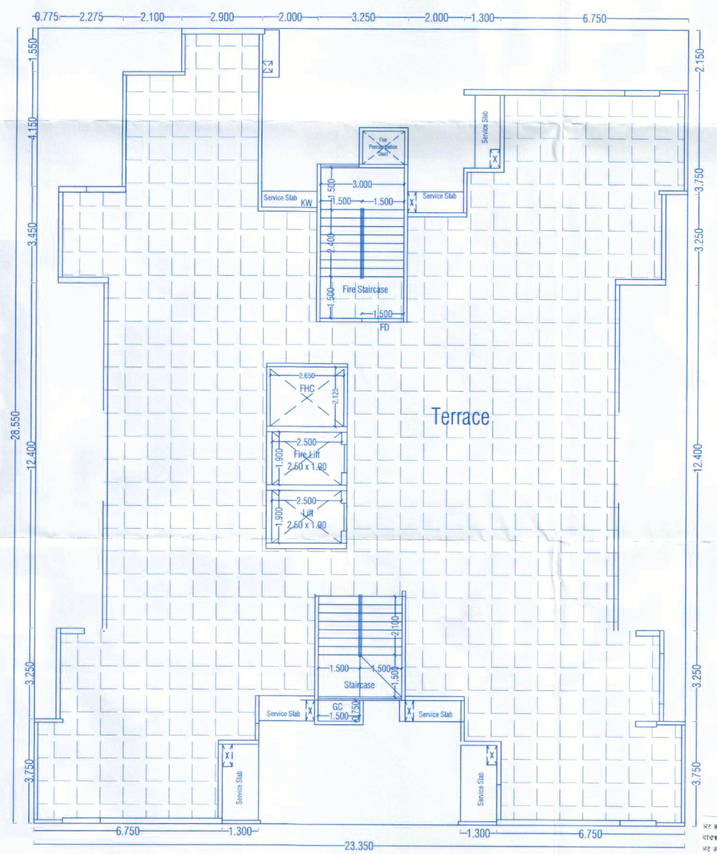

A BUILDING
TERRACE FLOOR PLAN

STAMP OF APPROVAL	SHEET NO.
A,B,C Terrace floor plans	12/12

Sanctioned No. B.P / Punawale/22/2025
Subject to conditions mentioned in the Office Order No.
aven dated 21/03/2025
Pimpri
Date 21/03/2025

Pimpri-Chinchwad Municipal Corporation ESTD 11/10/92 PCMC-411 018

O. C. Signed by
City Engineer

For City Engineer
Building Permission Dept
PCMC., Pimpri, Pune-18

अट क्र. ५.१ मंजूर प्रस्तावी FSI+ NON FSI सेव २०,००,००० चौ.मी अंमलबजावणी झाल्या अनुक्रम पहिल्यास टाकलेल्या सदर केलेलियाद प्रत्यक्ष साईटवर बांधकाम चालु करता येणार नाही

अट क्र.५+ TDR वापरले प्रमाण पुर्णतयार दाखलेपुर्वी विभाग १०% लाभ व सर्व साधारण कचारा ३०% किंवा कमाल ५०% लाभ व सर्व साधारण ५०% TDR वापरणे बिल्डरवाचा बंधनकारक राहील

अट क्र. ५.१ एमएसईबीचे पायाभाचा वापर कमी होण्यासाठी प्रत्येक सदनिका पार्कींगसाठी वैयक्तिक चार्जिंग पॉइंट बसविणे व त्याचा Display दर्शनी भागात राहील याची दक्षता घ्यावी.

अट क्र. ५.२ प्रकल्पातील सर्व इंडस्ट्रीज पाणी वापर करताना Aerator Tap लावणे बंधनकारक आहे.

अट क्र. ५.३ प्रकल्पात निर्माण होणा-या C & D Waste ची एकत्रित एकत्र पुनर्वापर महानगरपालिकेचे उपलब्ध प्रकल्पाकडून विघटन ५०% परिवाणाचे बंधनकारक राहील.

non structural वापरासाठीचा पेव्हर ब्लॉक तसेच तुटलेल्या साहित्याचा पुनरावापर करणे बंधनकारक राहील.

OWNER'S NAME	OWNER'S SIGN
M/S Infinity Associates Through Its Partner M/S Legacy Lifespaces LLP Through Its Partner Mr.Roshan Kishanchand Ramnani	

PROJECT NAME :

SURVEY NO : 23/1(P), 23/2/1, 23/2/2, 23/5, 23/6/2, 23/6/3, 23/6/4

CTS NO :

DESCRIPTION : REGULAR TRACK, VILLAGE - PUNAWALE

ARCHITECT	ARCHITECT'S SIGN
Mehul Vasant Shah CA/2004/34594	

NORTH	DRAWN BY: GSS	CHECKED BY: VDT
	SCALE : 1:100	SHEET NO.: 09/09
	DATE : 02.10.2024	PAGE NO.:
	INWARD NO. : -	

MSA
mehul shah architects
www.architectmsa.com
305-B, Kalpvriksha building, opp. Ayodhya veg, near Nachiket apartment, DP road, Karve Nagar, Pune-411052 email: info@architectmsa.com
www.architectmsa.com