STAMP OF APPROVAL

WING -K

SECTION-AA, SECTION-BB & ELEVATION

Sanctioned No. B.P/Pimpawale/50/2025
Subject to conditions mentioned in the
Office Order No.
aven dated 30/04/2025
Pimpri
Date :30/04/2025

Pimpri Chinchwad Municipal Corporation ESTD. 11/10/82 B.P. Section-411 D.T.P.

O. C. Signed by
City Engineer

For City Engineer
Building Permission Dept.
PCMC., Pimpri, Pune-18

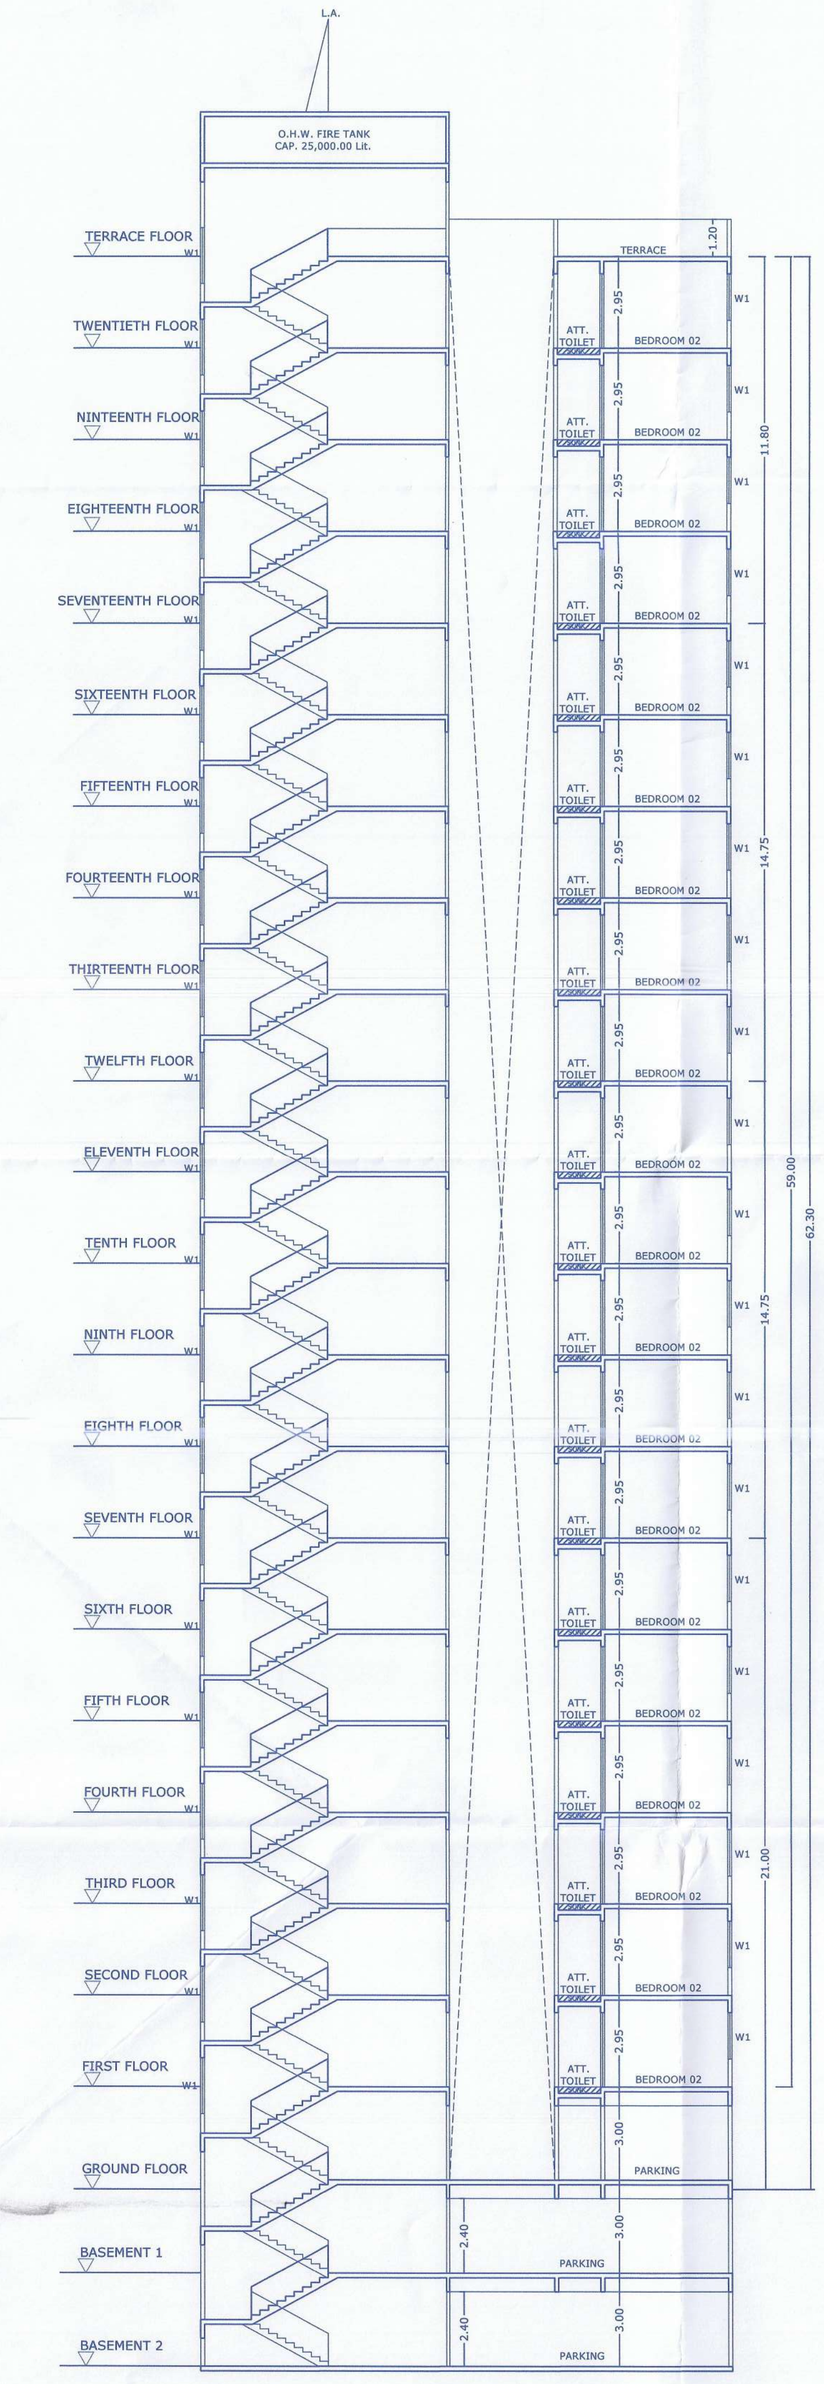


WING K
SECTION - AA

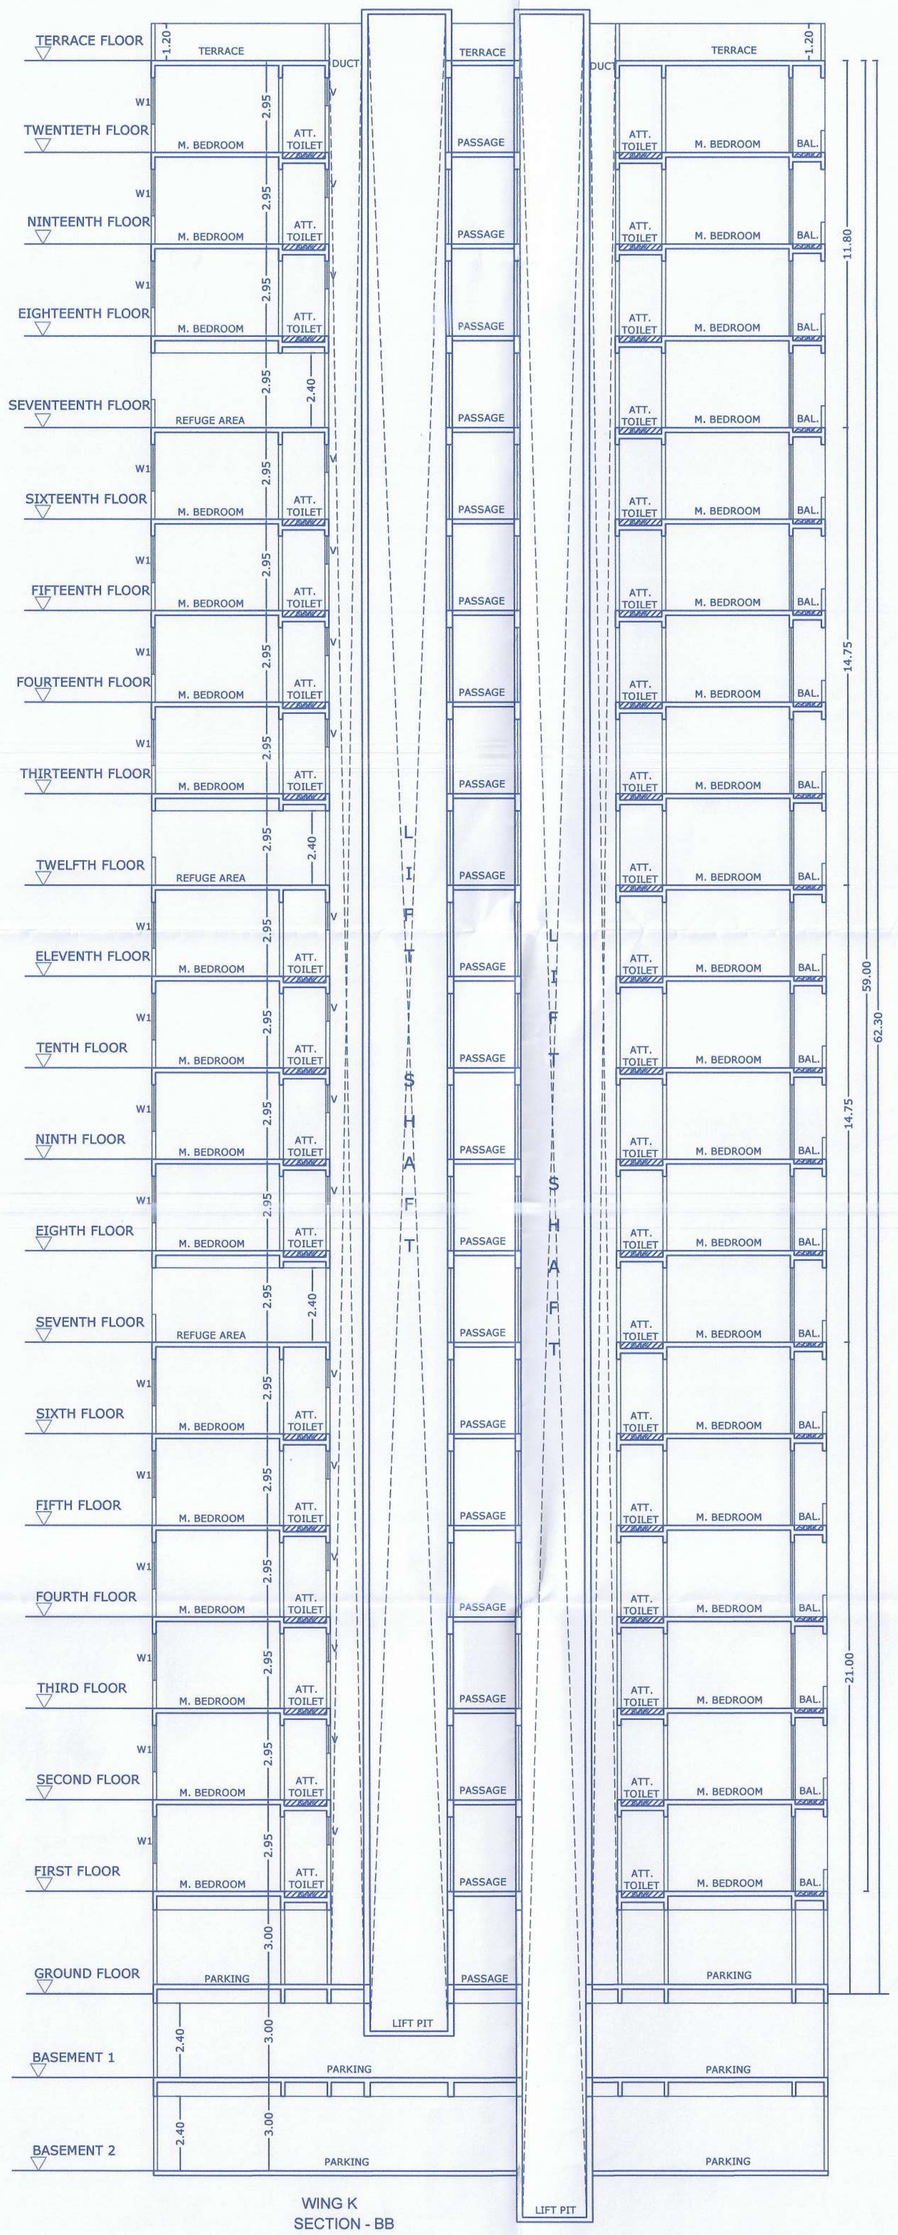


WING K
SECTION - BB

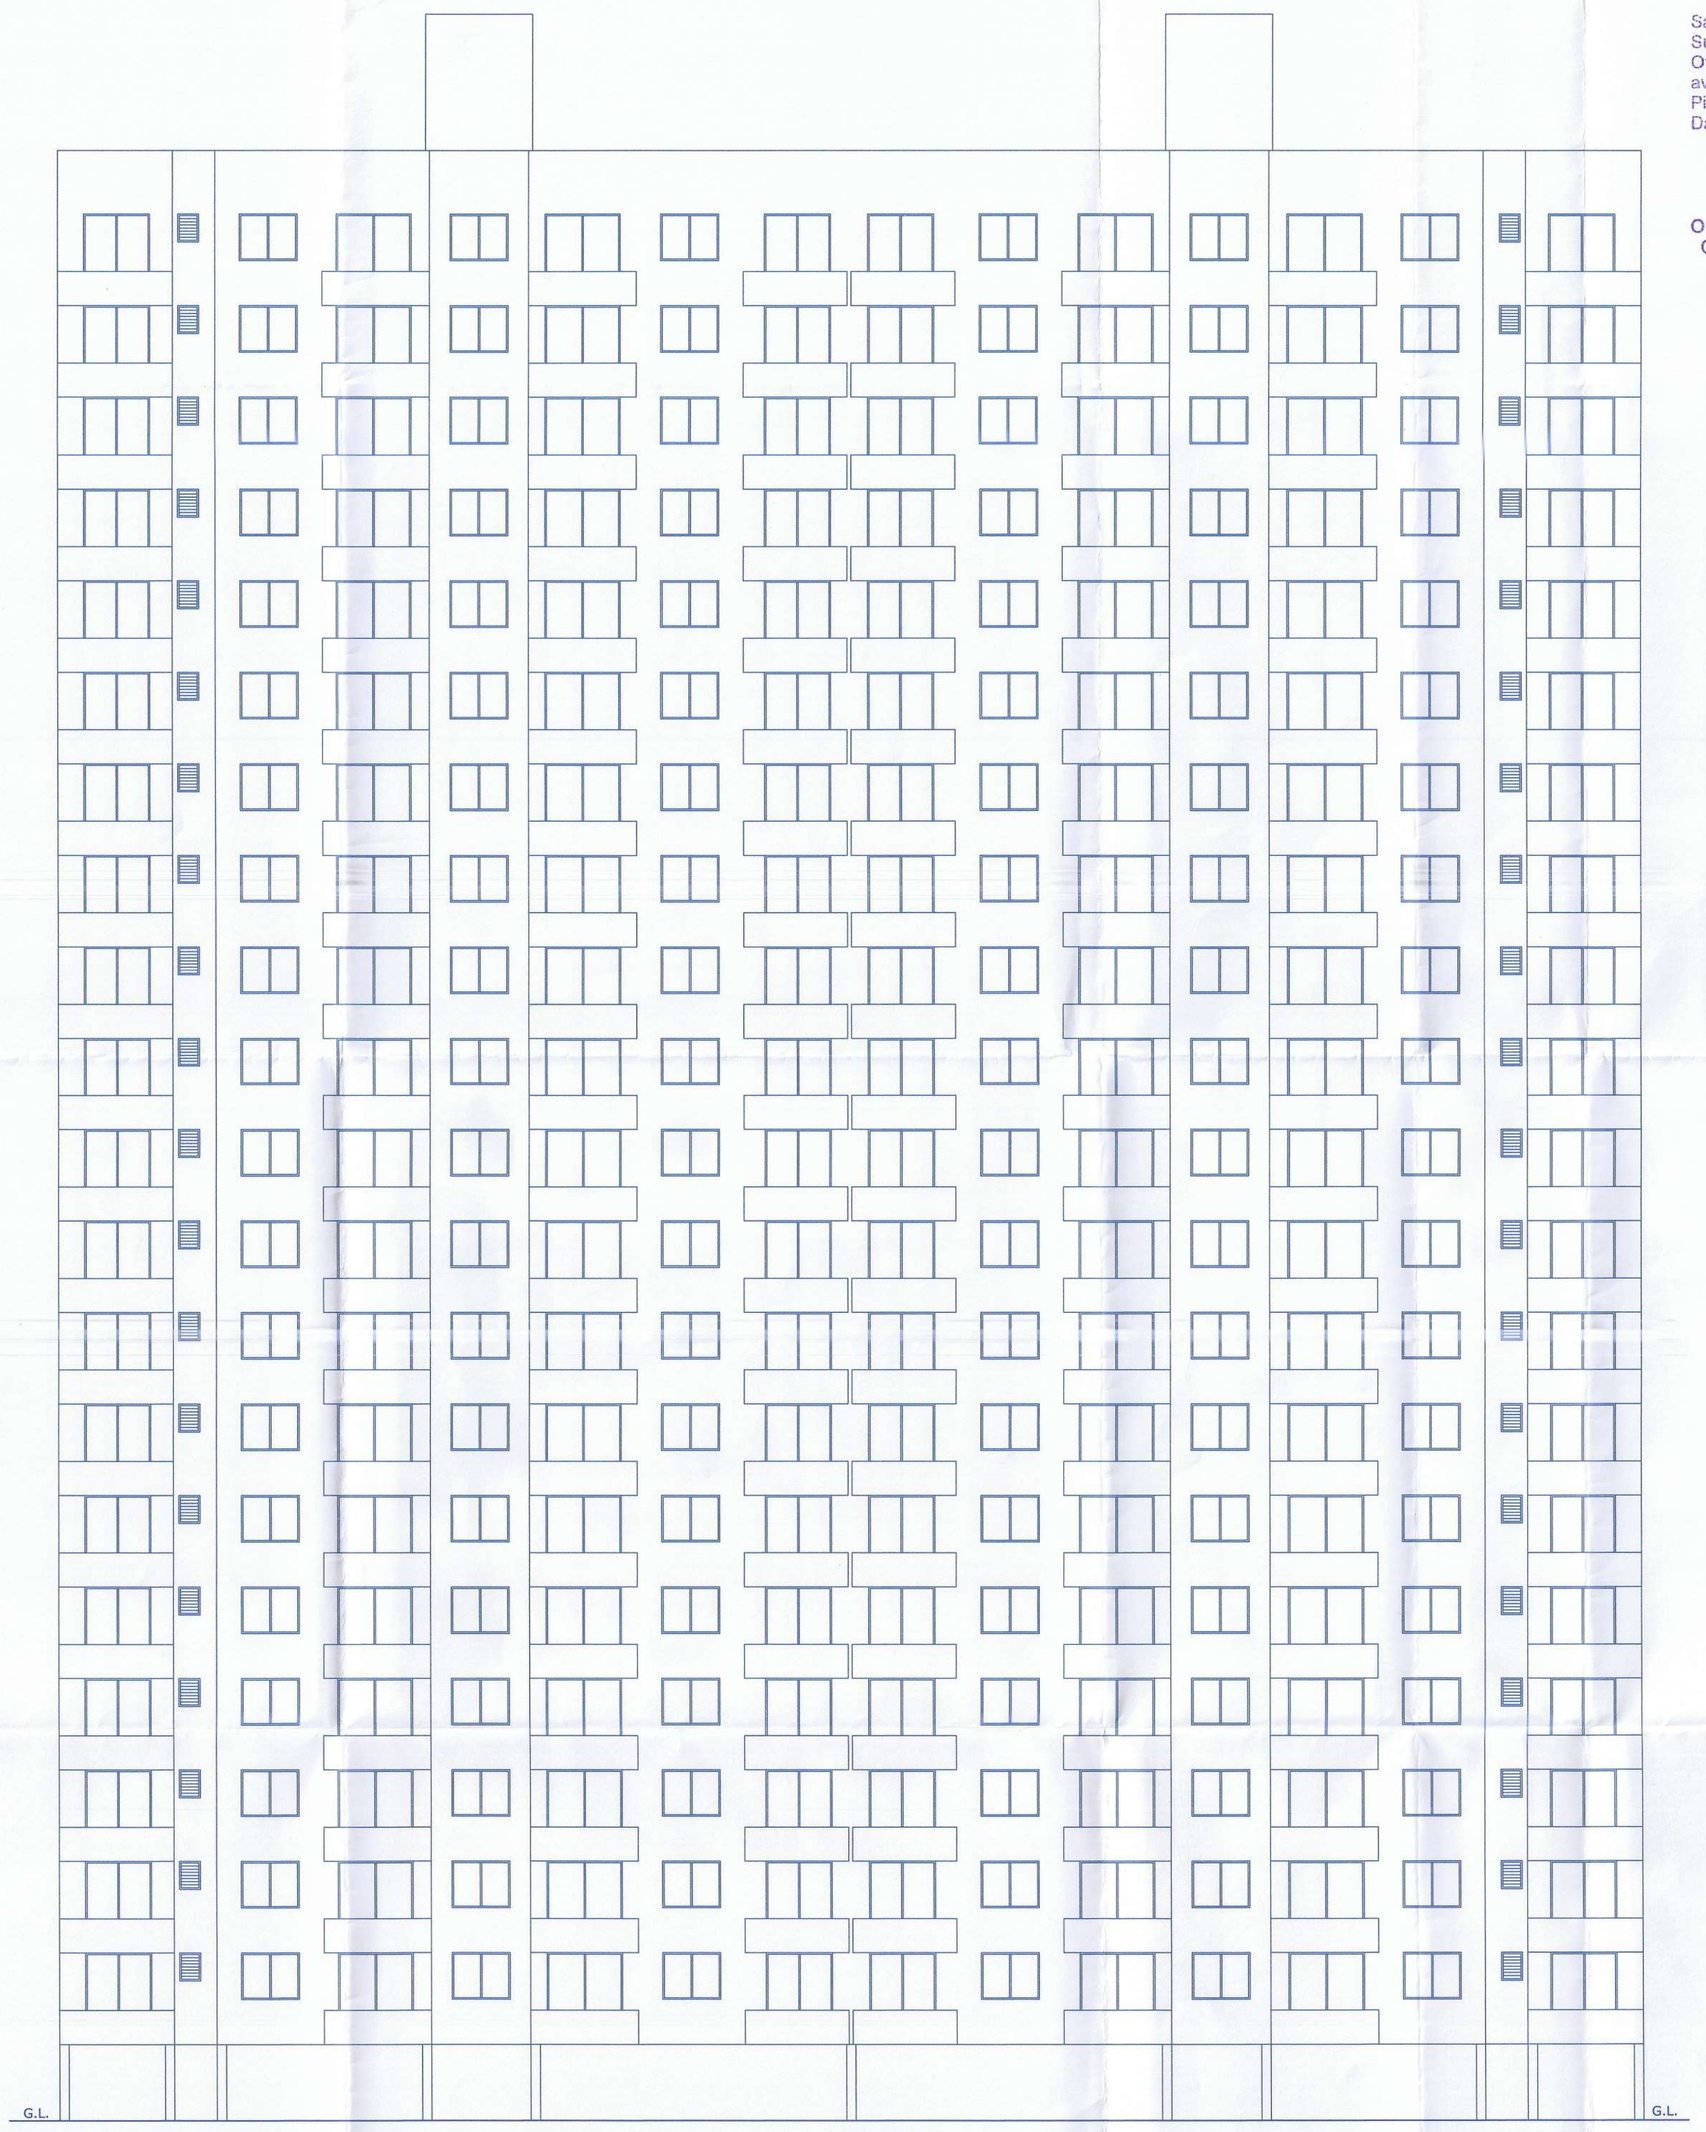


WING K
ELEVATION

**MANIK BUCHADE ARCHITECTS**

KIMAYA HOUSE
Near 19 Grand West Society,
Birla Hospital Road,
Dange chowk , Thergaon, Pune-411033

Web.site : www kimayagroup.com
E.mail:info@mbarchitects.co.in
Ph.9552502704 , 8087518777

Ar.Manik Buchade

PROPOSED RESIDENTIAL COMPLEX B. NO.- 13/1/1, 13/1/2, 13/2, OF VILLAGE-PUNAWALE

Owner (s) name and signature :- Signature

P.A. INAMDAR UNIQUE SPACES

| Date | North | Scale | Drawn by | Checked by | Registration No.of Architect/License no.of Licensed Engineer / Supervisor |
|---|---|---|---|---|---|
| 03.02.2025 | N | 1:100 | SMITA | Ar.BHRADDHA | Lic.No.CA/03/32518 |