


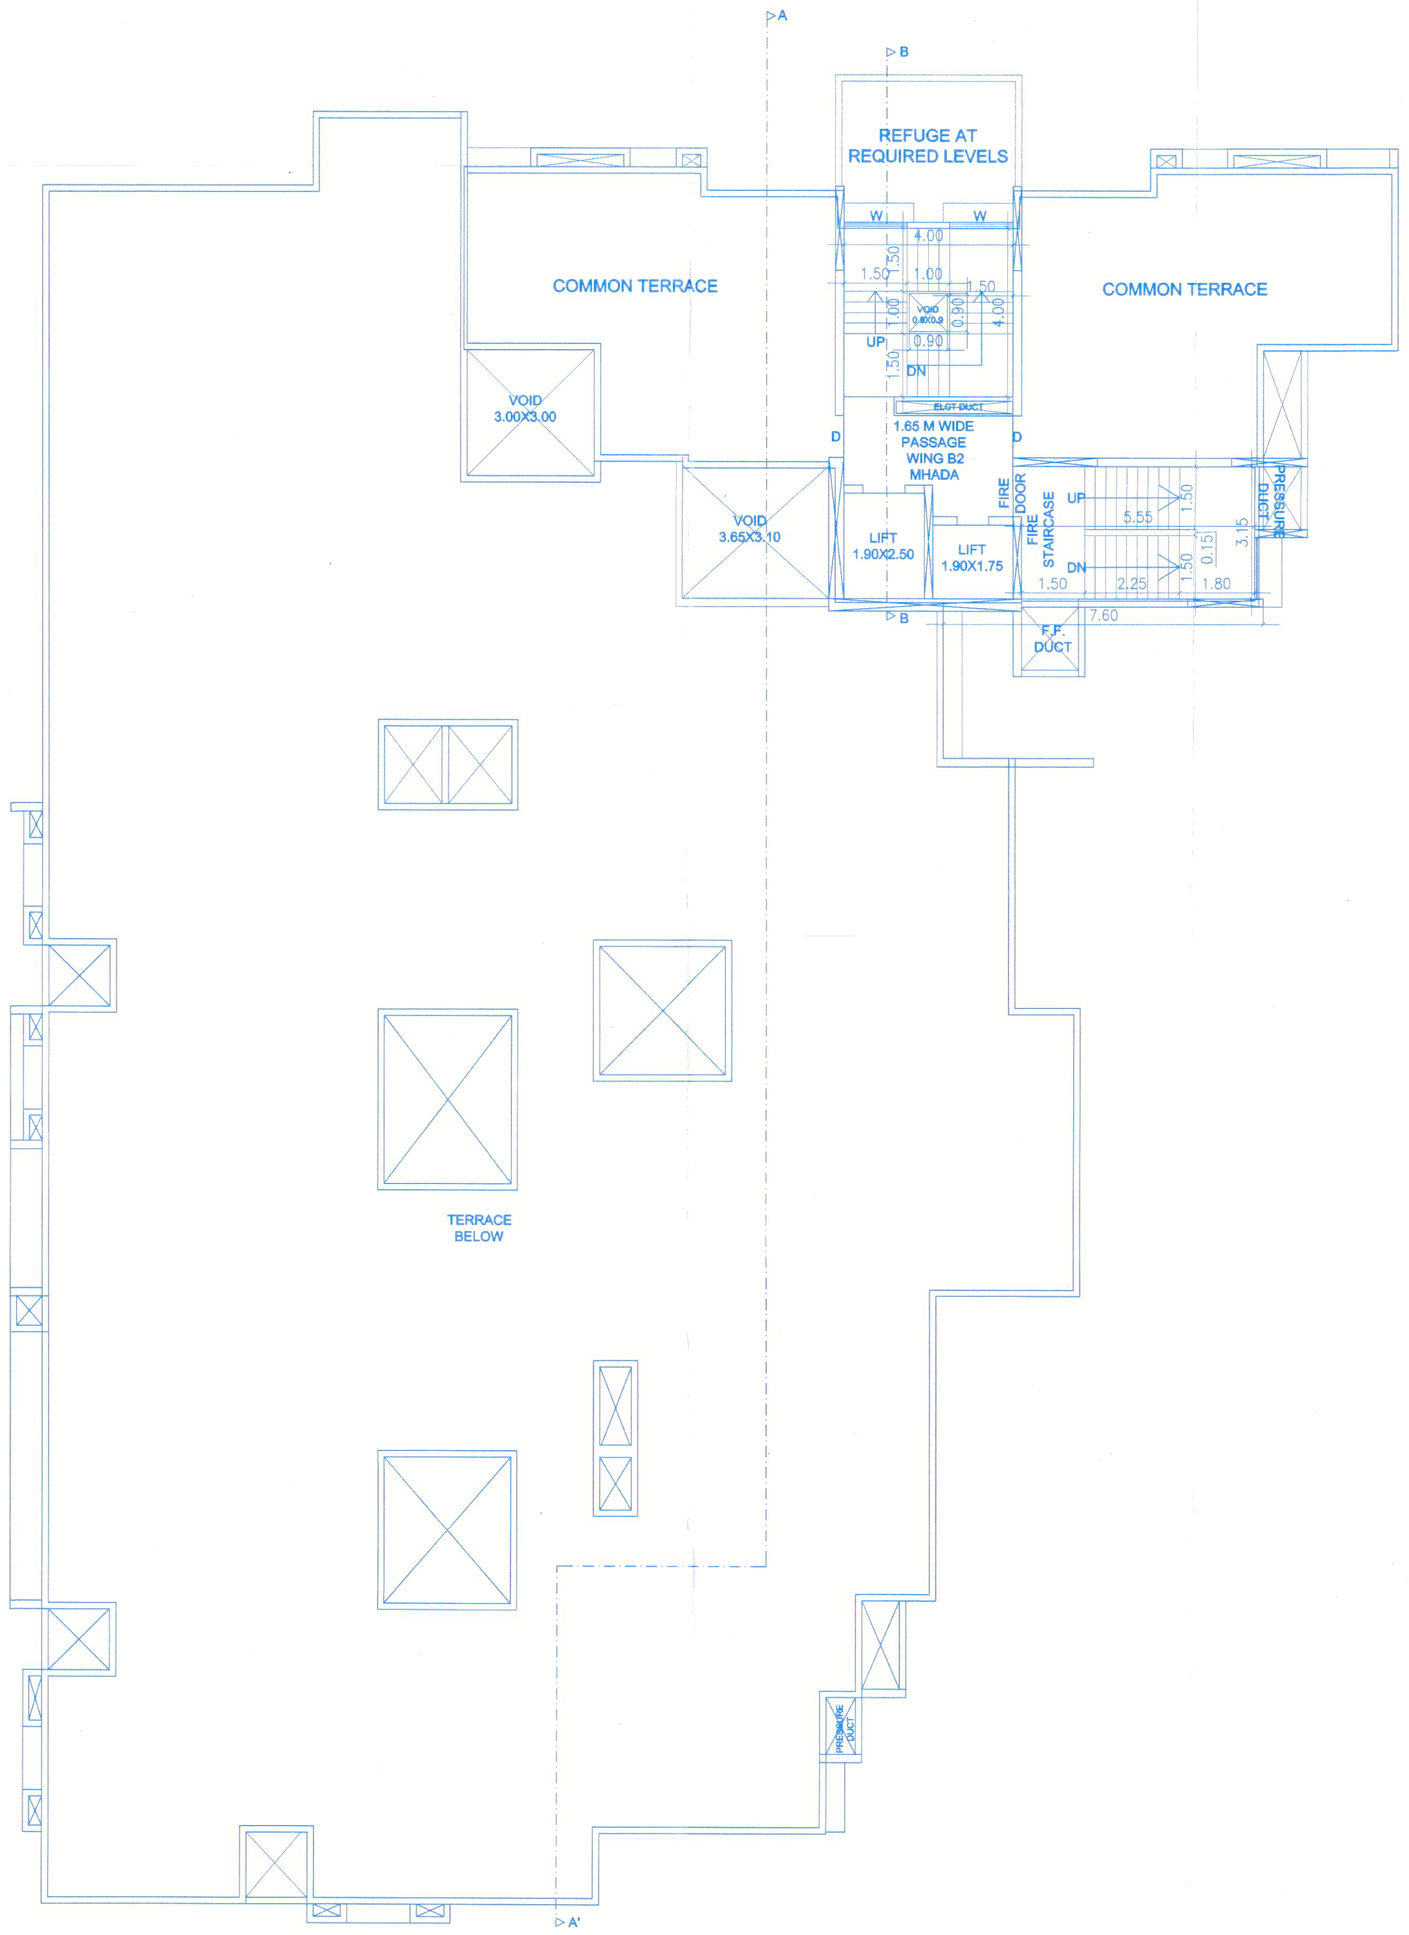


SEAL OF APPROVAL FOR PLANS

21 / 22

PUNE MUNICIPAL CORPORATION BUILDING DEVELOPMENT DEPARTMENT APPROVED PUNE

Revised Resi Comm.
APPROVED SUBJECT TO CONDITION
APPROVED UNDER COMMENCEMENT
CERTIFICATE NO. R/11008/24
DATE 18/07/2024

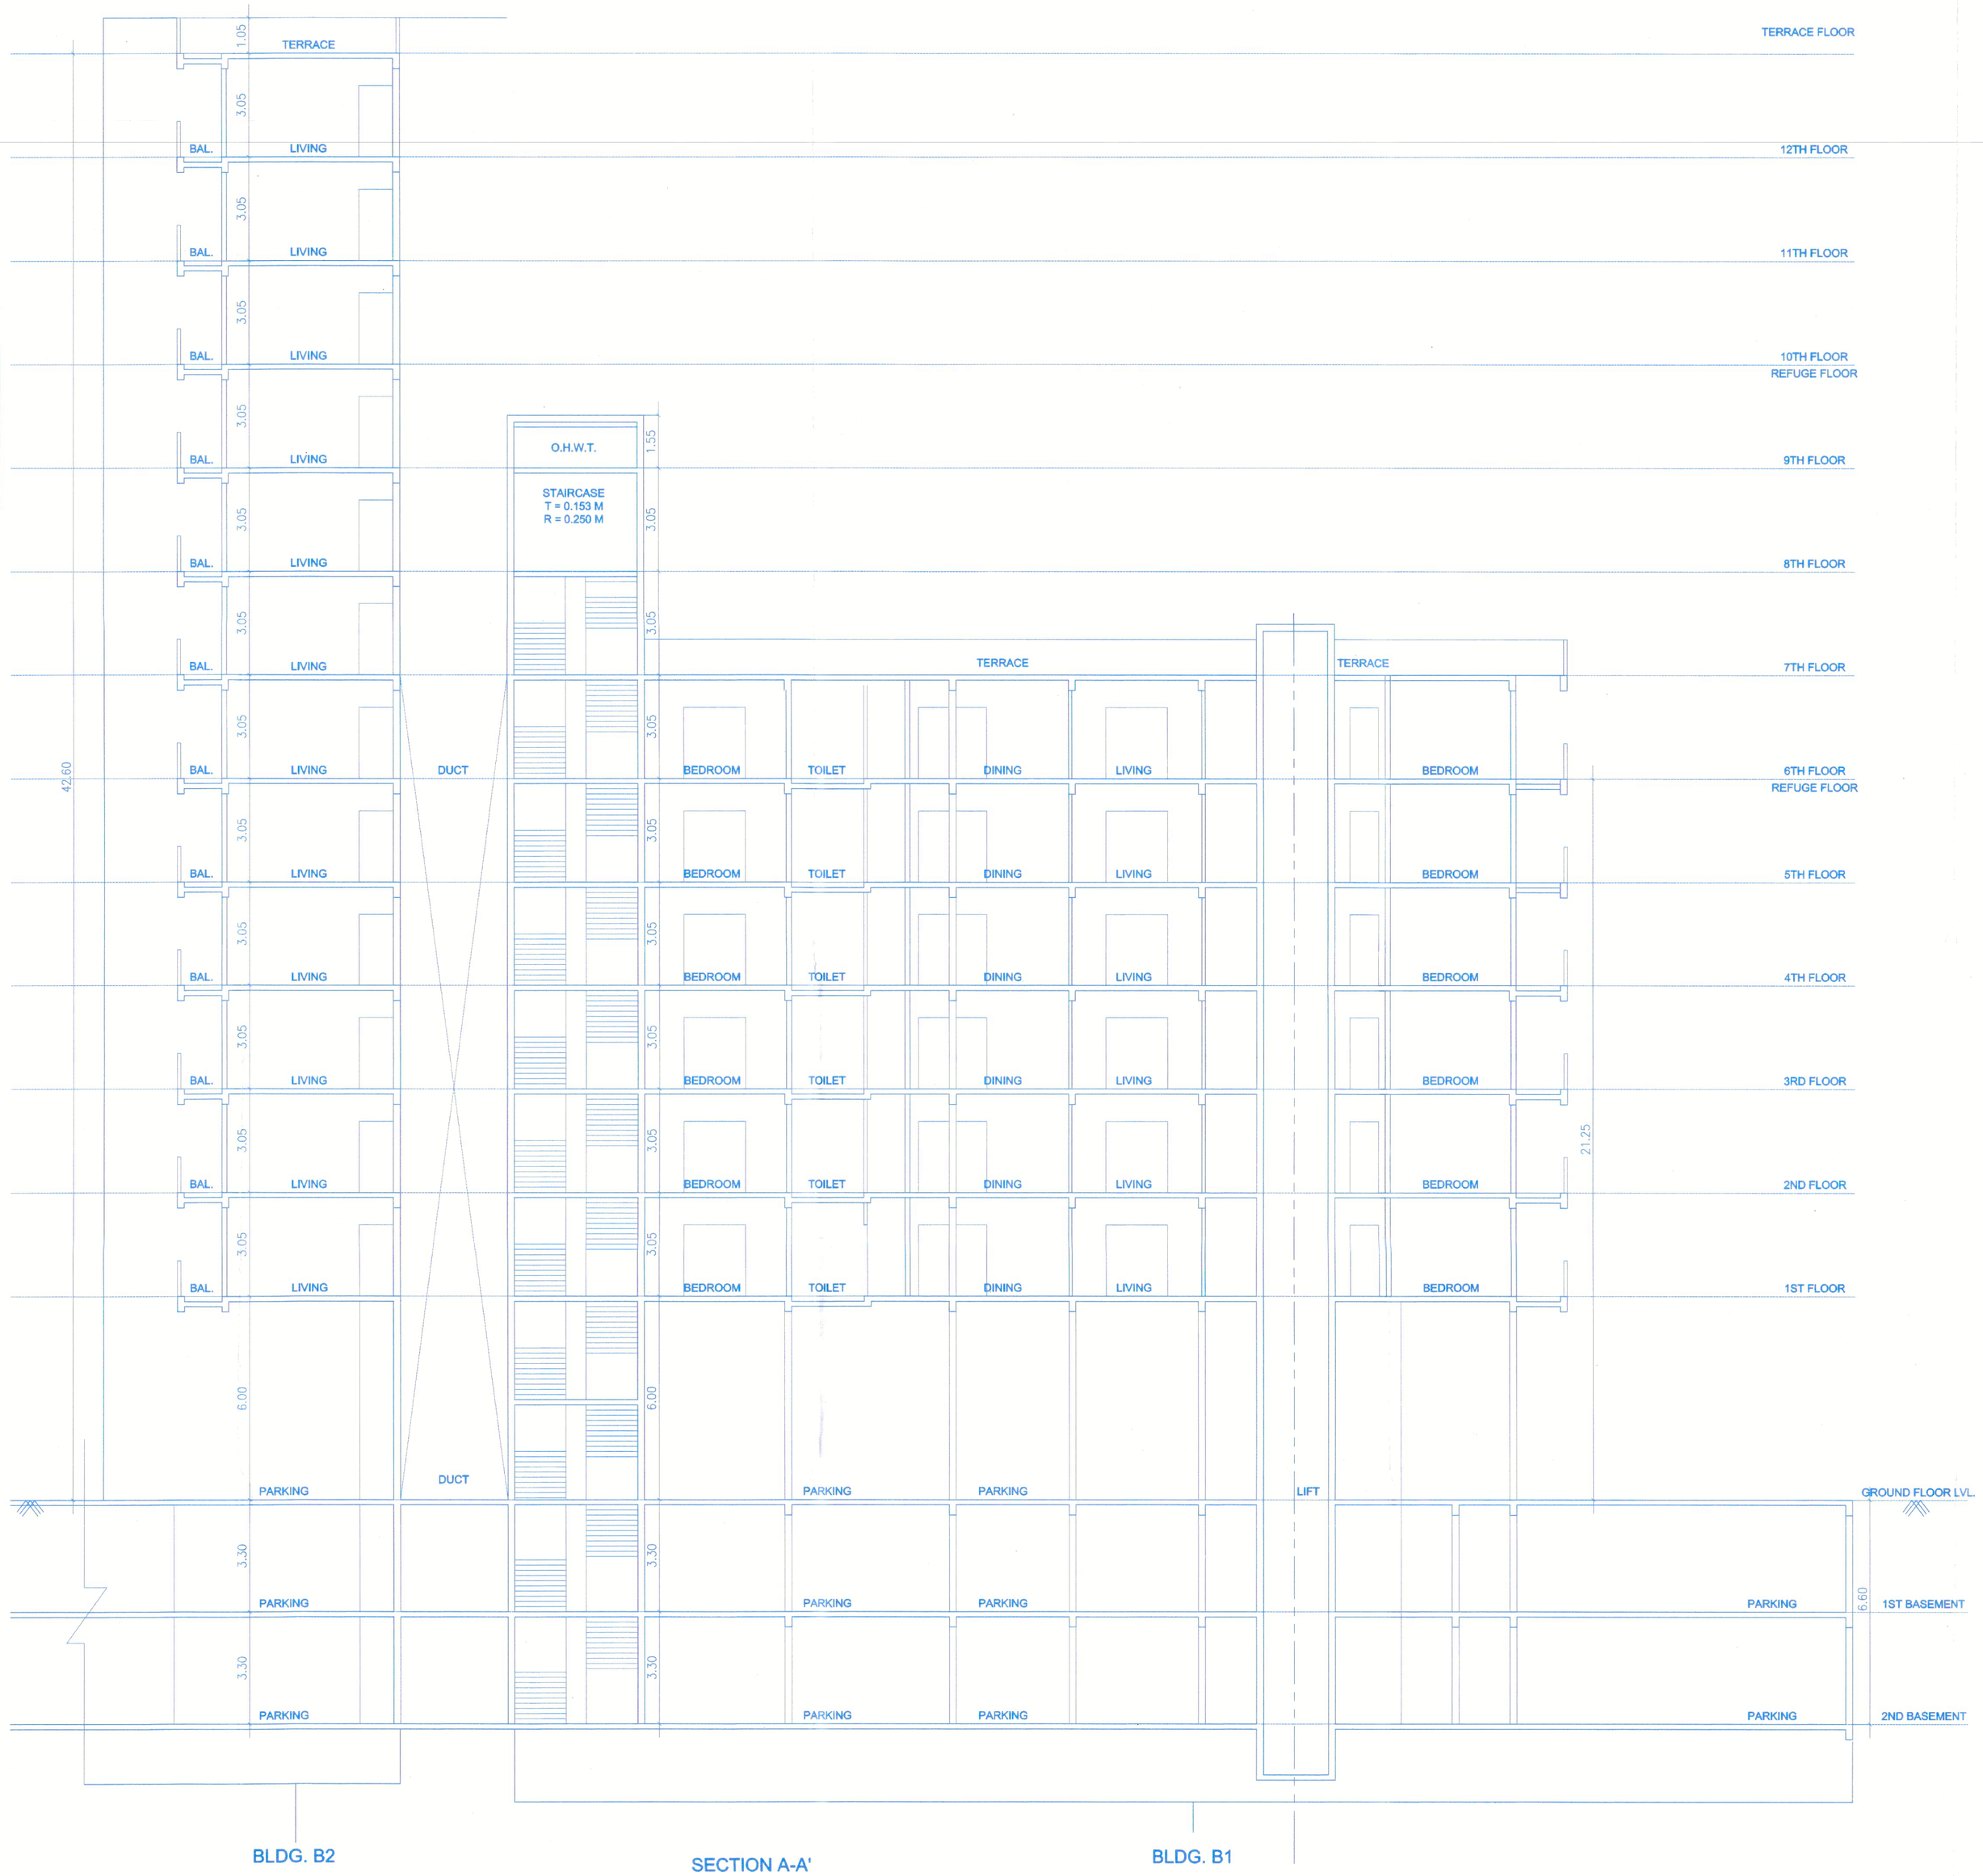Building Inspector — Deputy Engineer
Building Development Department
Zone No. PMC

WING - 'B1 & B2 (MHADA)'

DESCRIPTION OF PROPOSAL & PROPERTY

PROPOSED WING 'B1,B2' , AT S.NO. 53/9, 53/10 (P), 53/11/1(P) , BANER, PUNE.

This drawing is copyright of " Shirish Dasnurkar & Associates,architects & designer" and should not be copied or used without prior permission of the architect. This Drawing Is Based On Documents Provided By Owner/ P.A.H. Architect Do Not Bear Any Responsibility Of Documents Authenticity And Validity Accompanying This Drawing. Architect is not responsible for day to day execution of this drawing and quality and quantity of material used on site.

| NAME & SIGN. OF OWNER | NAME & SIGN. OF ARCHITECT |
|---|---|
| For Sarvan Aawishkar Properties Partner | SHIRISH DASNURKAR |

N — NORTH

SHIRISH DASNURKAR & ASSOCIATES
architects & designer
35, LAXMIPARK COLONY, NAVI PETH, PUNE-411030.
PH: 020-24530461/62/63 E-MAIL: shirishdasnurkar@gmail.com

| SCALE | JOB NO. | DRAWN BY | DEALT BY | COMPUTER FILE |
|---|---|---|---|---|
| 1:100 | -- | ADS 08.01.2024 | | PROJ/VIDHA SHIVALIKA-2021/REVISED FOR FIRE TEMPL 1.15 BASE FILE/NA-10 LAYOUT & BLDG. |