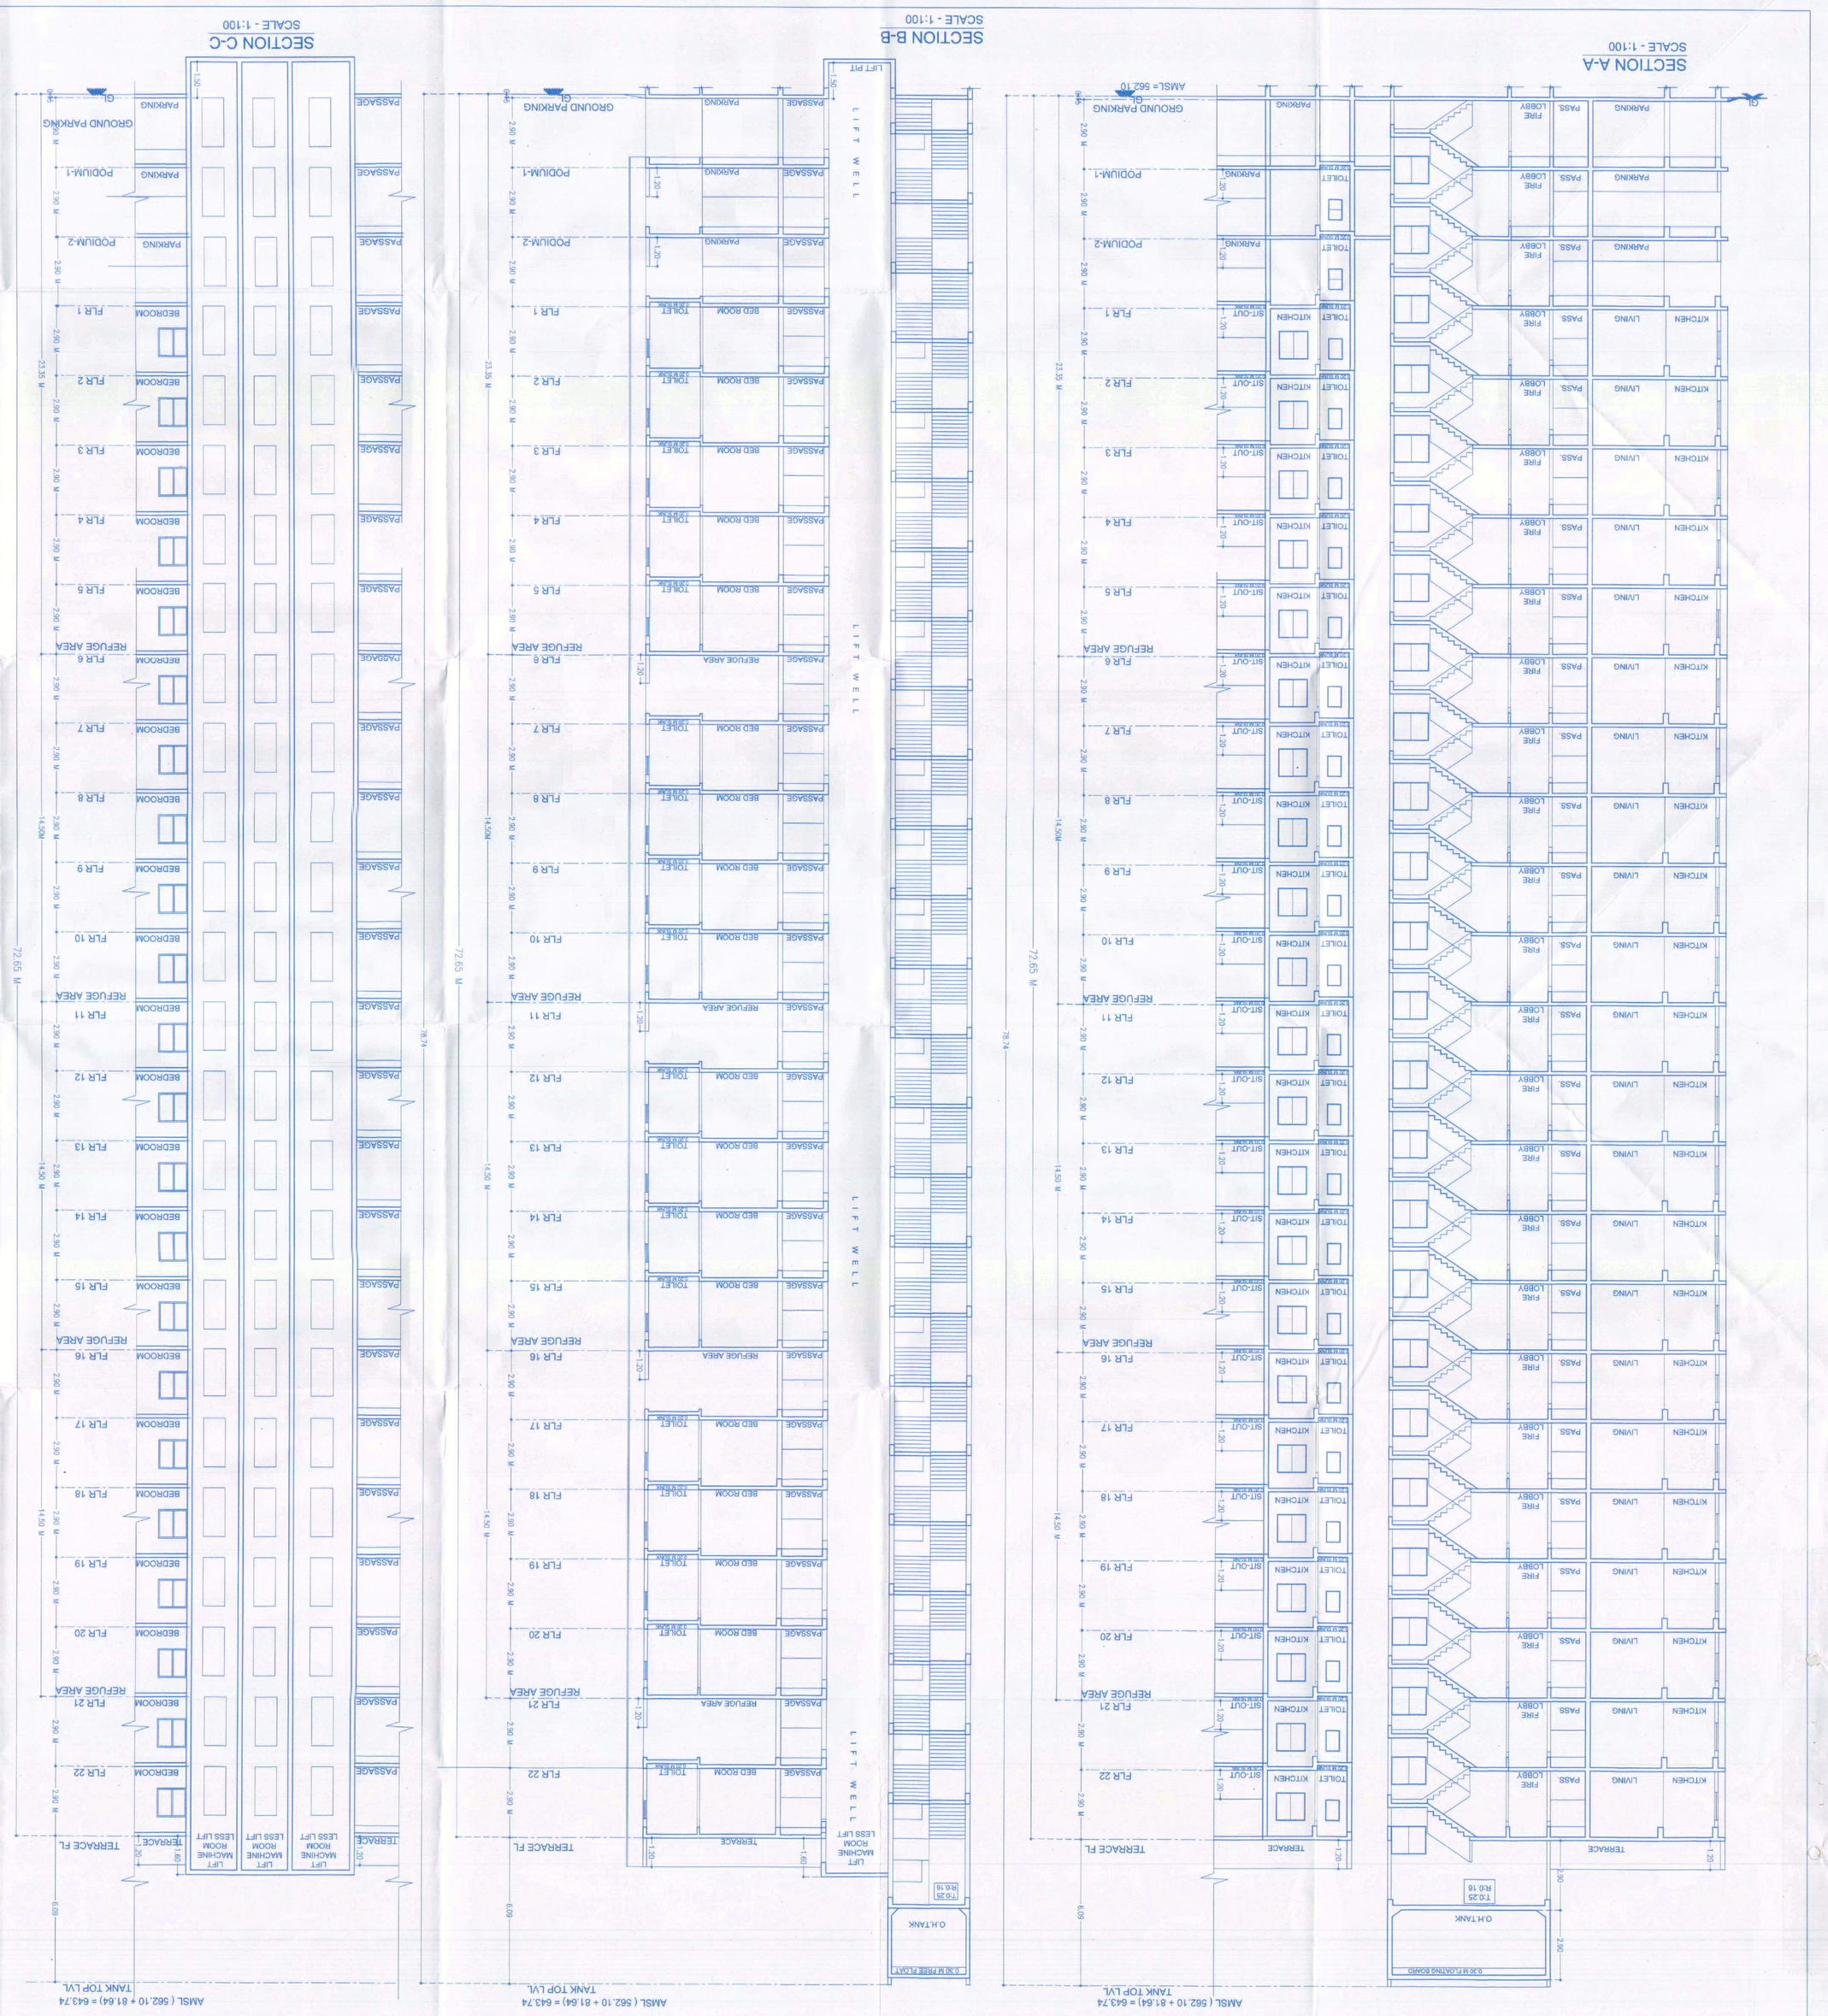

E	JOB TITLE / SITE ADDRESS

PROPOSED SOCIAL HOUSING DEVELOPMENT AT SECTOR R-09, FOR INTEGRATED TOWNSHIP
Gat No.124, 125, 127 to 132,137(P) to 142, 144,145,146(P),147 to 153, 155 to 159(P), 160, 162 to 164, 166, 187, 189(P), 170(P), Village-Manjri Khurd & Gat No.1255 Hissa No. 14,17,18,28,55,66,67,69,70, 71, 72(P), 73, 126 5, 126 7(P), 1223, 1276 Hissa No. 2,3,5,6,26,27,28,1A/2, 34,37 Village-Wagholi, Tal. Haveli, PUNE.

F	OWNER NAME AND SIGNATURE	
Joint Venture by: 1) M/s. Anthem Developers Pvt. Ltd. 2) Manjari Housing Projects LLP through authorized signatory Mrs. MEENA KARNE		Owner/ sign
G	ARCHITECT	
Architect Name Vishwas Kulkarni : CA/1984/8465 Hrishikesh Kulkarni : CA/2002/28235		Architect sign

VK:a architecture	Drawing Title: SECTION A-A, B-B & C-C	Drawn by: Sudhir/ Sushant	Checked by: Mr. Bhaskar C.B.	Date: 27-07-2022
5th Floor Raigan Avenue,Sr.No.103(p), C.T.S No.2860,S.B.Road,Near KC Tribe Tower,Bhimashankar, Pune-411016.	Social Housing	Job no. 1924	Drawing no. 205	Scale 1:100 at A1
P +91 20 6626 8888				Revision 1
E mail@vkarch.com W www.vkarch.com	FOR PMRDA SANCTION			

Approved as amended in .....
subject to conditions mentioned in Annuxure 'A'
of letter No.BP/C.R. No.2001/22-23/Mouza-Shivaji Nagar
S. No/C. No.2073 No.9227 ग 2227/ 3ग 7ग्रुप ग ग. 3ग 7ग्रुप
Dated 02/02/2022
Metropolitan Commissioner and
Chief Executive Officer
Pune Metropolitan Regional Development Authority, Pune

DATE & STAMP OF APPROVAL

Sector -R09 Social Housing Bldg

06/06