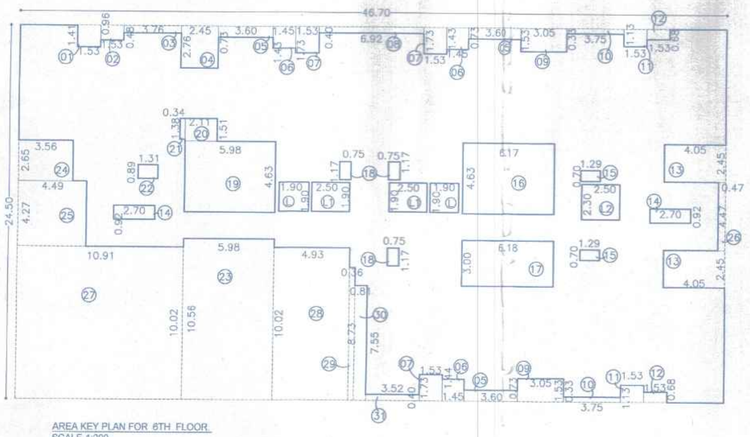

AREA KEY PLAN FOR 6TH FLOOR
SCALE-1:200

B/UP AREA CALC. FOR 6TH FLOOR.

BLOCK-A :							
A	46.70	X	24.50	X	1	=	1144.15
DEDUCTION							
1	1.53	X	1.41	X	1	=	2.16
2	1.53	X	0.96	X	1	=	1.47
3	3.76	X	0.48	X	1	=	1.80
4	2.45	X	2.76	X	1	=	6.76
5	3.60	X	0.73	X	3	=	7.88
6	1.45	X	1.44	X	3	=	6.26
7	1.53	X	1.73	X	3	=	7.94
8	6.92	X	0.40	X	1	=	2.77
9	3.05	X	1.53	X	2	=	9.33
10	3.75	X	0.33	X	2	=	2.48
11	1.53	X	1.13	X	2	=	3.46
12	1.53	X	0.68	X	2	=	2.08
13	4.05	X	2.45	X	2	=	19.84
14	2.70	X	0.92	X	2	=	4.97
15	1.29	X	0.70	X	2	=	1.81
16	6.17	X	4.63	X	1	=	28.57
17	6.18	X	3.00	X	1	=	18.54
18	0.75	X	1.17	X	3	=	2.63
19	5.98	X	4.63	X	1	=	27.69
20	2.11	X	1.51	X	1	=	3.19
21	0.34	X	1.38	X	1	=	0.47
22	1.31	X	0.89	X	1	=	1.17
23	5.98	X	10.56	X	1	=	63.15
24	3.56	X	2.65	X	1	=	9.43
25	4.49	X	4.27	X	1	=	19.17
26	0.47	X	4.47	X	1	=	2.10
27	10.91	X	10.02	X	1	=	109.32
28	4.93	X	10.02	X	1	=	49.40
29	0.36	X	8.73	X	1	=	3.14
30	0.81	X	7.55	X	1	=	6.12
31	3.52	X	0.40	X	1	=	1.41
L	1.90	X	1.90	X	2	=	7.22
L1	2.50	X	1.90	X	2	=	9.50
L2	2.50	X	2.30	X	1	=	5.75
TOTAL							448.97
TOTAL B/UP AREA							SQ.M.
1144.15			448.97				695.18

DATE & STAMP OF APPROVAL

13/50

TOWER -B

Sanctioned No. B.P/Tathawade/ 46/2026
Subject to conditions mentioned in the
Office Order No.
aven dated 31/03/2026
Pimpri
Date 31/03/2026

Pimpri Chinchwad Municipal Corporation ESTD. 11/10/82 Pimpri-411 018

O. C. Signed by
City Engineer

For City Engineer
Building Permission Dept.
PCMC., Pimpri, Pune-18.

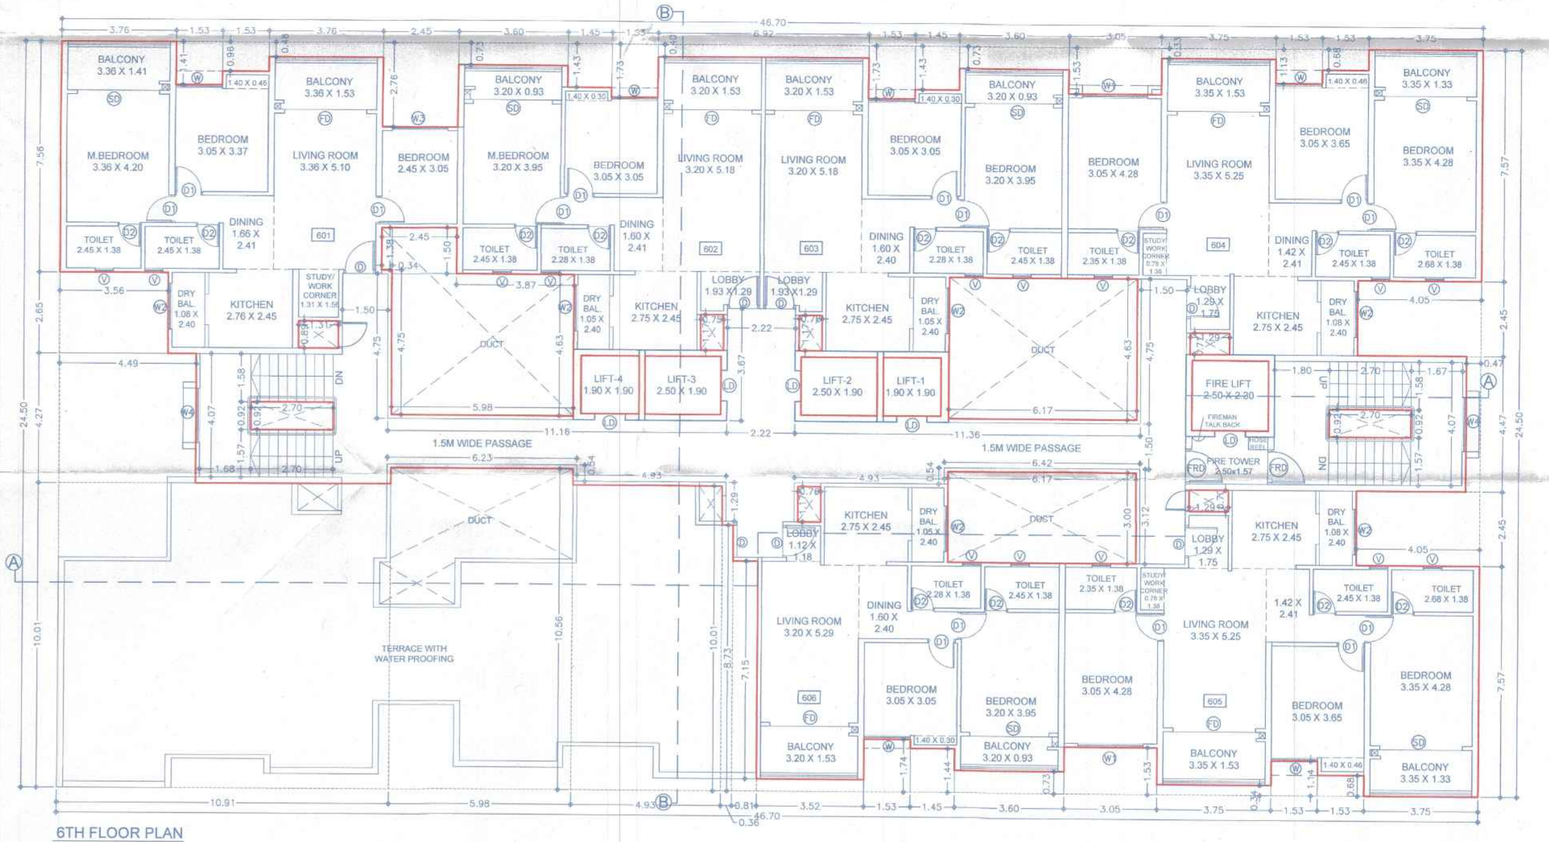

6TH FLOOR PLAN

BUILDING LAYOUT KEY PLAN

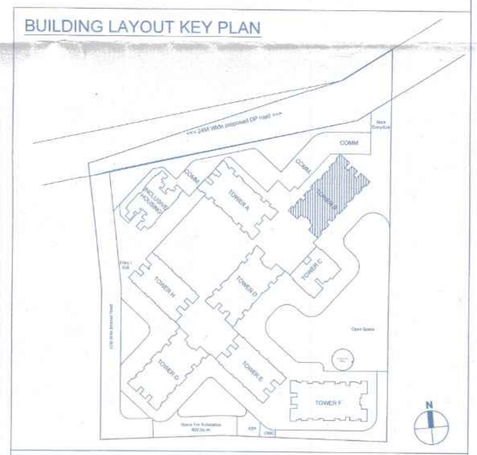

F JOB TITLE / SITE ADDRESS

PROPOSED BUILDING PERMISSION
ON S. NO. 100/1 100/2A/100/2B/100/3/113/2A-2,
100/1 100/2A/100/2B/100/3/113/2A-10 AND
100/1 100/2A/100/2B/100/3/113/2A-6
VILLAGE-TATHAWADE, TAL-MULSHI, PUNE.

G OWNER NAME AND SIGNATURE

Owner(s) Name
Intofinity Promoters Pvt. Ltd.
Through Vineet K. Goyal

Owner(s) sign

H ARCHITECT

Architect(s) Name
Hrishikesh Kulkarni : CA/2002/29235
Amit Shetty : CA/2010/48283

Architect(s) sign

NORTH

VK:a architecture

5th Floor,Nextgen Avenue,Sr.No.103(p), C.T.S No.2850,S.B.Road,Near ICC Trade Tower,Bahiratwadi, Pune-411016.

P +91 20 6626 8888

E mail@vkarch.com
W www.vkarch.com

Drawing Title: FLOOR PLAN & CALCULATIONS		Scale: 1:100 at A1-Paper Size
Drawn by: Sagar P.	Checked by: Amit S.	Date: 23/03/2026
Job no: 2970	Drawing no: 223	Revision: B
Status: FOR P.C.M.C. REVISED SANCTION		