DATE & STAMP OF APPROVAL 04/18

PARKING LAYOUT

Sanctioned No. B.P/Thathawade/101/2025
Subject to conditions mentioned in the
Office Order No.
aven dated 18/12/2025
Pimpri
Date : 18/12/2025

Pimpri Chinchwad Municipal Corporation ESTD. 11/10/82 Pimpri-411 018.

O. C. Signed by
City Engineer

for City Engineer
Building Permission Dept.
PCMC, Pimpri, Pune-18.

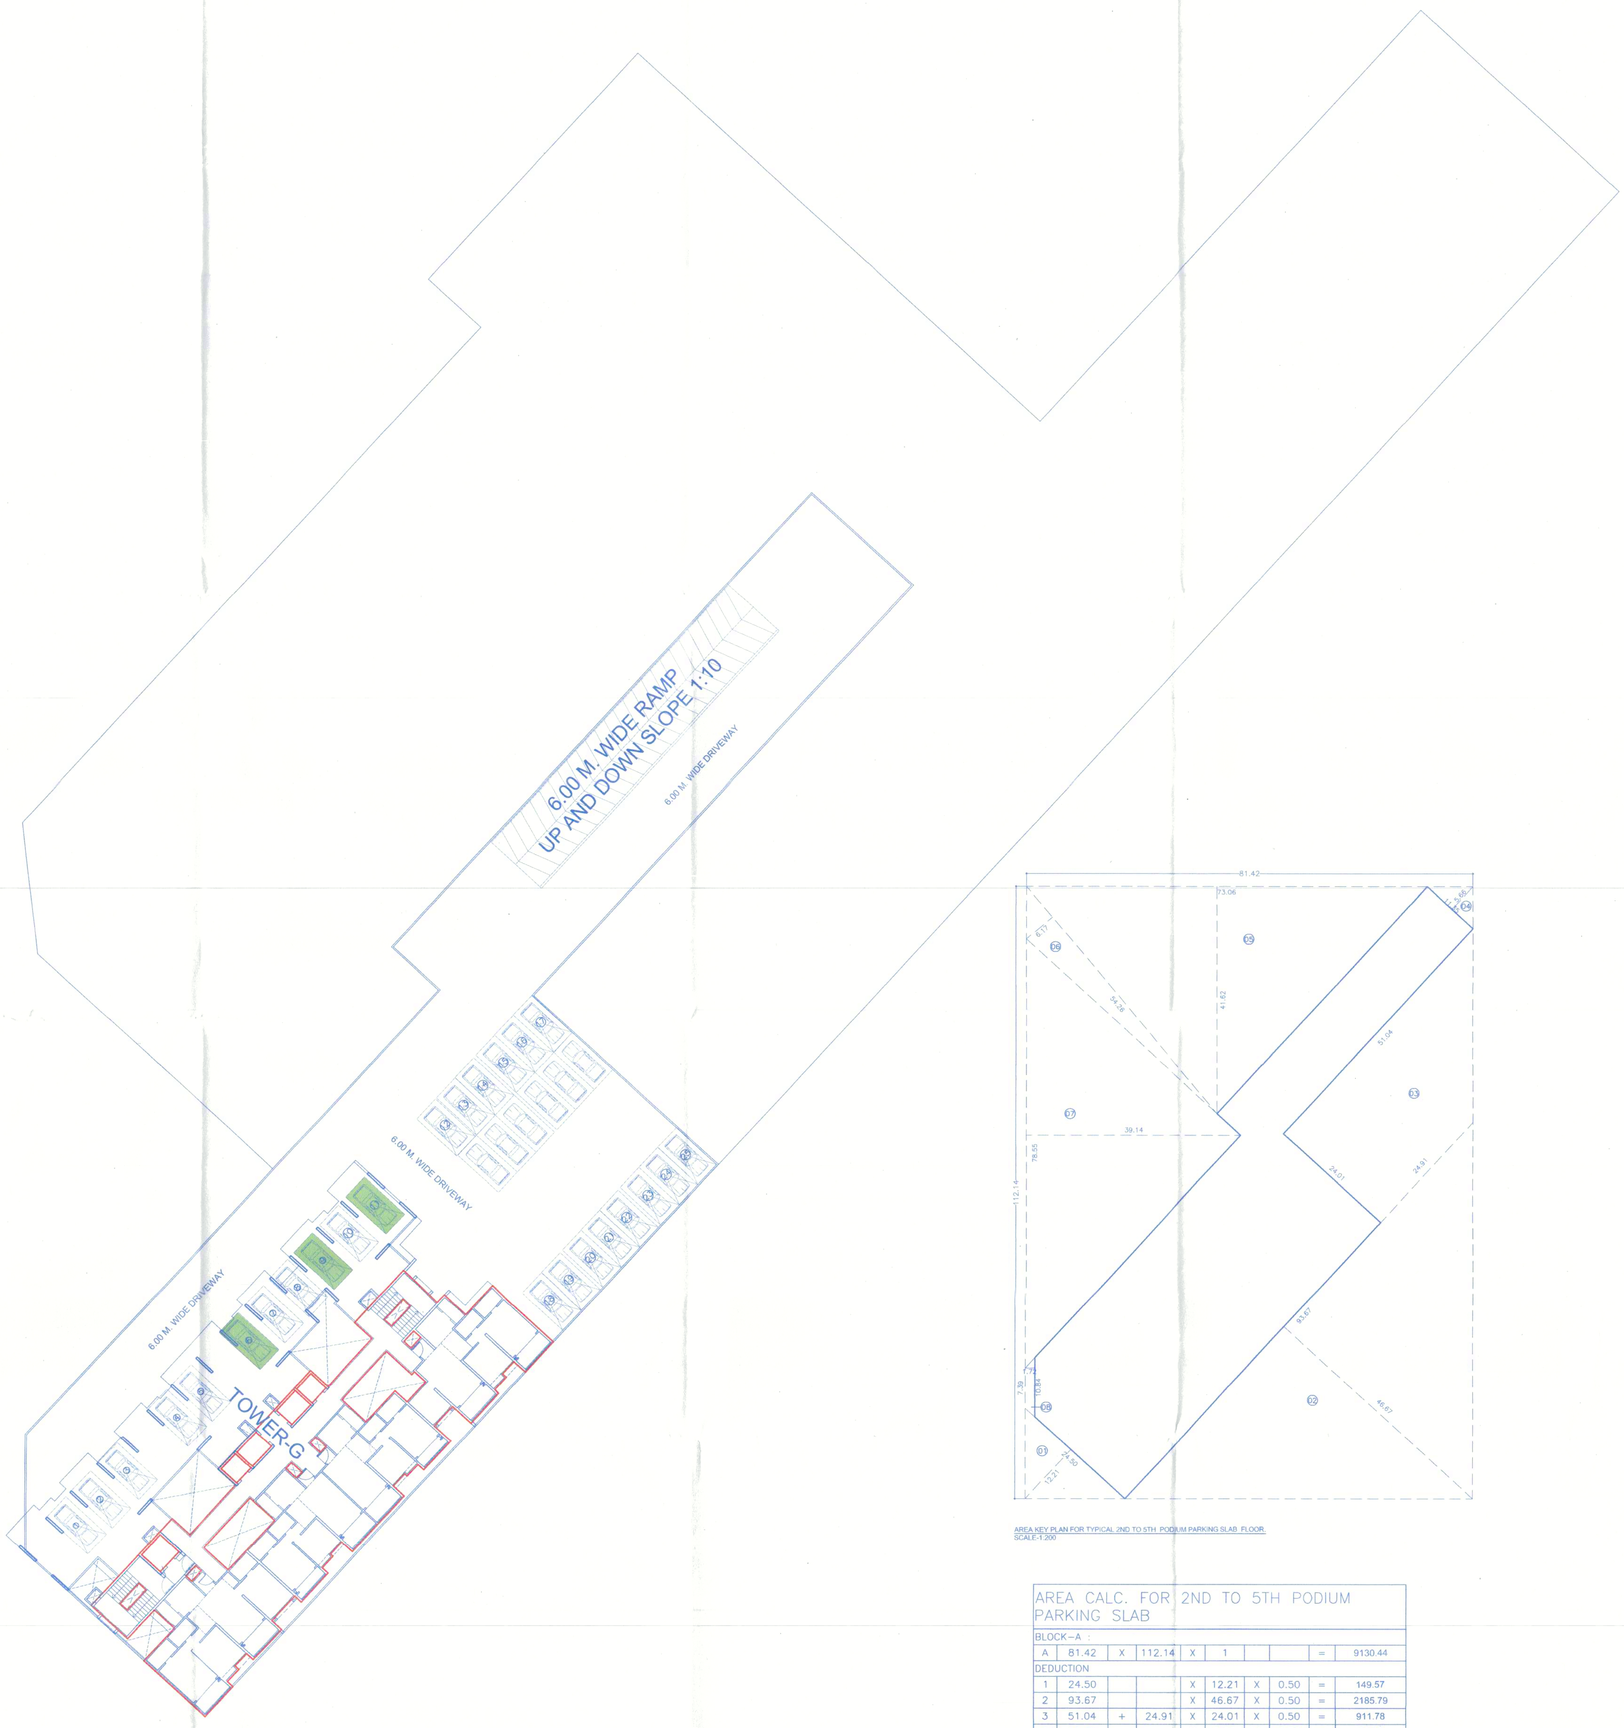

TYPICL 2ND TO 5TH PODIUM FLOOR PLAN
(SCALE - 1:200)

PARKING BAY (PB 25 X 4) = 100 NOS SCOOTER
PARKING BAY 100 x 4 FLOOR = 400 SCOOTER

AREA KEY PLAN FOR TYPICAL 2ND TO 5TH PODIUM PARKING SLAB FLOOR.
SCALE-1:200

AREA CALC. FOR 2ND TO 5TH PODIUM PARKING SLAB

BLOCK-A :									
A	81.42	X	112.14	X	1			=	9130.44
DEDUCTION									
1	24.50			X	12.21	X	0.50	=	149.57
2	93.67			X	46.67	X	0.50	=	2185.79
3	51.04	+	24.91	X	24.01	X	0.50	=	911.78
4	11.35			X	5.66	X	0.50	=	32.12
5	73.06			X	41.62	X	0.50	=	1520.38
6	54.26			X	6.17	X	0.50	=	167.39
7	78.55			X	39.14	X	0.50	=	1537.22
8	10.84	+	7.39	X	1.72	X	0.50	=	15.68
TOTAL									6519.93
TOTAL B/UP AREA									SQ.M.
9130.44				6519.93					2610.50

Legend :-
- Normal Parking
- EV Parking
- Visitor Parking
- Mhada Parking
- Commeical Parking

F JOB TITLE / SITE ADDRESS

PROPOSED LAYOUT OF BUILDING
ON S. NO. 100/1 100/2A/100/2B/100/3/113/2A-2,
100/1 100/2A/100/2B/100/3/113/2A-10 AND
100/1 100/2A/100/2B/100/3/113/2A-6
VILLAGE-TATHAWADE, TAL-MULSHI, PUNE.

G OWNER NAME AND SIGNATURE

Owner(s) Name
Intofinity Promoters Pvt. Ltd.
Through Vineet K. Goyal

Owner(s) sign

H ARCHITECT

Architect(s) Name
Hrishikesh Kulkarni : CA/2002/29235
Amit Shetty : CA/2010/48283

Architect(s) sign

NORTH

VK:a architecture
5th Floor,Nextgen Avenue,Sr.No.103(p), C.T.S.No.2850,S.B.Road,Near ICC Trade Tower,Bahiratwadi, Pune.411016.
P +91 20 6626 8888
E mail@vkarch.com
W www.vkarch.com

Drawing Title: PARKING FLOOR PLAN		Scale: 1:250 at A0-Paper Size
Drawn by: Sagar P.	Checked by: Amit S.	Date: 12/12/2025
Job no: 2970	Drawing no: 214	Revision
Status: FOR PCMC SUBMISSION		