PROP. PARKING STATEMENT		
FLOOR	CAR	SCOOTER
BASEMENT PARKING	52	462

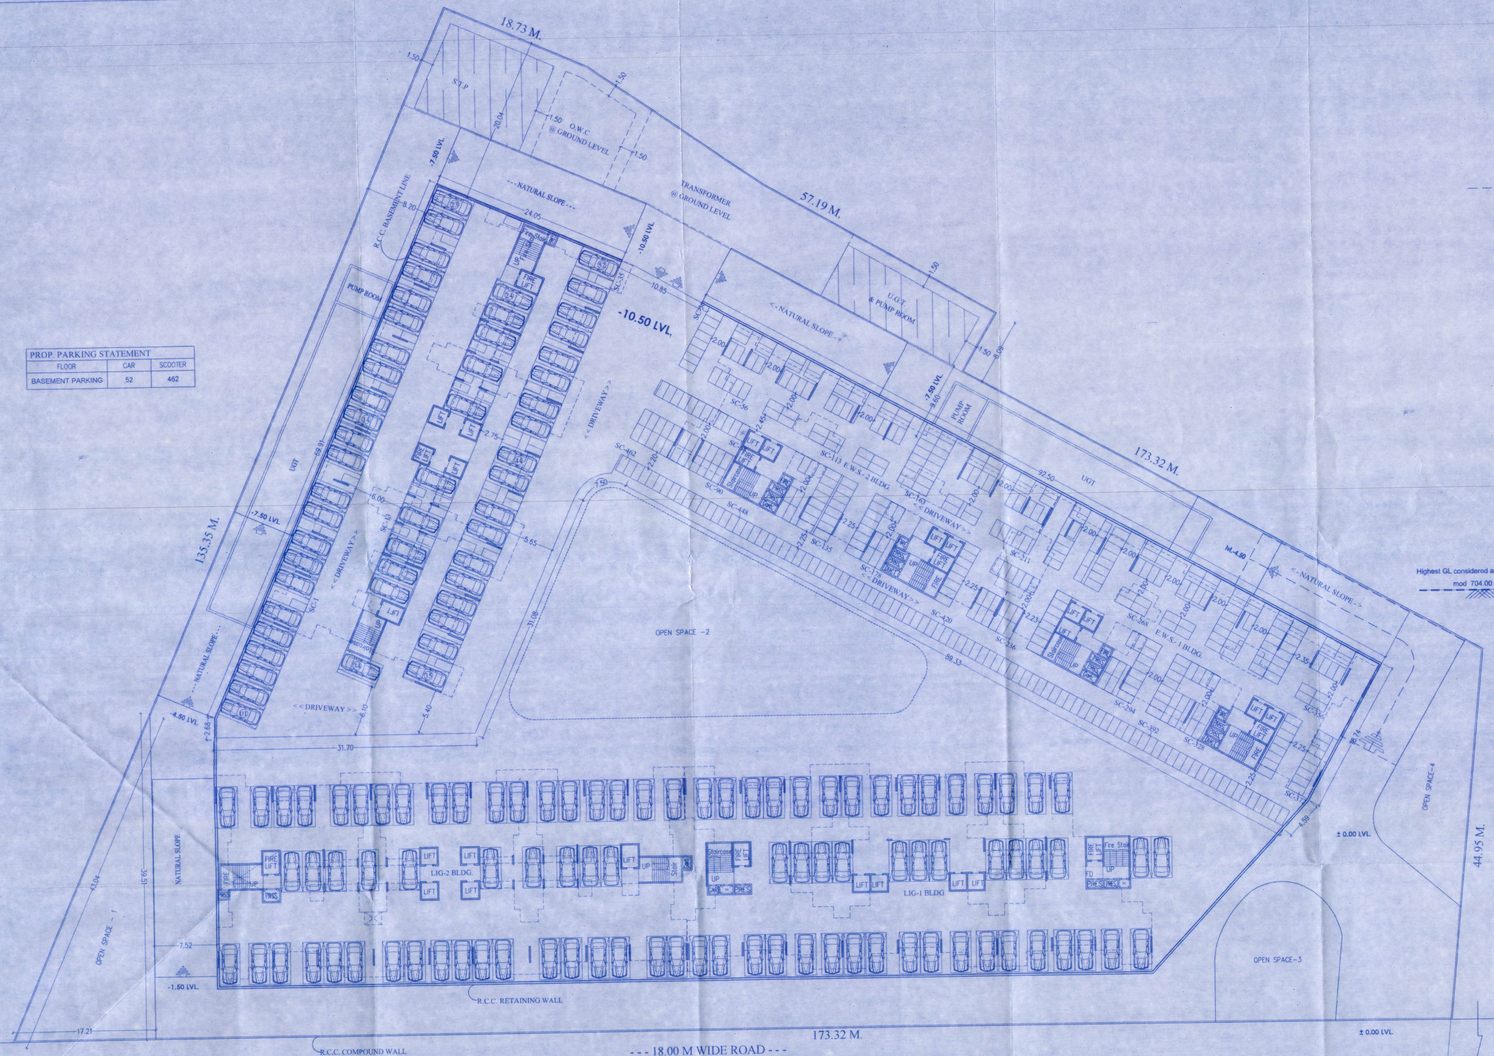

BASEMENT PARKING -1 & 2 LAYOUT PLAN
1st BASEMENT LVL-10.50 2nd BASEMENT LVL -13.50

SCALE 1:200

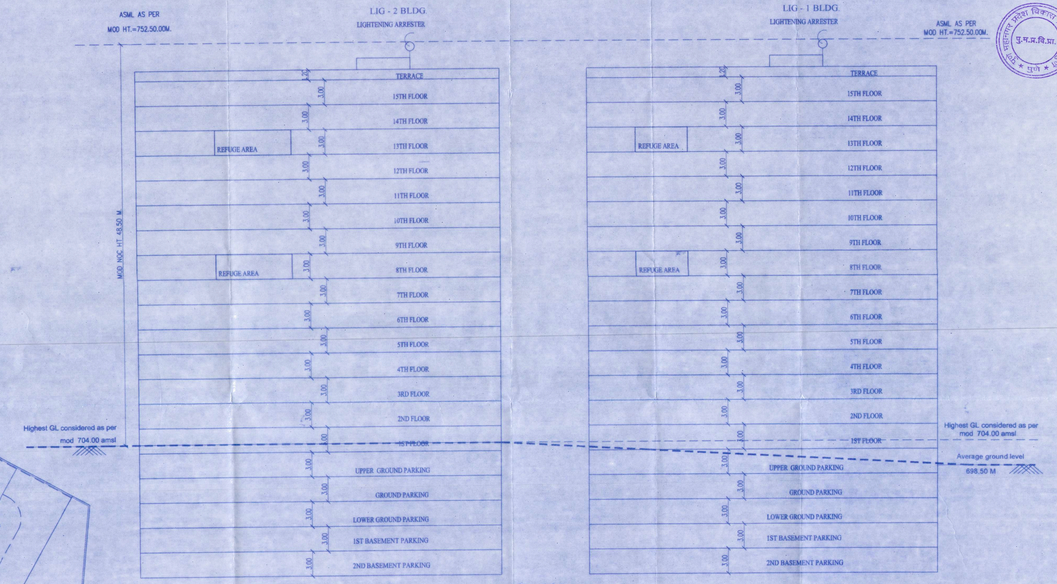

Schematic Section

STAMP OF APPROVAL

FOR SANCTION PURPOSE

BASEMENT PARKING LAYOUT

Approval as amended in

Subject to conditions mentioned in Annexure "A" of letter No. BMV / C.R. No. 9342 / 25 / Mouza 2024 / S. No. / G. No. / CTS No. 22413 व इतर / Dated 08/09/2025

Deputy / Joint Metropolitan planner
Pune Metropolitan Regional Development Authority, Pune

OWNER'S DECLARATION

I/WE UNDERSIGNED HEREBY CONFIRM THAT I/WE WOULD ABIDE BY PLANS APPROVED BY AUTHORITY / COLLECTOR. I/WE WOULD EXECUTE THE STRUCTURE AS PER APPROVED PLANS. ALSO I/WE WOULD EXECUTE THE WORK UNDER SUPERVISION OF PROPER TECHNICAL PERSON SO AS TO ENSURE THE QUALITY AND SAFETY AT THE WORK SITE.

M/S KAKADE ESTATE DEVELOPERS PVT. LTD. THROUGH MR. RAMESH BHOSALE
(NAME OF OWNER)

SIGN

PROJECT

PROPOSED LAYOUT ON S.NO. 115/1(P), 115/2(P), 115/3(P), 115/4(P), 115/5(P), 115/6(P), 115/7(P), 115/8(P), 115/10(P), 115/11(P), 115/12 (P), 115/13 (P), 130/2A (P), 130/2B (P)(SECTOR - 3 MHADA) AT. VILLAGE- BHUGAON, TAL-MULSHI, DIST.-PUNE.

ARCHITECT

MANOJ TATOOSKAR
1221, B/1 WRANGLAR
PARANJPE ROAD,
BEHIND BHAVE X-RAY CLINIC,
OFF. F.C. ROAD, PUNE-411004
PH: 25531675/76
REG. NO. CA/91/13744

DATE	SCALE	DRN BY	CHK. BY
13.10.2025	1:250	S.V.P.	M.S.T

N:\SDRIVE\MDPMC\CURRENT PROJECTS\MANOJ TATOOSKAR\KAKADE GROUP_SECTOR 03 MHADA_MUNICIPAL DWG _ SANCTION PURPOSE