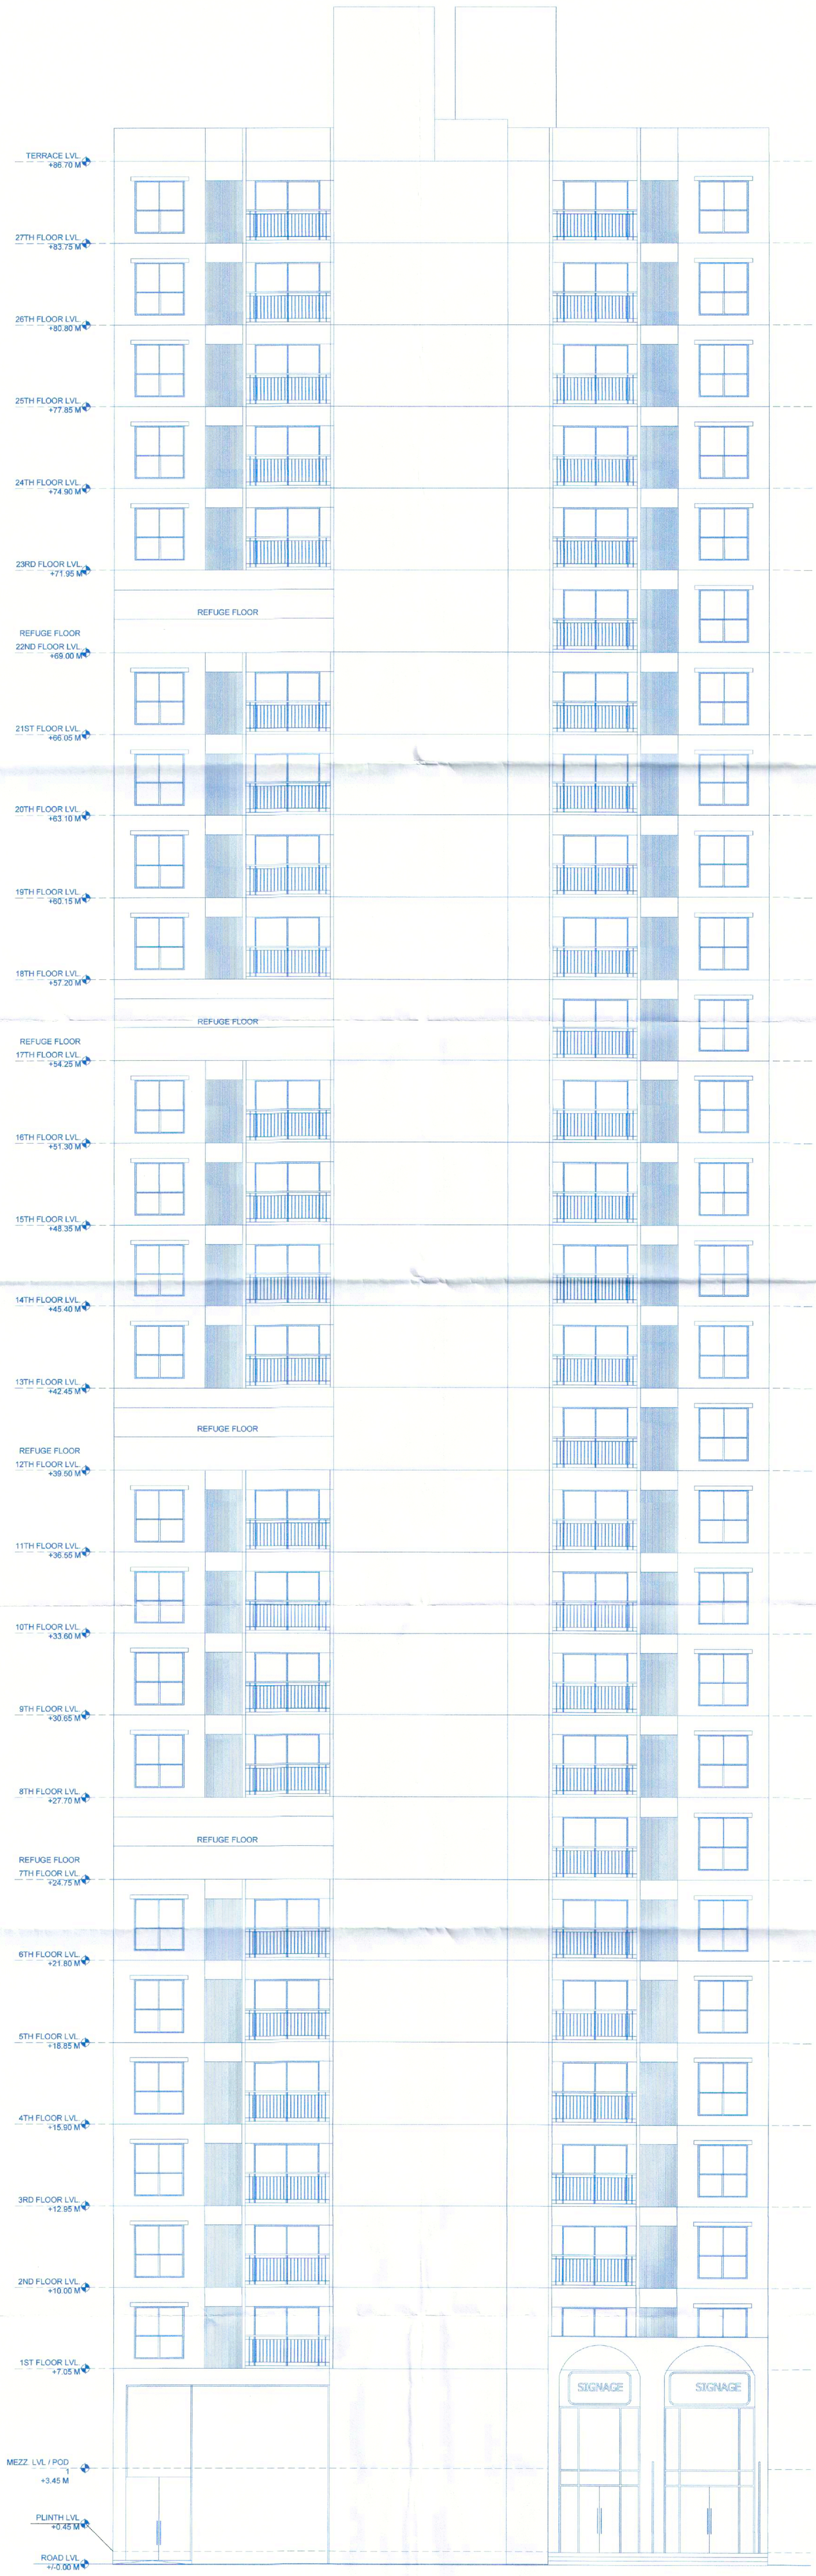


ELEVATION

BUILDING:L-BLDG 27/31

STAMP OF APPROVAL

Sanctioned No. B.P/Mamurdi/02/2026
Subject to conditions mentioned in the Office Order No.
aven dated 14/02/2026
Pimpri
Date : 14/02/2026

Pimpri Chinchwad Municipal Corporation ESTD. 11/10/82 Pimpri-411 018

O. C. Signed by
City Engineer

For City Engineer
Building Permission Dept.
PCMC., Pimpri, Pune-18.

PCMC/0039/2026/ZONE B/MAMURDI/PRB-18

| INWARD NO. | | DATE | 19 DEC. 2025 |
|---|---|---|---|
| KEY NO. | | SHEET NO. | |

DESCRIPTION OF PROPOSAL

PROPOSED RESIDENTIAL & COMMERCIAL PROJECT AT S.NO. 8(P) AT - MAMURDI, PUNE

I the owner/P.O.A. holder have given the instruction, information, specification, papers and legal documents etc. to prepare Municipal Drawings. The authenticity of the same is my responsibility. I have read and studied the drawings along with documents for submission and the area as per my (Owner) instructions and information's given to the Architect.

OWNER / P.O.H.

CLOVER BUILDCON PRIVATE LIMITED THROUGH ITS AUTHORIZED DIRECTOR MR. RAHIL D. NANDU AND CLOVER BUILDERS PRIVATE LIMITED THROUGH ITS AUTHORIZED DIRECTOR MR. RAJ K. BHANSALI THROUGH THEIR POWER OF ATTORNEY HOLDER M/S. MAMURDI DEVELOPERS LLP (FORMERLY KNOWN AS CONSONANCE BUILDTECH LLP) THROUGH ITS PARTNER MR. MOHIT RAJENDRA GOYAL.

MR. VINOD CHITNIS
LIC. NO. 658/25

SHITESH AGRAWAL ARCHITECTS PVT. LTD.
Artisans House, Plot no.440/4, Lane besides sky one,Gokhale Cross Road, Opp. E-Square, Model Colony, Shivaji nagar, Pune 411 016
Tel-Fax : +91 20 25662266 / 25653336
www.saaplimited.com email : sankalp01@gmail.com
SANKALP designers

| Scale | Date | Drawn | Chkd. |
|---|---|---|---|
| 1:100 | 19/12/2025 | SIDDHI | AMOL.P |