PARKING FLOOR 05/31

STAMP OF APPROVAL

Sanctioned No. B.P /Mamurdi/02/2026
Subject to conditions mentioned in the
Office Order No.
aven dated 17/02/2026
Pimpri
Date : 17/02/2026

Pimpri Chinchwad Municipal Corporation ESTD 11/10/82 Pune-18

O. C. Signed by
City Engineer

City Engineer
Building Permission Dept.
PCMC., Pimpri, Pune-18.

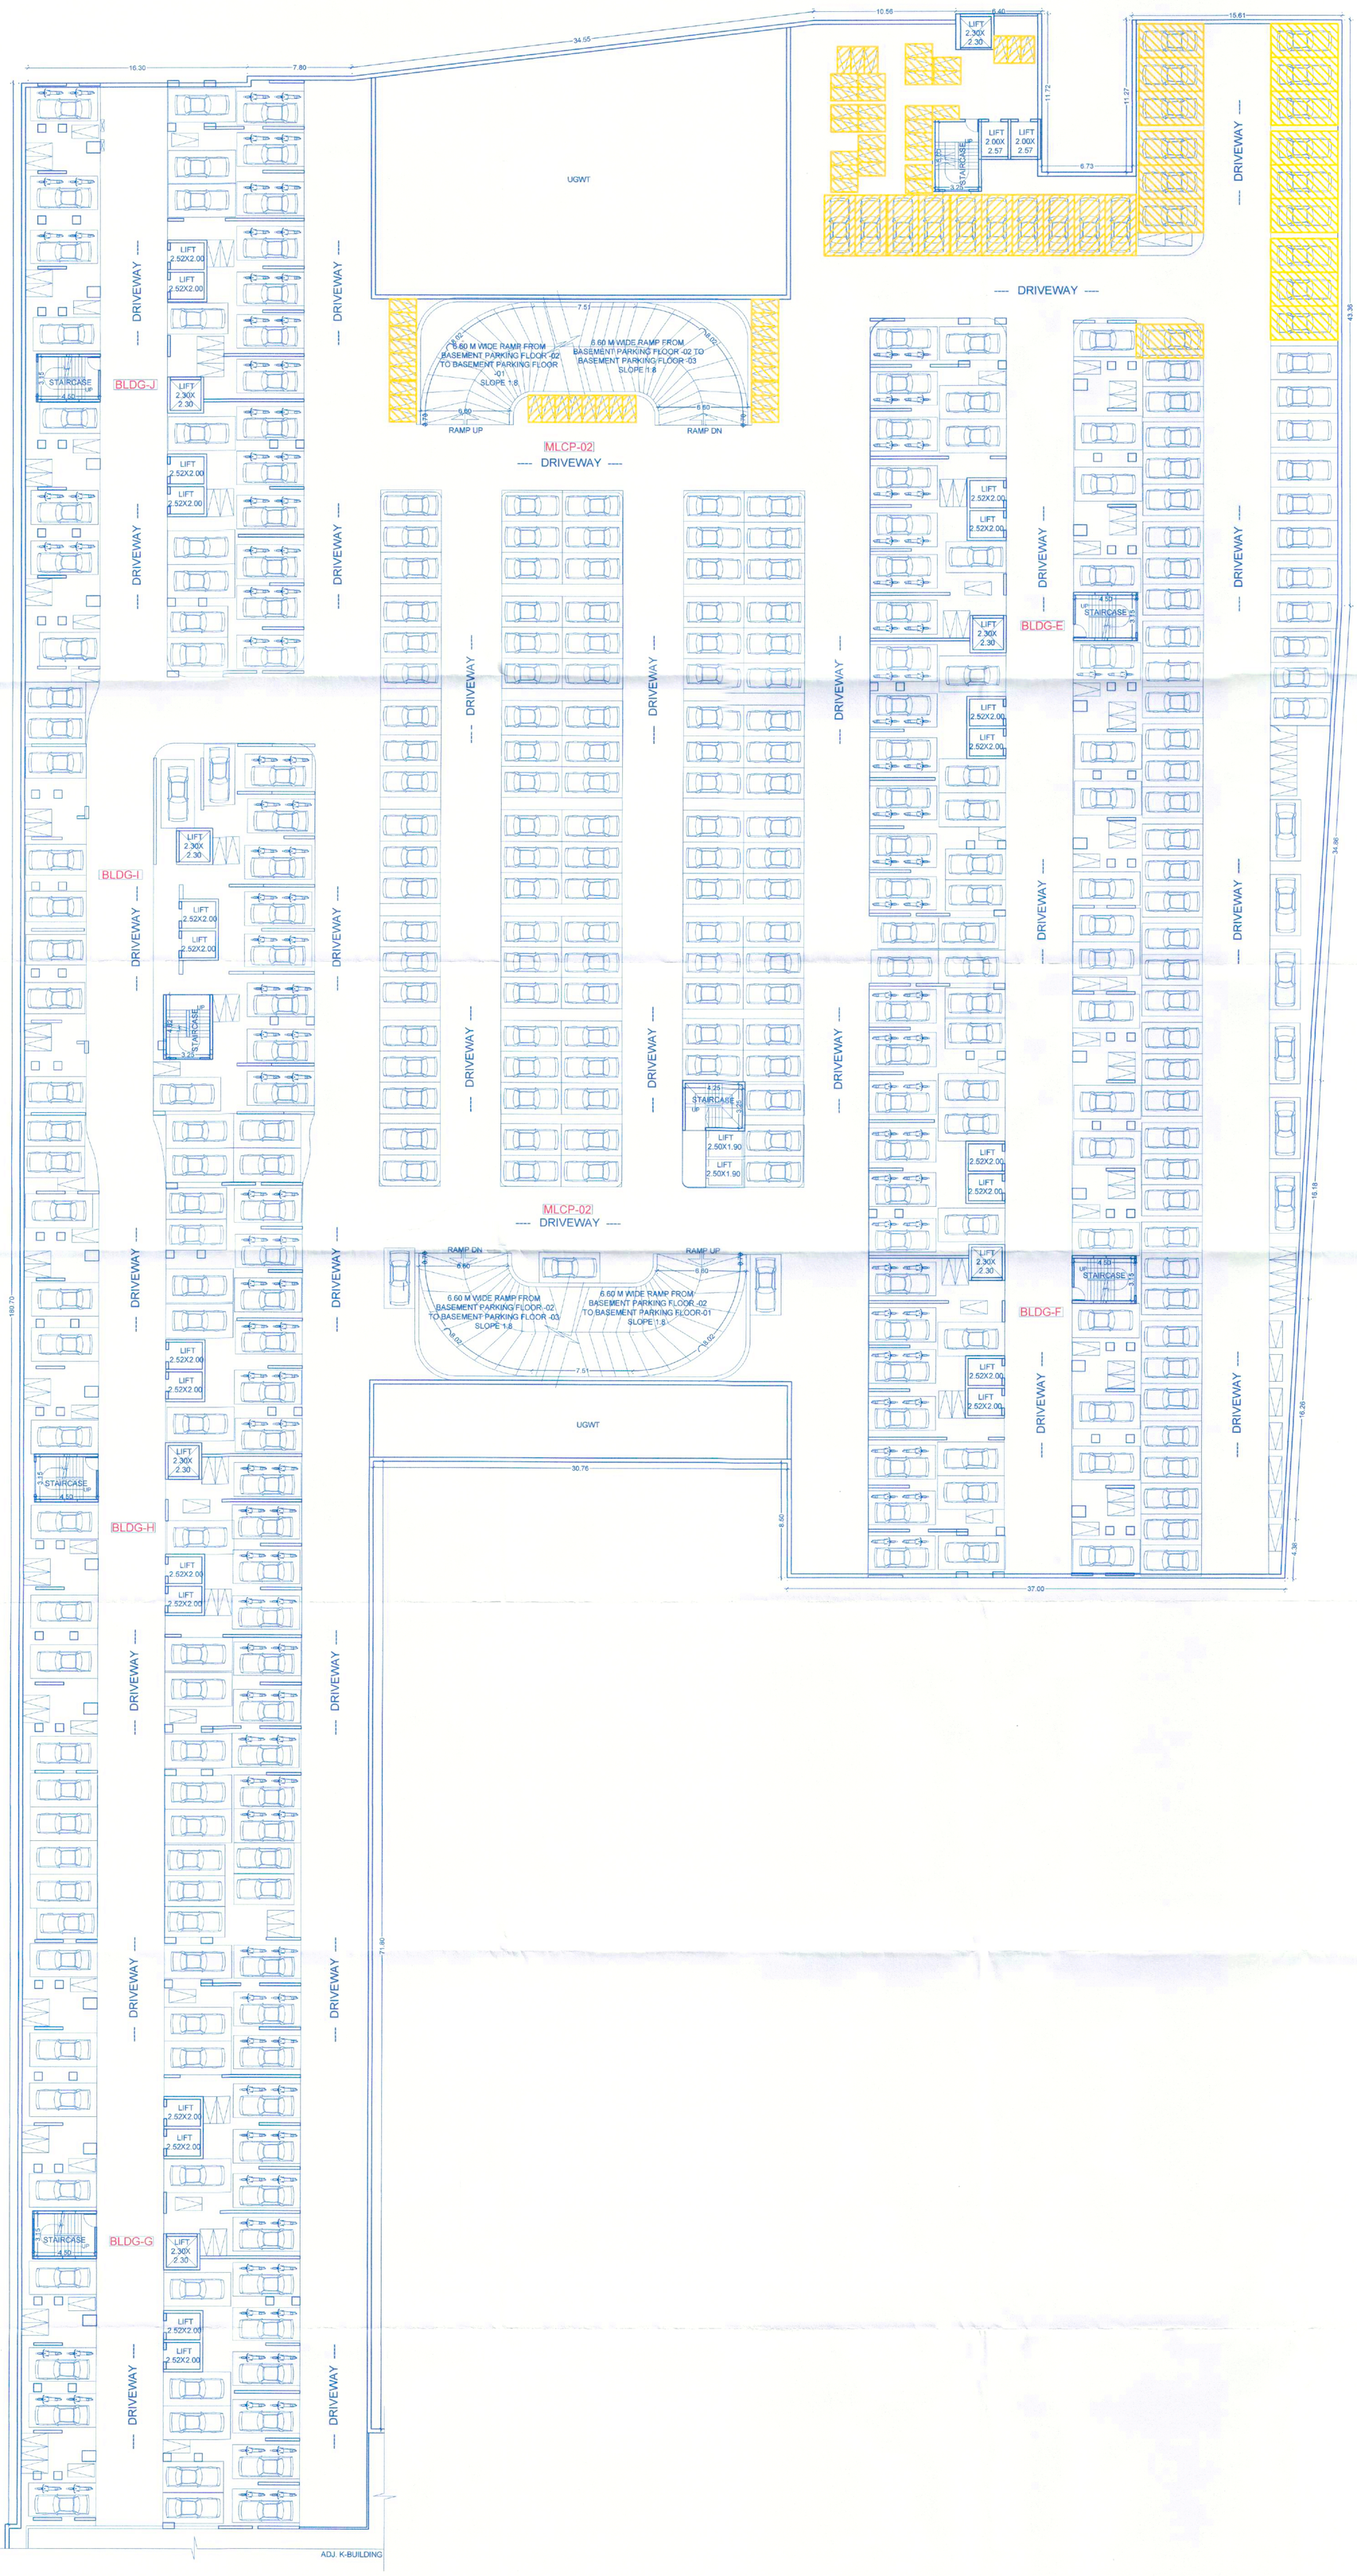

BASEMENT -2 PARKING FLOOR PLAN
SCALE 1:200

BASEMENT -3 PARKING FLOOR PLAN
SCALE 1:200

DESCRIPTION OF PROPOSAL

PROPOSED RESIDENTIAL & COMMERCIAL PROJECT AT S.NO. 8(P) AT - MAMURDI, PUNE

I the owner/P.O.A. holder have given the instruction, information, specification, papers and legal documents etc. to prepare Municipal Drawings. The authenticity of the same is my responsibility. I have read and studied the drawings along with documents for submission and the area as per my (Owner) Instructions and Information's given to the Architect.

OWNER / P.O.H.

CLOVER BUILDCON PRIVATE LIMITED THROUGH ITS AUTHORIZED DIRECTOR MR. RAHIL D. NANDU AND CLOVER BUILDERS PRIVATE LIMITED THROUGH ITS AUTHORIZED DIRECTOR MR. RAJ K. BHANSALI THROUGH THEIR POWER OF ATTORNEY HOLDER M/S. MAMURDI DEVELOPERS LLP (FORMERLY KNOWN AS CONSONANCE BUILDTECH LLP) THROUGH ITS PARTNER MR. MOHIT RAJENDRA GOYAL.

MR. VINOD CHITNIS
LIC. NO. 658/25

SANKALP design
ARCHITECTS AGRAWAL ARCHITECTS PVT. LTD.
Artisans House, Plot no.660/4, Lane Besides-sky one,Goshalgar Crease Road, Opp. E-Quare, Model Colony, Shivaji nagar, Pune - 411 016
Cell/fax : +91 20 25666360 / 25653334
www.aaplimited.com email : aaaka.pcl@gmail.com

PCMC/0039/2026/ZONE B/MAMURDI/PRB-18

INWARD NO.		DATE	19 DEC. 2025	Scale	Date	Drawn	Chkd.	NORTH
KEY NO.		SHEET NO.		1:200	19/12/2025	SIDDHI	AMOL	