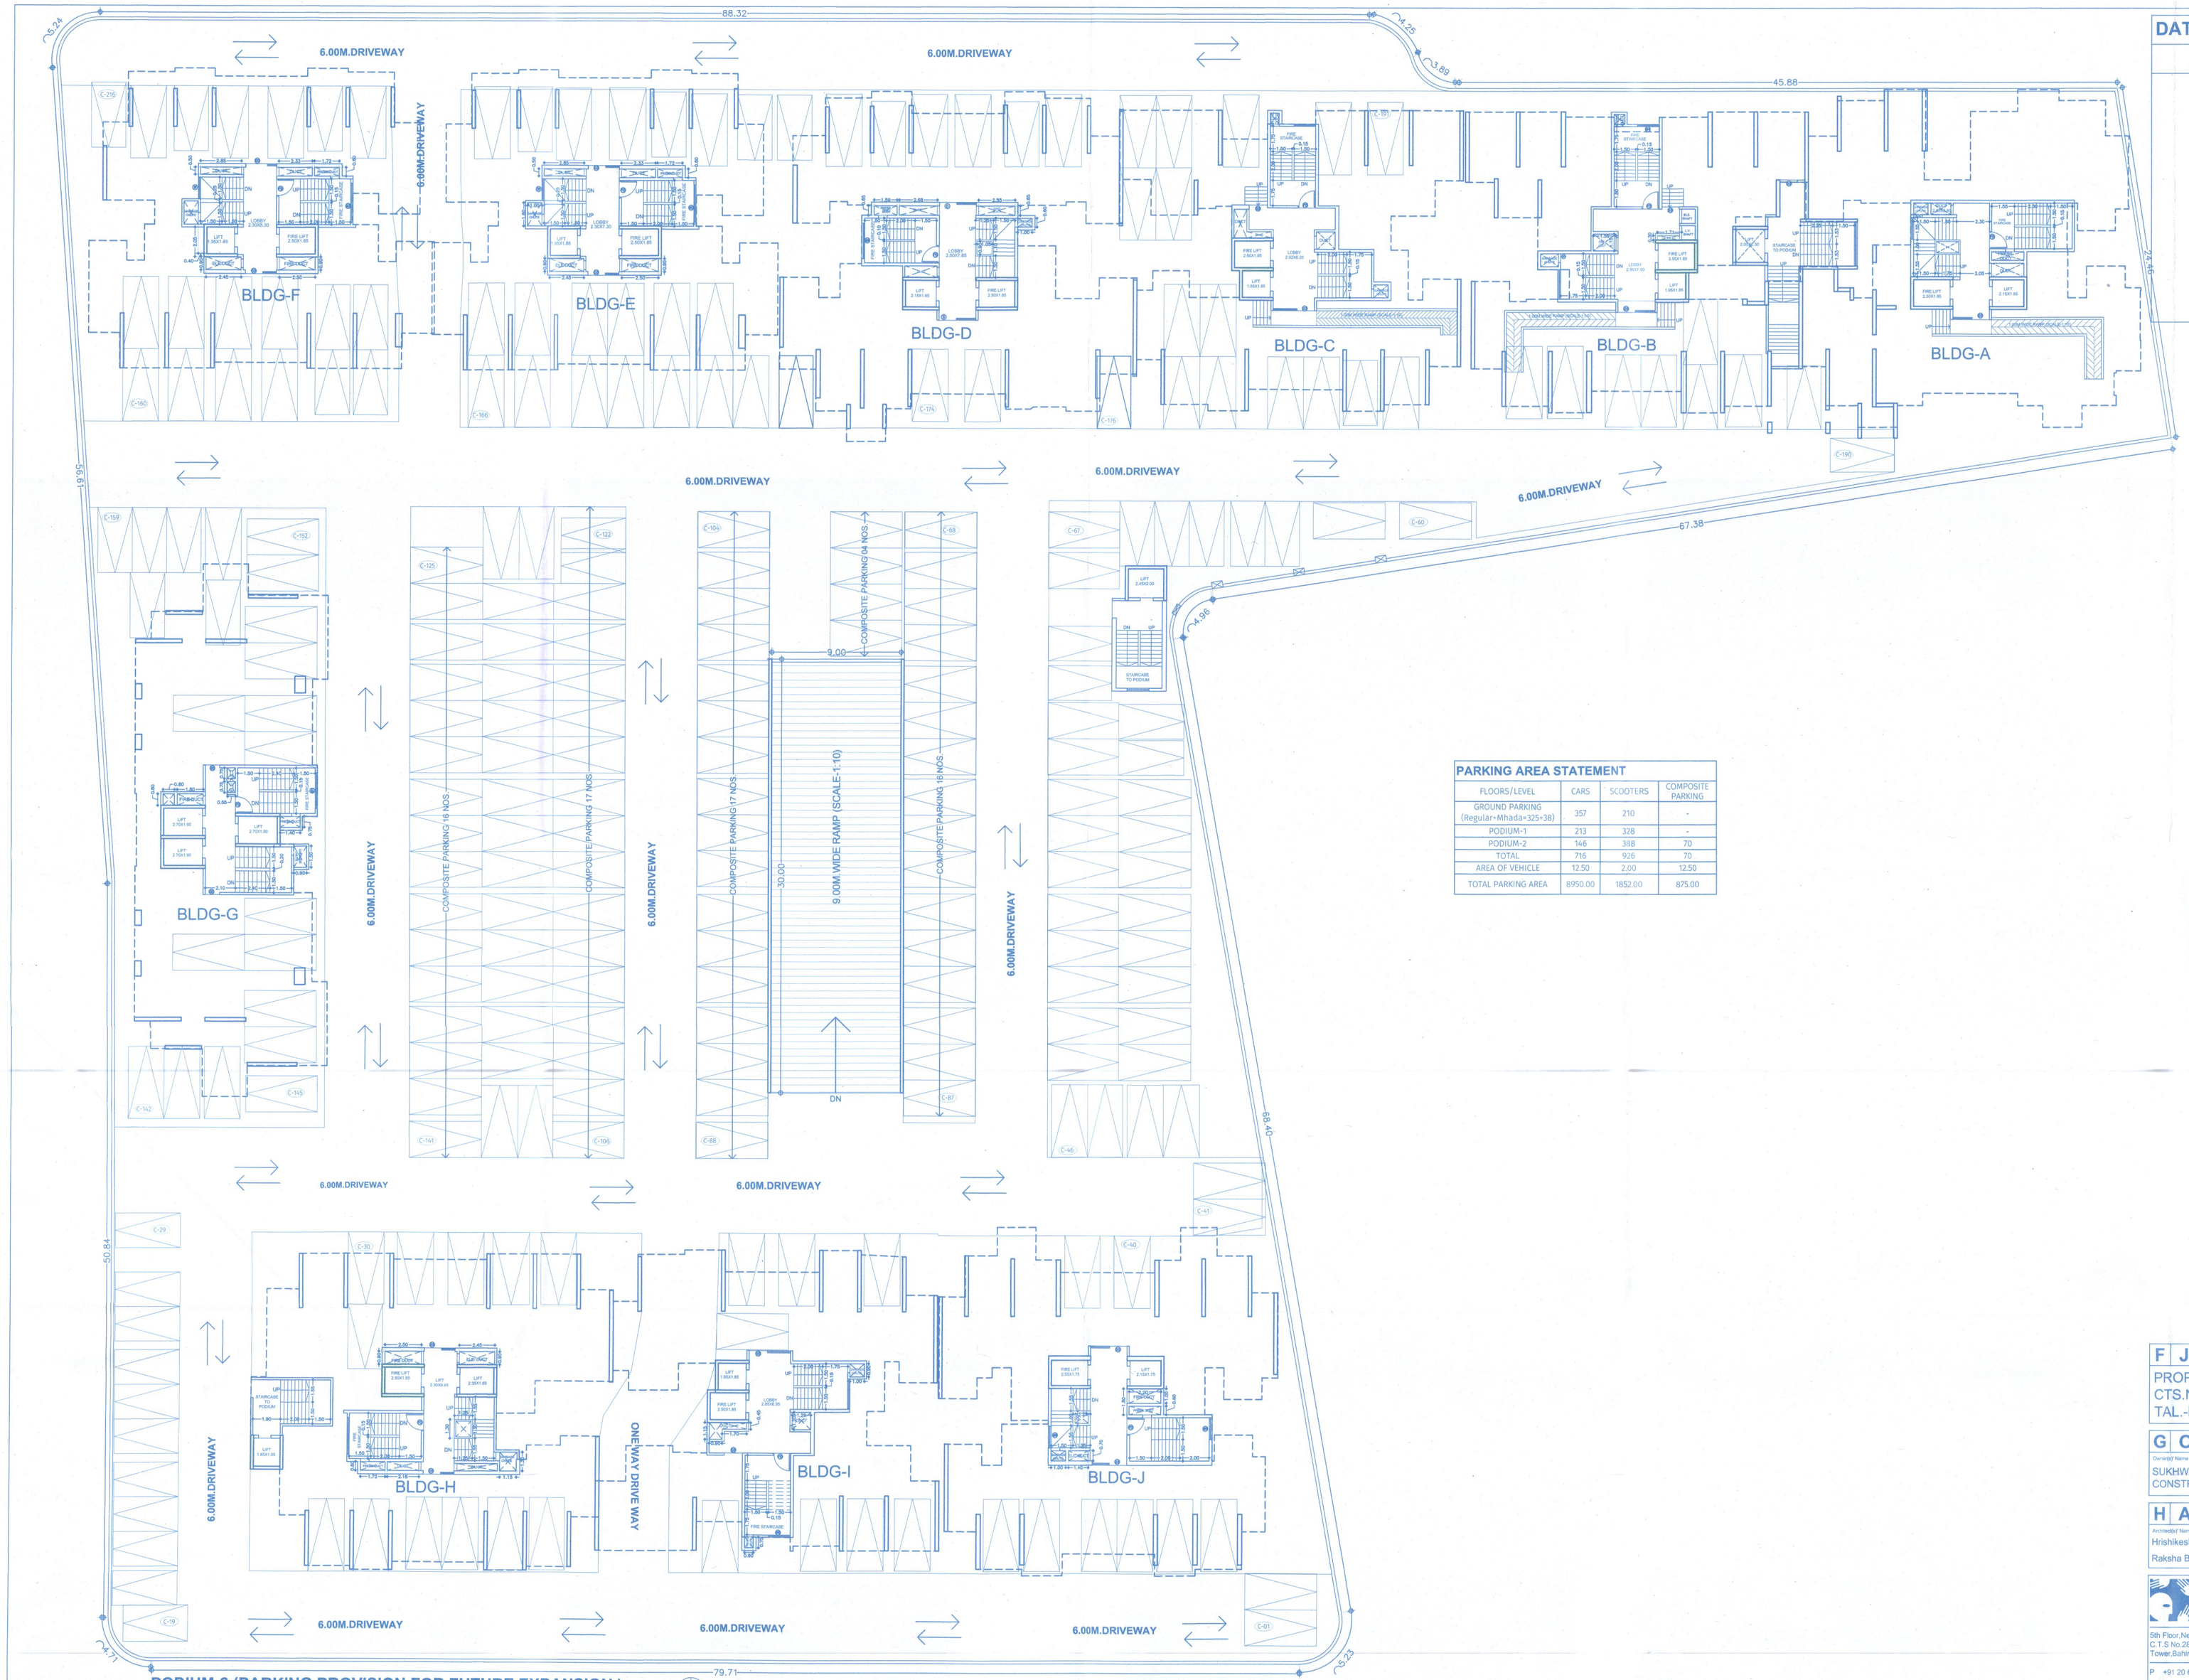

PODIUM-2 (PARKING PROVISION FOR FUTURE EXPANSION)

SCALE-1:200

PODIUM - 1 PARKING AREA = 10836.23 SQM

DATE & STAMP OF APPROVAL

04/29

PODIUM-2 PARKING LAYOUT

Sanctioned No. B.P. /Thergaon/09/25
Subject to conditions mentioned in the
Office Order No.
aven dated 29/03/25
Pimpri
Date 29/03/2025

O. C. Signed by
City Engineer

City Engineer
Building Permission Dept.
PCMC., Pimpri, Pune-18.

Pimpri Chinchwad Municipal Corporation ESTD. 11/10/82 Pin-411 018

PARKING AREA STATEMENT

FLOORS/LEVEL	CARS	SCOOTERS	COMPOSITE PARKING
GROUND PARKING (Regular+Mhada=325+38)	357	210	-
PODIUM-1	213	328	-
PODIUM-2	146	388	70
TOTAL	716	926	70
AREA OF VEHICLE	12.50	2.00	12.50
TOTAL PARKING AREA	8950.00	1852.00	875.00

F JOB TITLE / SITE ADDRESS

PROPOSED & REVISED BUILDING ON 27/1, 27/2A, CTS.NO.6260(P) TO 6266(P) AT THERGAON, TAL.-MULSHI, DIST.- PUNE

G OWNER NAME AND SIGNATURE

Owner(s) Name
SUKHWANI CHAWLA CONSTRUCTION

Owner(s) sign

H ARCHITECT

Architect(s) Name
Hrishikesh Kulkarni : CA/2002/29235
Raksha Bisen : CA/2005/36014

Architect(s) sign

NORTH

VK:a architecture
5th Floor,Nextgen Avenue,Sr.No.103(p), C.T.S.No.2850,S.B.Road,Near ICC Trade Tower,Bahirahwadi, Pune411016.
P +91 20 6626 8888
E mail@vkarch.com
W www.vkarch.com

Drawing Title: PODIUM-2 PARKING LAYOUT		Scale: 1:200 at A1-600X950	
Drawn by: Shyam	Checked by: Raksha	Date: 21/03/2025	
Job no.: 2072	Drawing no: 278	Revision: -	
Status: FOR BP-PCMC-UDCPR20			