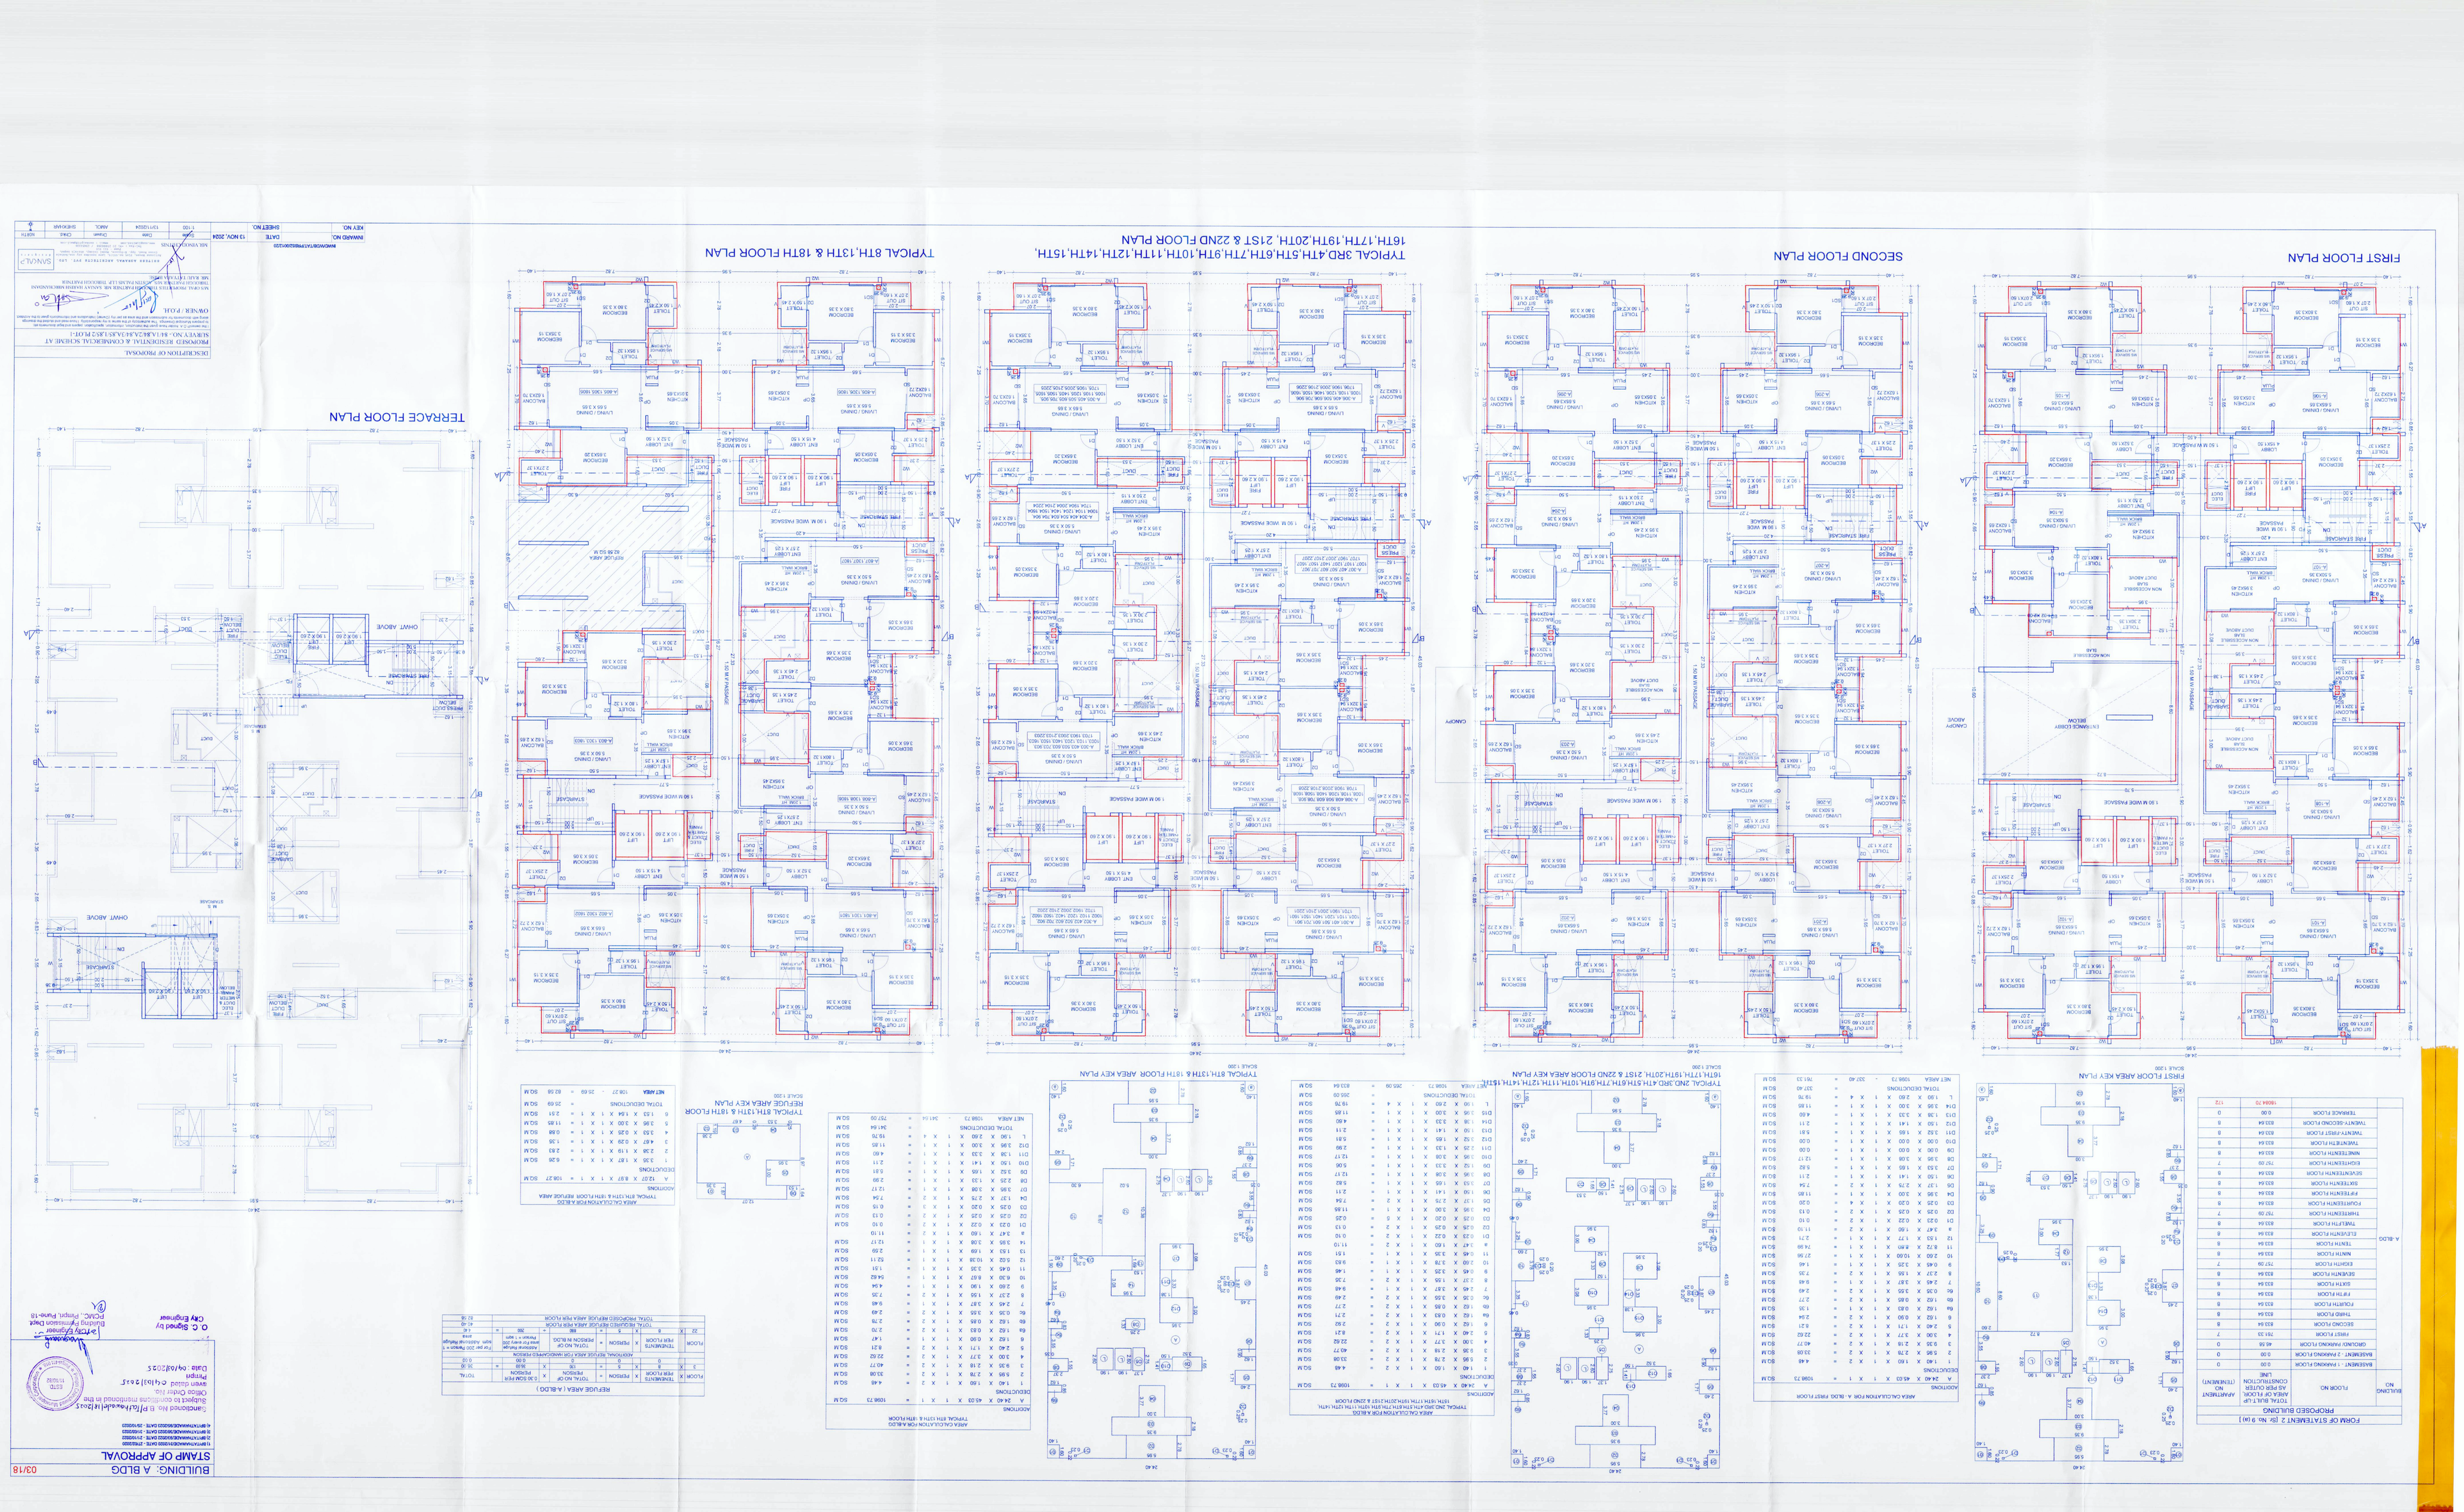
FIRST FLOOR PLAN
SECOND FLOOR PLAN
TYPICAL 3RD,4TH,5TH,6TH,7TH,9TH,10TH,11TH,12TH,14TH,15TH, 16TH,17TH,19TH,20TH, 21ST & 22ND FLOOR PLAN
TYPICAL 8TH,13TH & 18TH FLOOR PLAN
TERRACE FLOOR PLAN
DESCRIPTION OF PROPOSAL
PROPOSED RESIDENTIAL & COMMERCIAL SCHEME AT SURVEY NO.- 81/1,82/1,83/1,84/2,85/2,86/1,87/1
OWNER / POA
SHRI. VENKATESWARA
BUILDING : A BLDG
STAMP OF APPROVAL
03/18
FORM OF STATEMENT 2 [Sr. No. 9 (a)]
PROPOSED BUILDING
FIRST FLOOR AREA KEY PLAN
TYPICAL 2ND,3RD,4TH,5TH,6TH,7TH,9TH,10TH,11TH,12TH,14TH,15TH, 16TH,17TH,19TH,20TH,21ST & 22ND FLOOR AREA KEY PLAN
TYPICAL 8TH,13TH & 18TH FLOOR AREA KEY PLAN
AREA CALCULATION FOR A BLDG
TYPICAL 8TH,13TH & 18TH FLOOR
AREA CALCULATION FOR A BLDG
TYPICAL 2ND,3RD,4TH,5TH,6TH,7TH,9TH,10TH,11TH,12TH,14TH, 15TH,16TH,17TH,19TH,20TH,21ST & 22ND FLOOR
AREA CALCULATION FOR A BLDG FIRST FLOOR
TYPICAL 8TH,13TH & 18TH FLOOR AREA KEY PLAN
AREA CALCULATION FOR A BLDG
TYPICAL 8TH,13TH & 18TH FLOOR
REFUGE AREA KEY PLAN
OHMT ABOVE
CANOPY
STAIRCASE
FIRE STAIRCASE
ENTRANCE LOBBY BELOW
NON ACCESSIBLE SLAB
NON ACCESSIBLE SLAB ABOVE
DUCT ABOVE
PULLEY
OPEN
DN
UP
DUCT
PULLEY
SANCTION STAMP