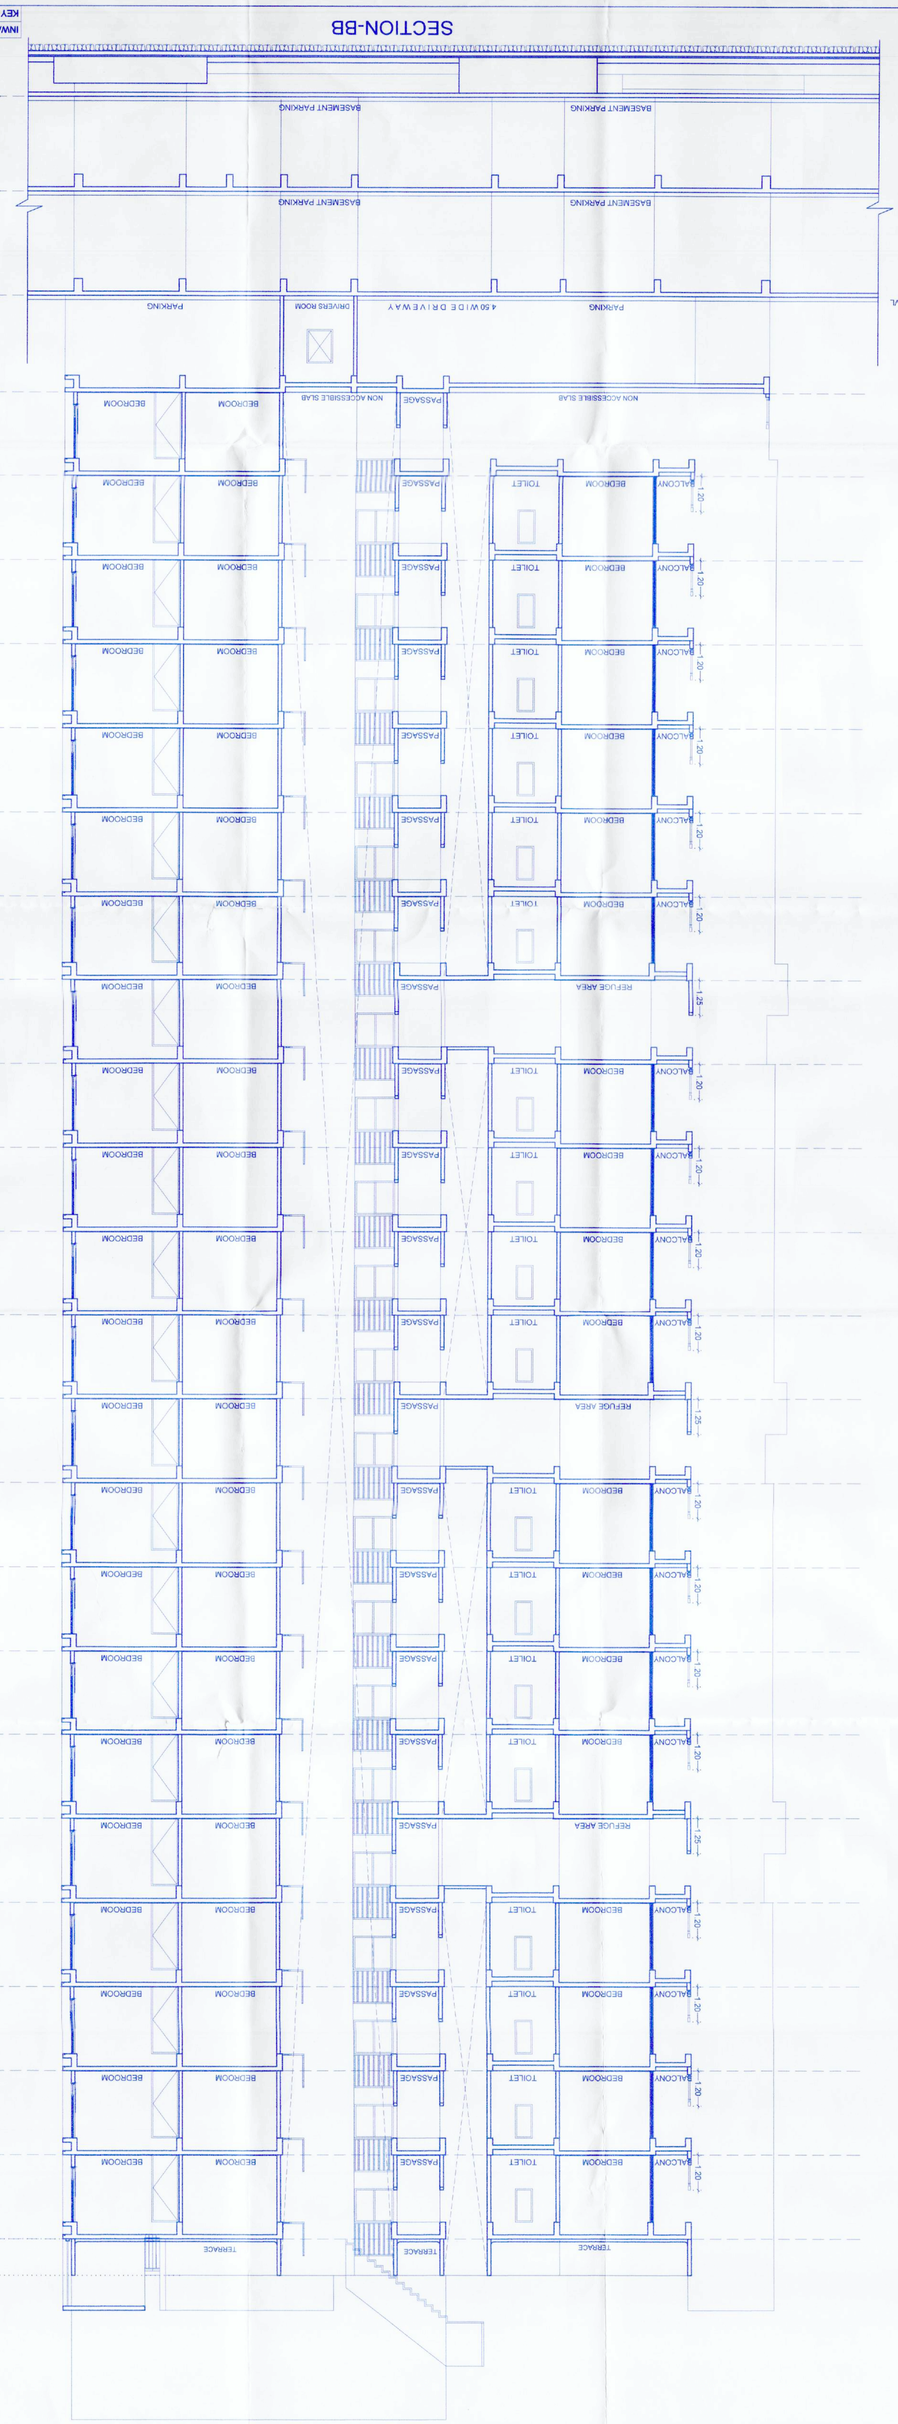

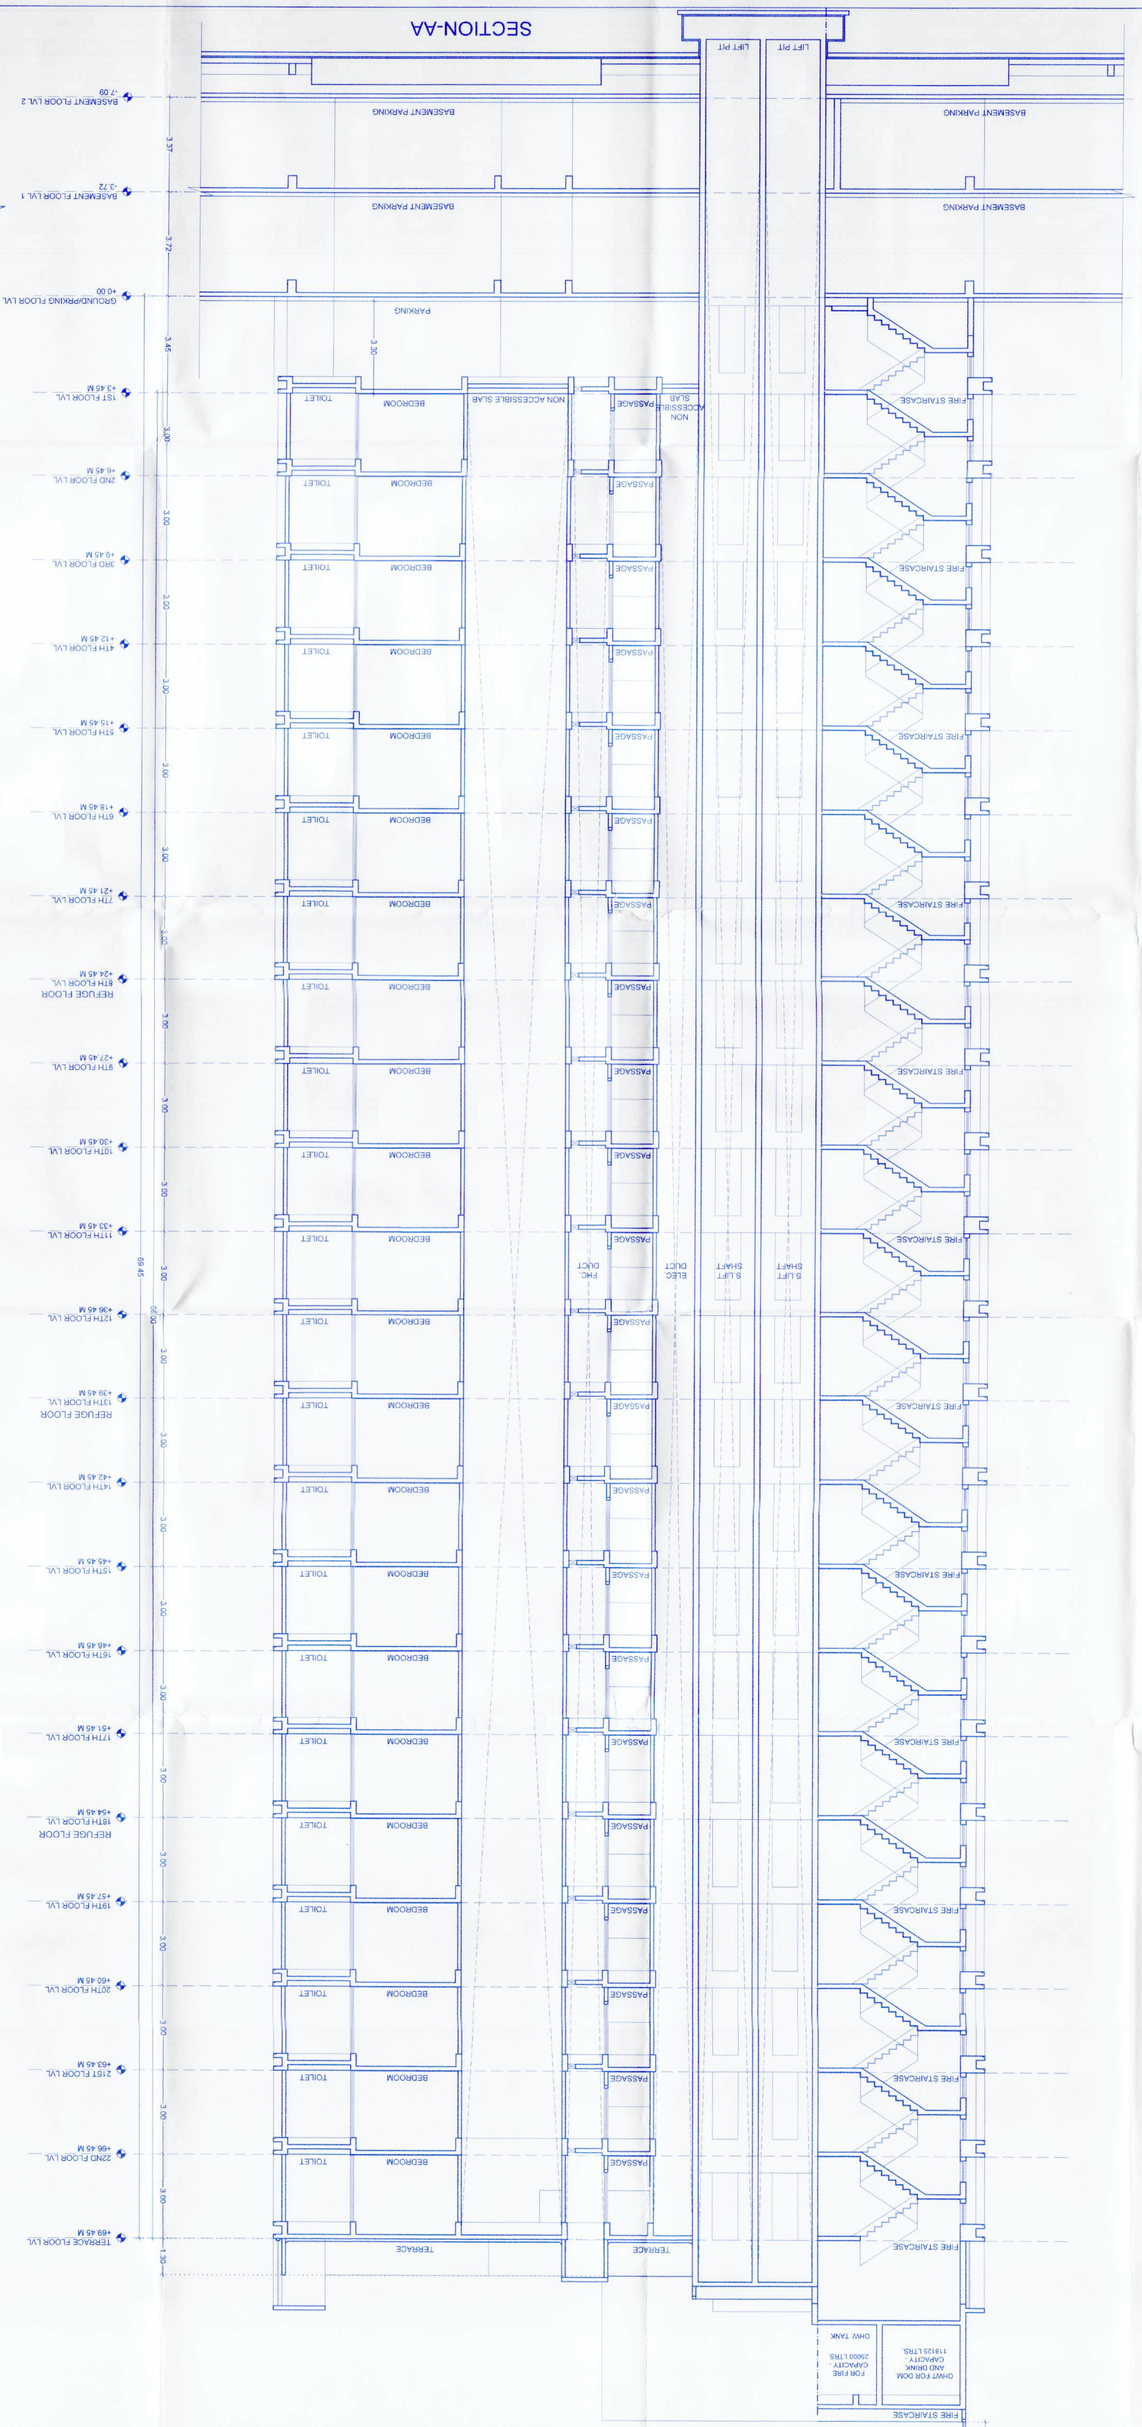

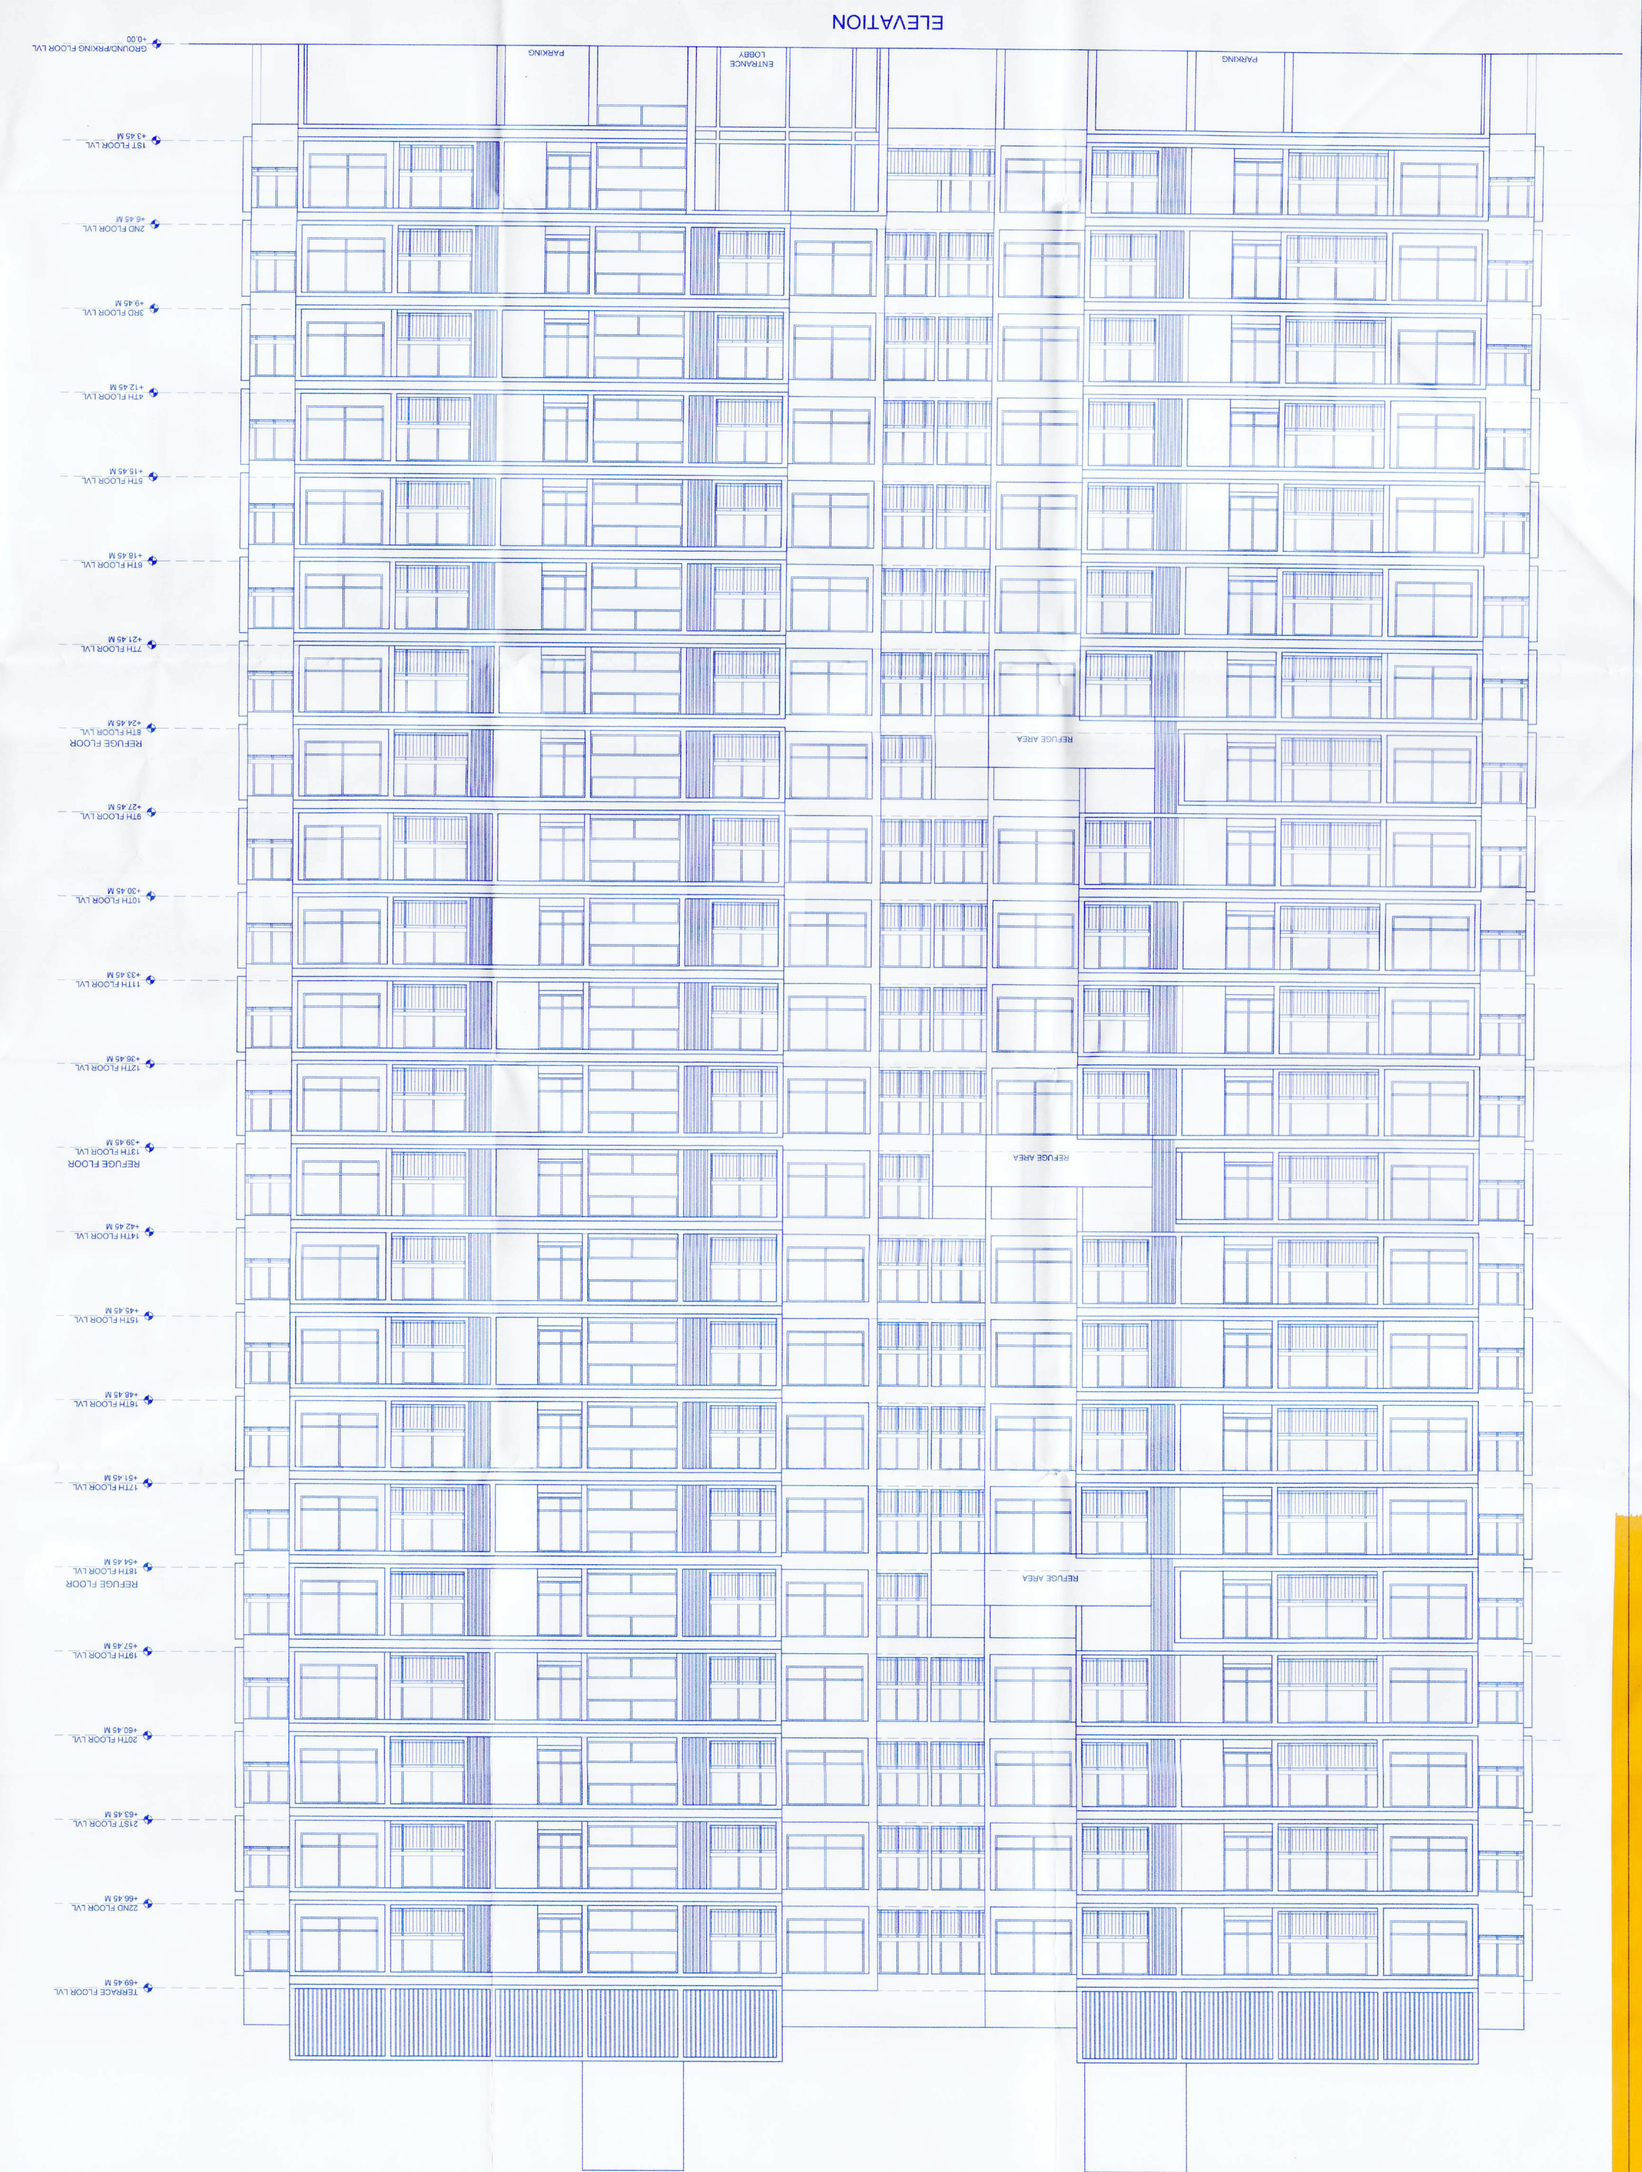

DESCRIPTION OF PROPOSAL









